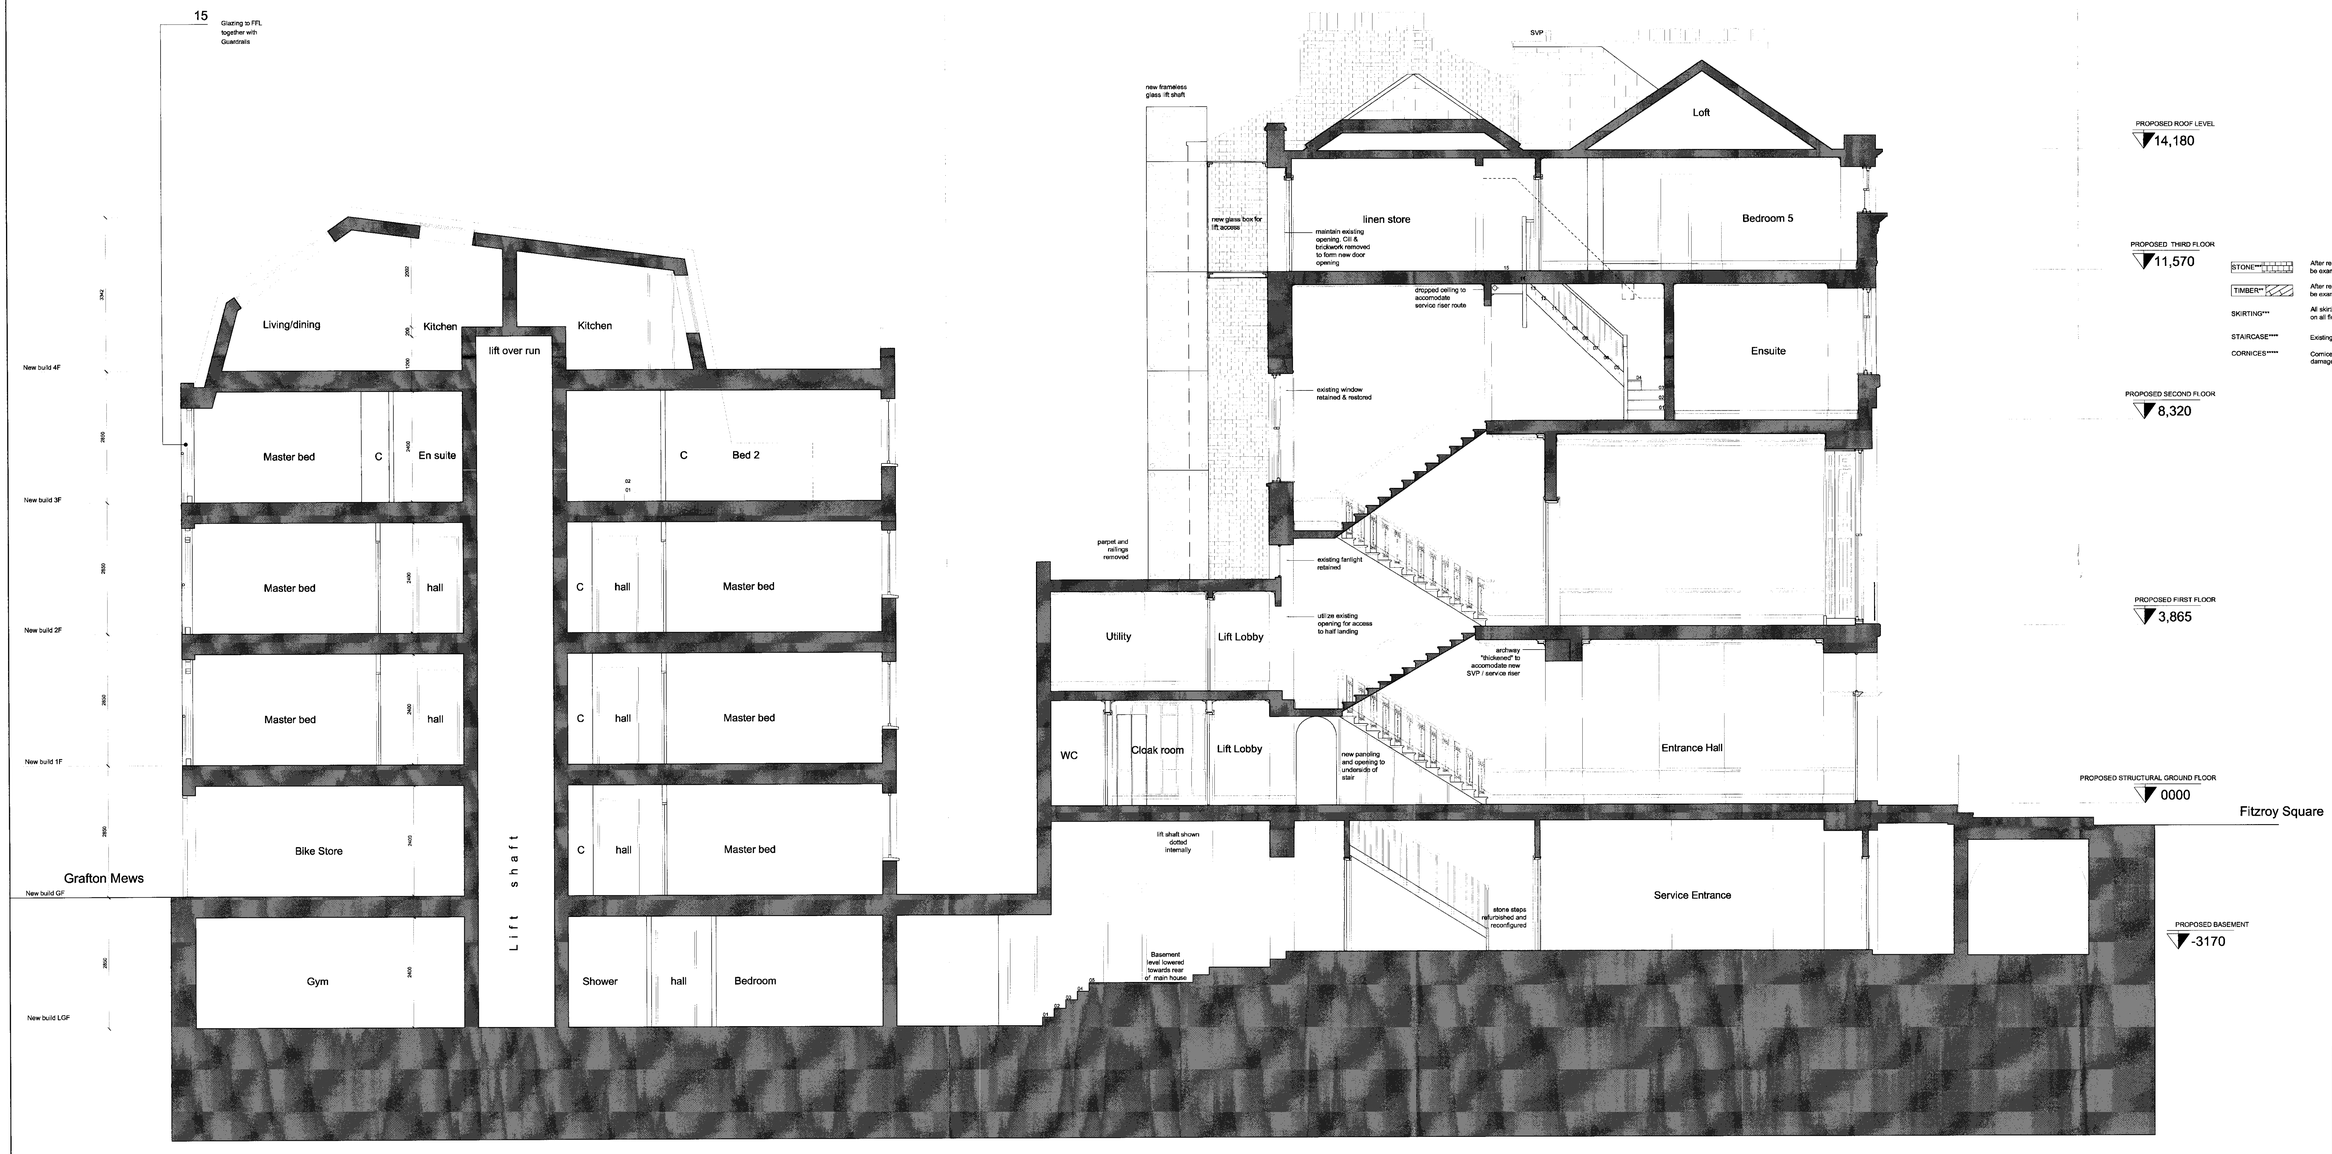

Proposed Section B-B

JSE FIGURED DIMENSIONS ONLY
DO NOT SCALE FROM THIS DRAWING

ALL DIMENSIONS MUST BE CHECKED ON SITE ANY INCONSISTENCIES MUST BE REPORTED BACK TO THE ARCHITECT.

THIS DRAWING AND ANY DESIGNS INDICATED THEREON ARE THE COPYRIGHT OF BROOKS / MURRAY ARCHITECTS
ALL RIGHTS ARE RESERVED
NO PART OF THIS WORK MAY BE PRODUCED WITHOUT PRIOR PERMISSION IN WRITING FROM BROOKS / MURRAY ARCHITECTS

STONE**	After removal of floor finishes original stone floor to be examined & repaired locally as required
TIMBER**	After removal of floor finishes original timber floor to be examined & repaired locally as required
SKIRTING***	All skirting to be examined and reinstated as original on all floors in existing listed building
STAIRCASE****	Existing main staircase to be cleaned and restored
CORNICES*****	Cornices to be retained & reinstated where damaged

Rev	Amendments	Date
B	Revised layout of new build building	06/05/09

BROOKS / MURRAY
ARCHITECTS
8-10 NEW NORTH PLACE
LONDON EC2A 4JA
TEL 020 7739 9555
FAX 020 7739 9344
architects@brooksmurray.com

CLIENT: Rosedale Ltd.

JOB: 7 Fitzroy Square

DATE: Sept '08
SCALE: 1:50 @ A1ex 1:100 @ 2xA3

DRAWING TITLE: Proposed Section B-B

DRAWING NUMBER: 732 -P010 Rev B