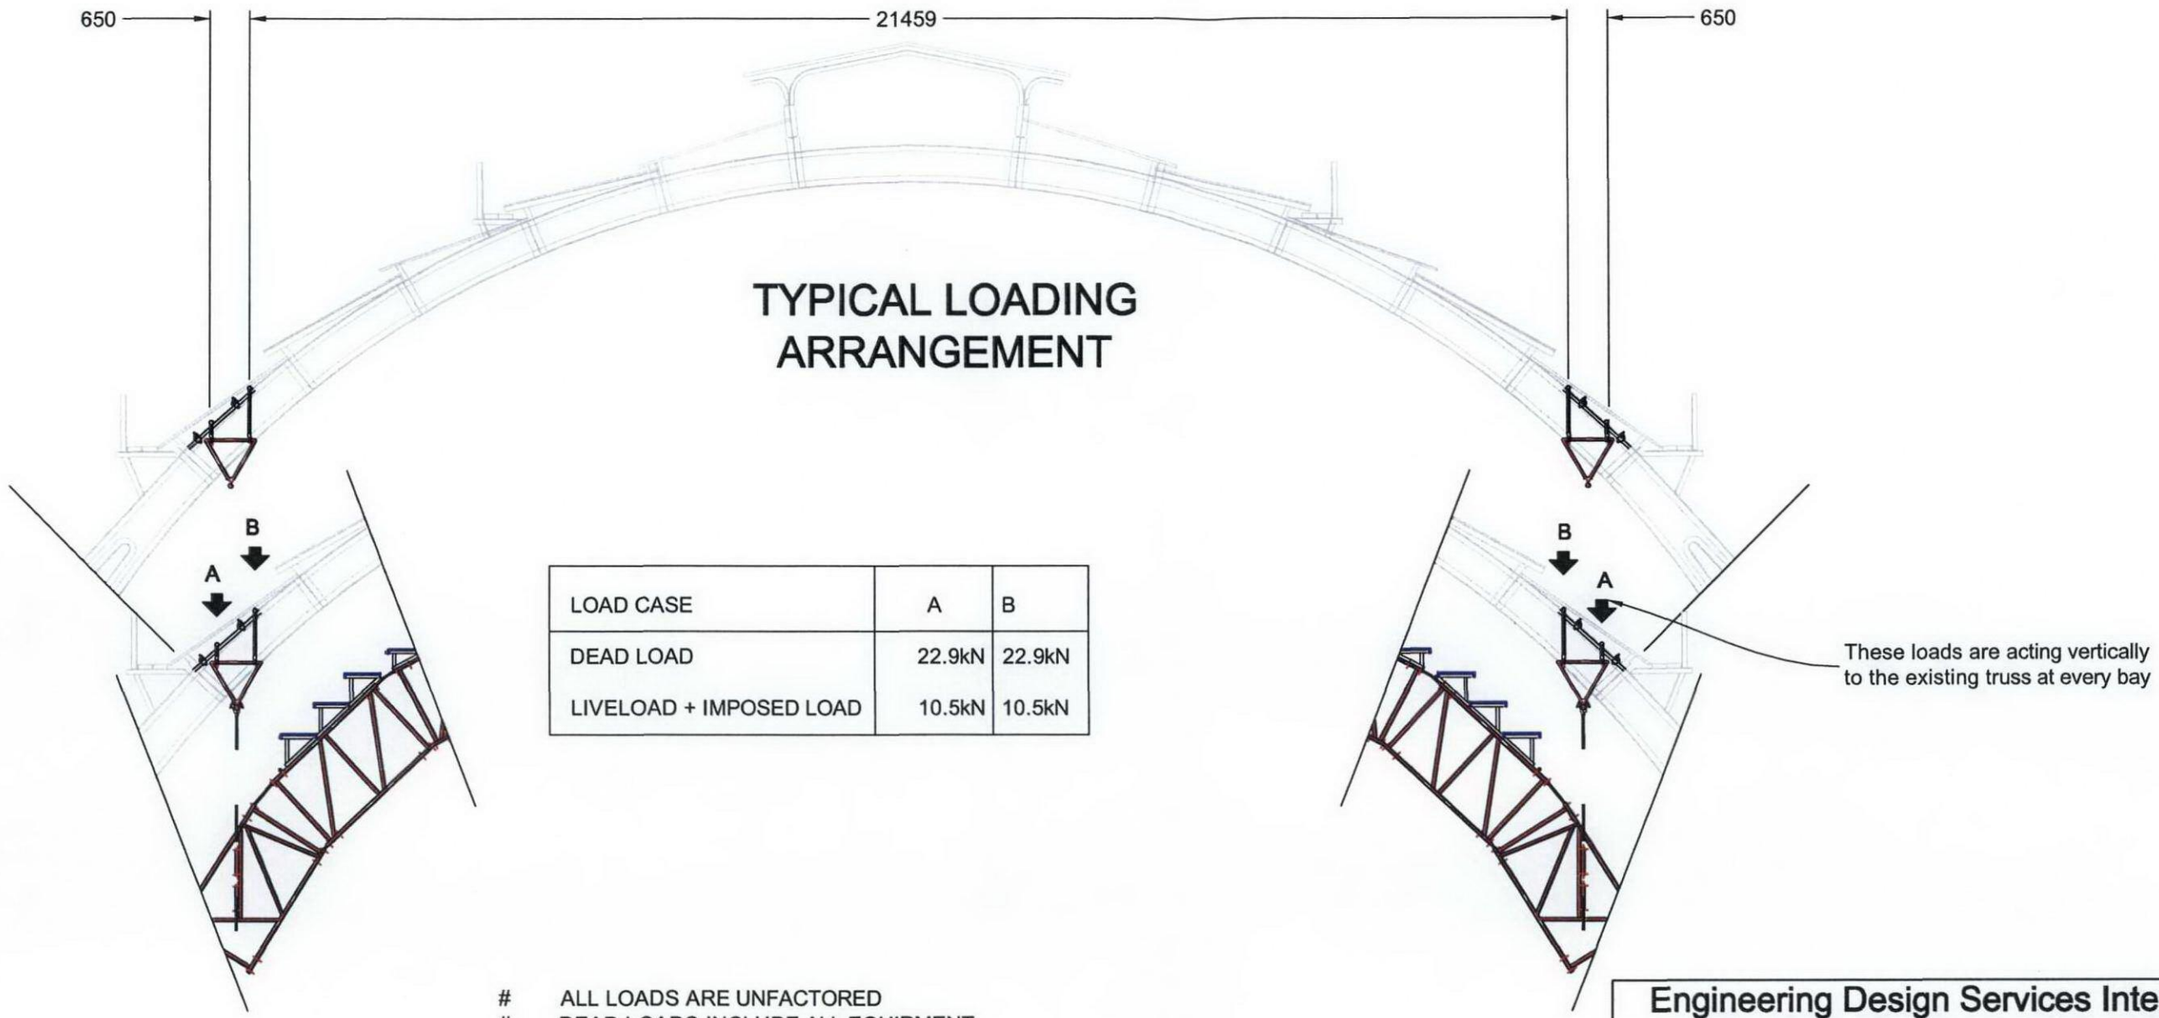

TYPICAL LOADING ARRANGEMENT

LOAD CASE	A	B
DEAD LOAD	22.9kN	22.9kN
LIVELOAD + IMPOSED LOAD	10.5kN	10.5kN

\# ALL LOADS ARE UNFACTORED
\# DEAD LOADS INCLUDE ALL EQUIPMENT
\# LIVE LOAD INCLUDES IMPOSED LOAD AND TAKEN FROM THE FEA OUT PUT (REFER FEA P0010-04-FEA-01-B)

Auth'd	date	Chkr	date	Eng	date	Drn	date	Description	rev
						George	20090610	Added Loads from FEA out put	H
						Rowan	20090529	Modify for redesigned support frame	G

Engineering Design Services International Ltd.
Unit 17, Evans Business Centre, Dane street, Rochdale OL12 6XB
Tel: +44 (0)1706 343 933 Fax: +44 (0)1706 525 080 E-mail: projects@edsil.co.uk
Registered in England and Wales No. 5901632
Intellectual property rights retained & Copyright retained ©

Client:-	NSS(SA) Ltd.
Contract:-	Kings Cross Station, London
Title:-	Main Arches Mobile Temporary Works Load diagram
Dwg: P0010-04-DCA-01-H	Scale @ A3: 1:100

First angle Projection

engineering design services international ltd