BASEMENT SEE PHOTO.

ALL P/W RUN IN FLOOR (JOISTS) BOARDS TO BE REMOVED & REPLACED

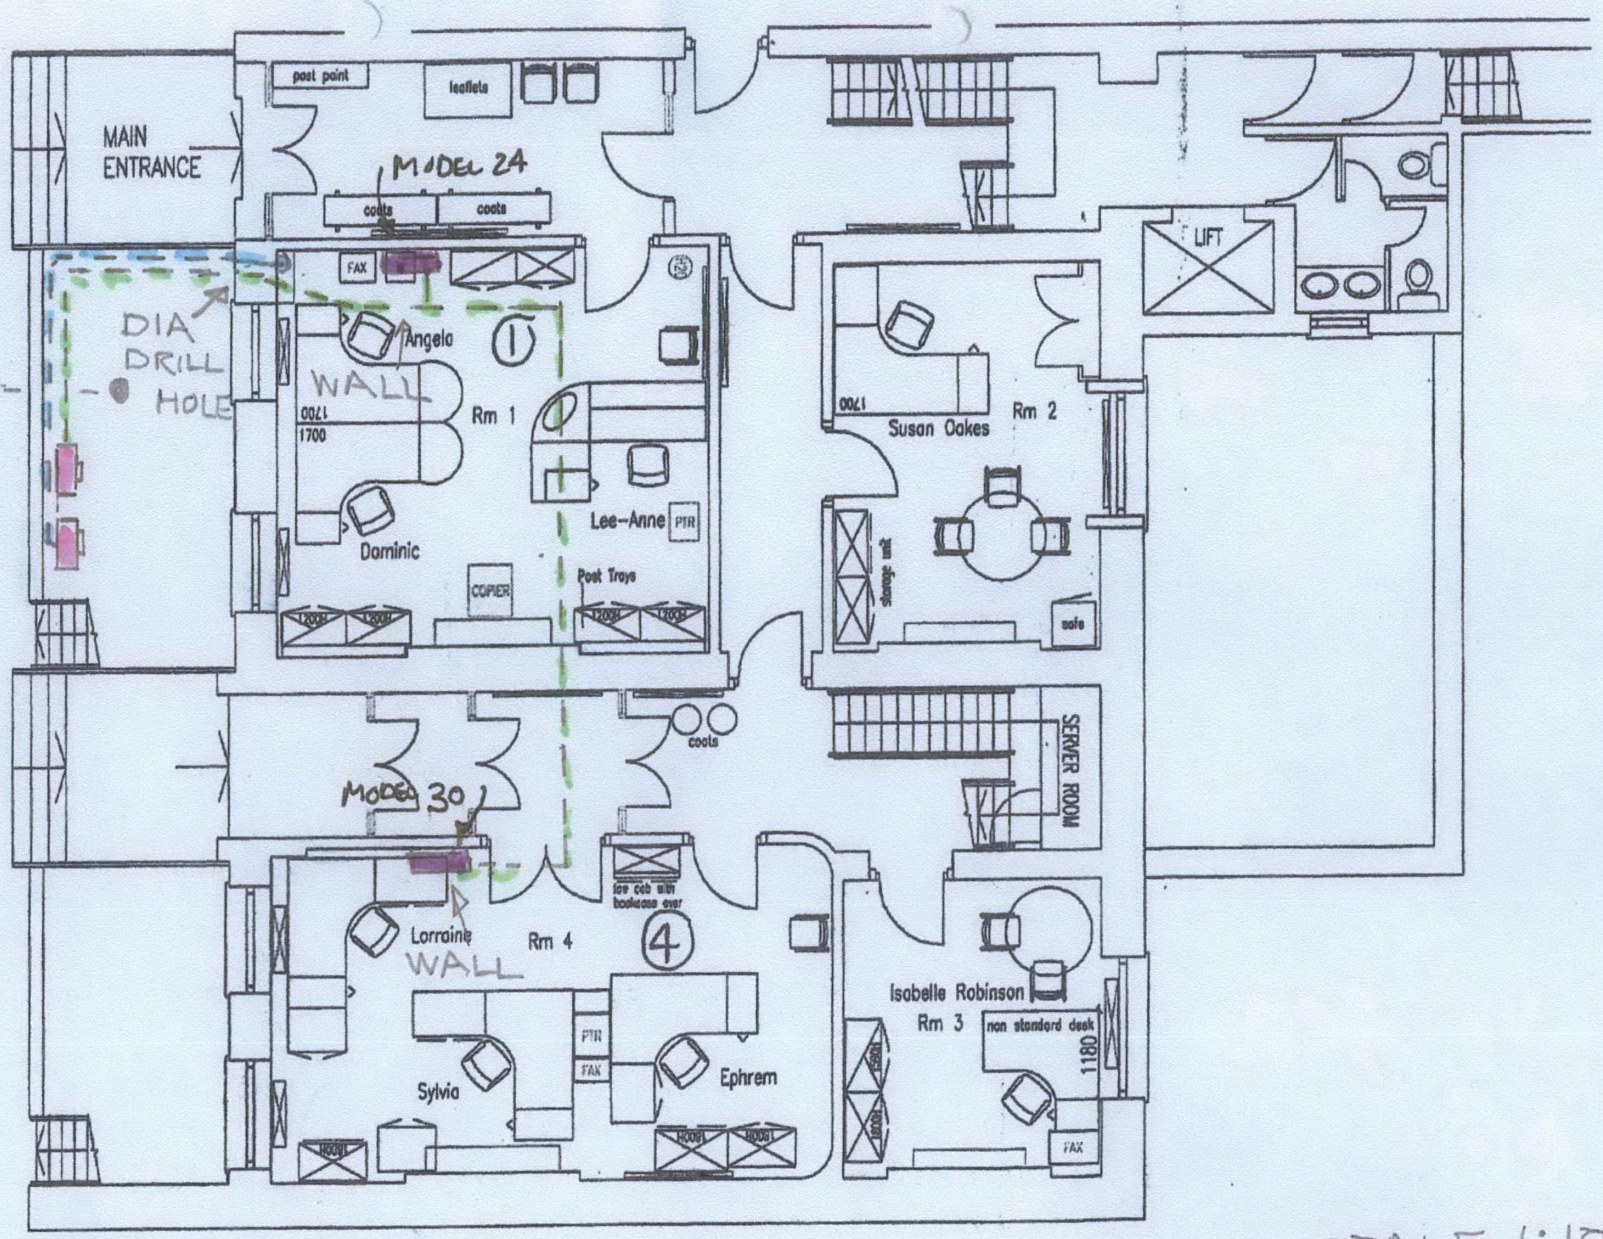

GROUND FLOOR

SCALE 1:100

MATHEMATICAL SOCIETY