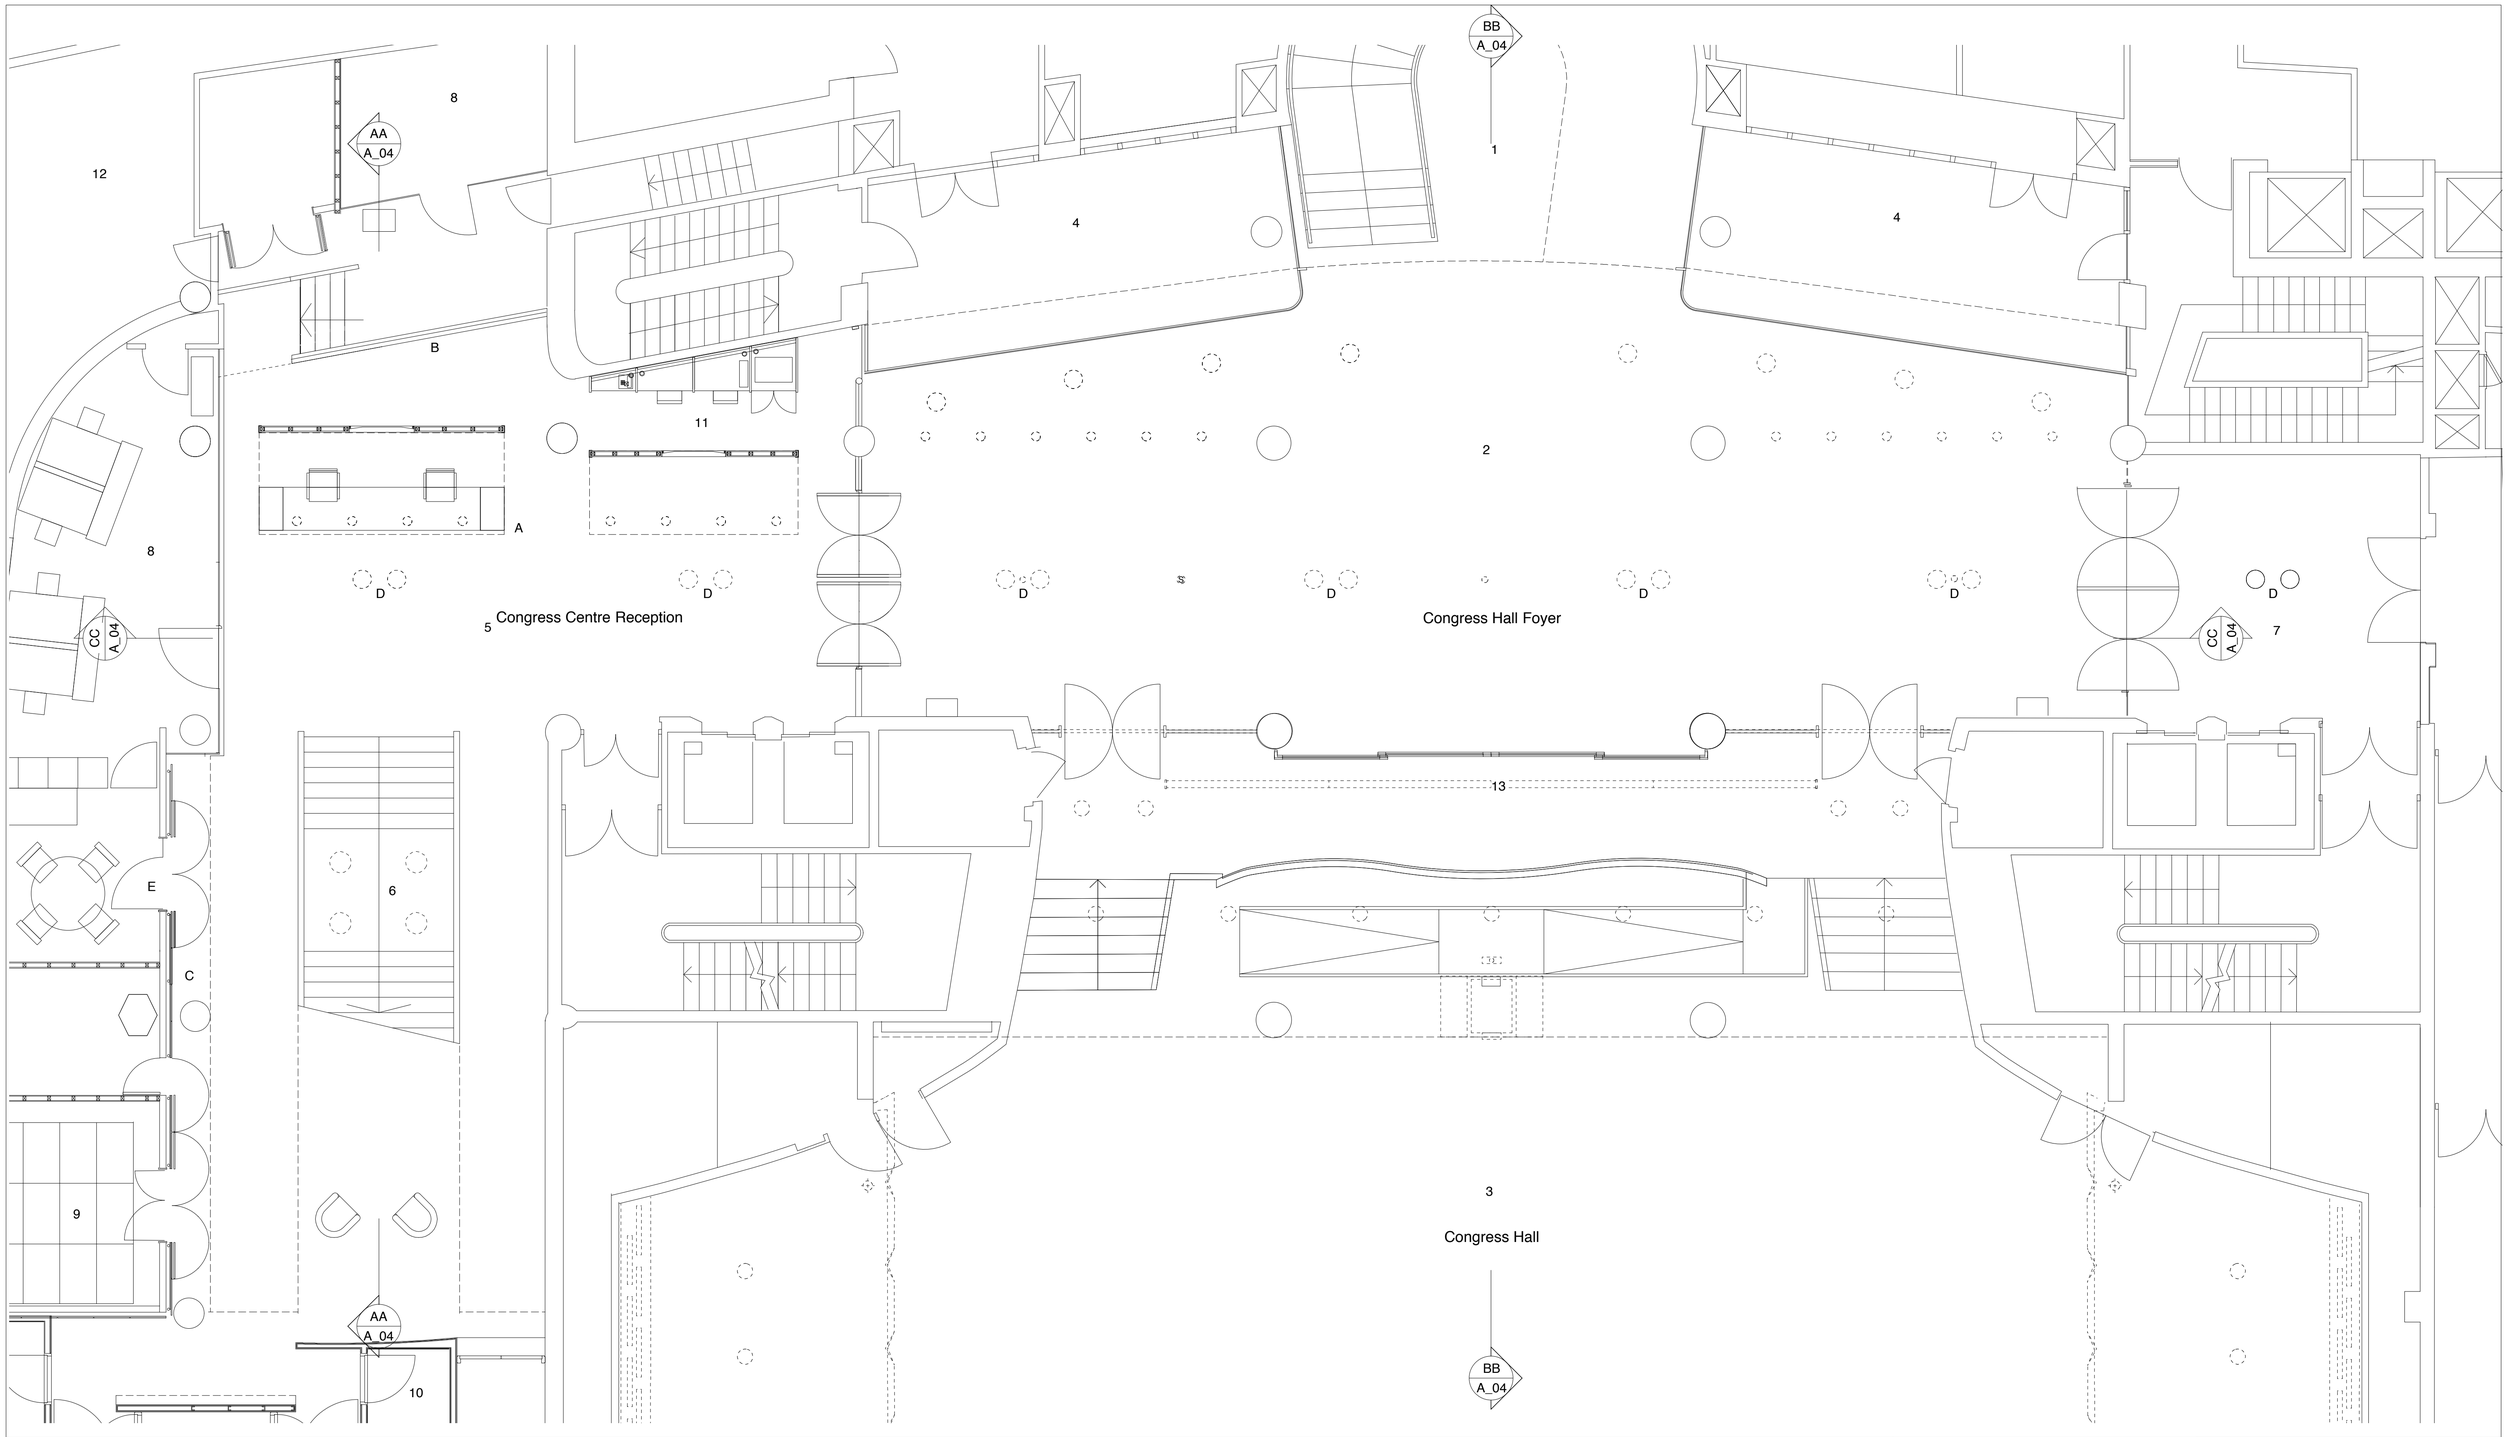

This drawing has been prepared for Planning purposes only and should not be used for construction purposes.

Key

Areas of High Special Architectural and Historic Interest

1 Horseshoe Stair
2 Congress Hall Foyer
3 Congress Hall
4 External Lightwell

Areas of Moderate Special Architectural and Historic Interest

5 Congress Centre Reception
6 Entrance stair (refurbished 2008)
7 Lift Lobby

Other areas

8 Congress Centre offices
9 Cloaks
10 Toilets
11 Business Centre
12 Plant Room
13 Louvre blind (installed 2001)

Existing recessed down lights

Existing recessed low voltage down lights

Existing Smoke detectors/sounders

A Existing curved reception screens (installed 2001) and business centre desk (installed 2003) removed
B Existing handrail carfully removed to store
C Existing vaneer paneling and support frame carefully removed to store
D Existing light fittings and fire detection (installed 2001) removed
E Existing door to office removed

N

0 1 2 3 4 5m

Rev	Description	Drawn	Date
-	Listed Building Consent Application	AW	27.04.09

TUC - Congress House
Refurbishment 2009

Existing Foyer Plan

STATUS: PLANNING

Scale: 1:50 @ A1, 1:100 @ A3
April 2009

Draw Nº 151/ A_02 | Rev
Drawn by | Checked by | Size A1

HUGH**BROUGHTON**ARCHITECTS
41a Beavor Lane, London W6 9BL
T 020 8735 9959 F 020 8563 3891 E info@hbarchitects.co.uk

© Hugh Broughton Architects