Do not scale drawings

All dimensions are in millimetres unless stated otherwise

Use figured dimensions only and report any discrepancies in writing to the architect

Specific key and notes

Key

1	Existing recessed ceiling lights to be removed
2	Existing circular difusers
3	Existing light fittings to be removed
4	Existing air conditioning units
5	Existing acoustic sliding partition

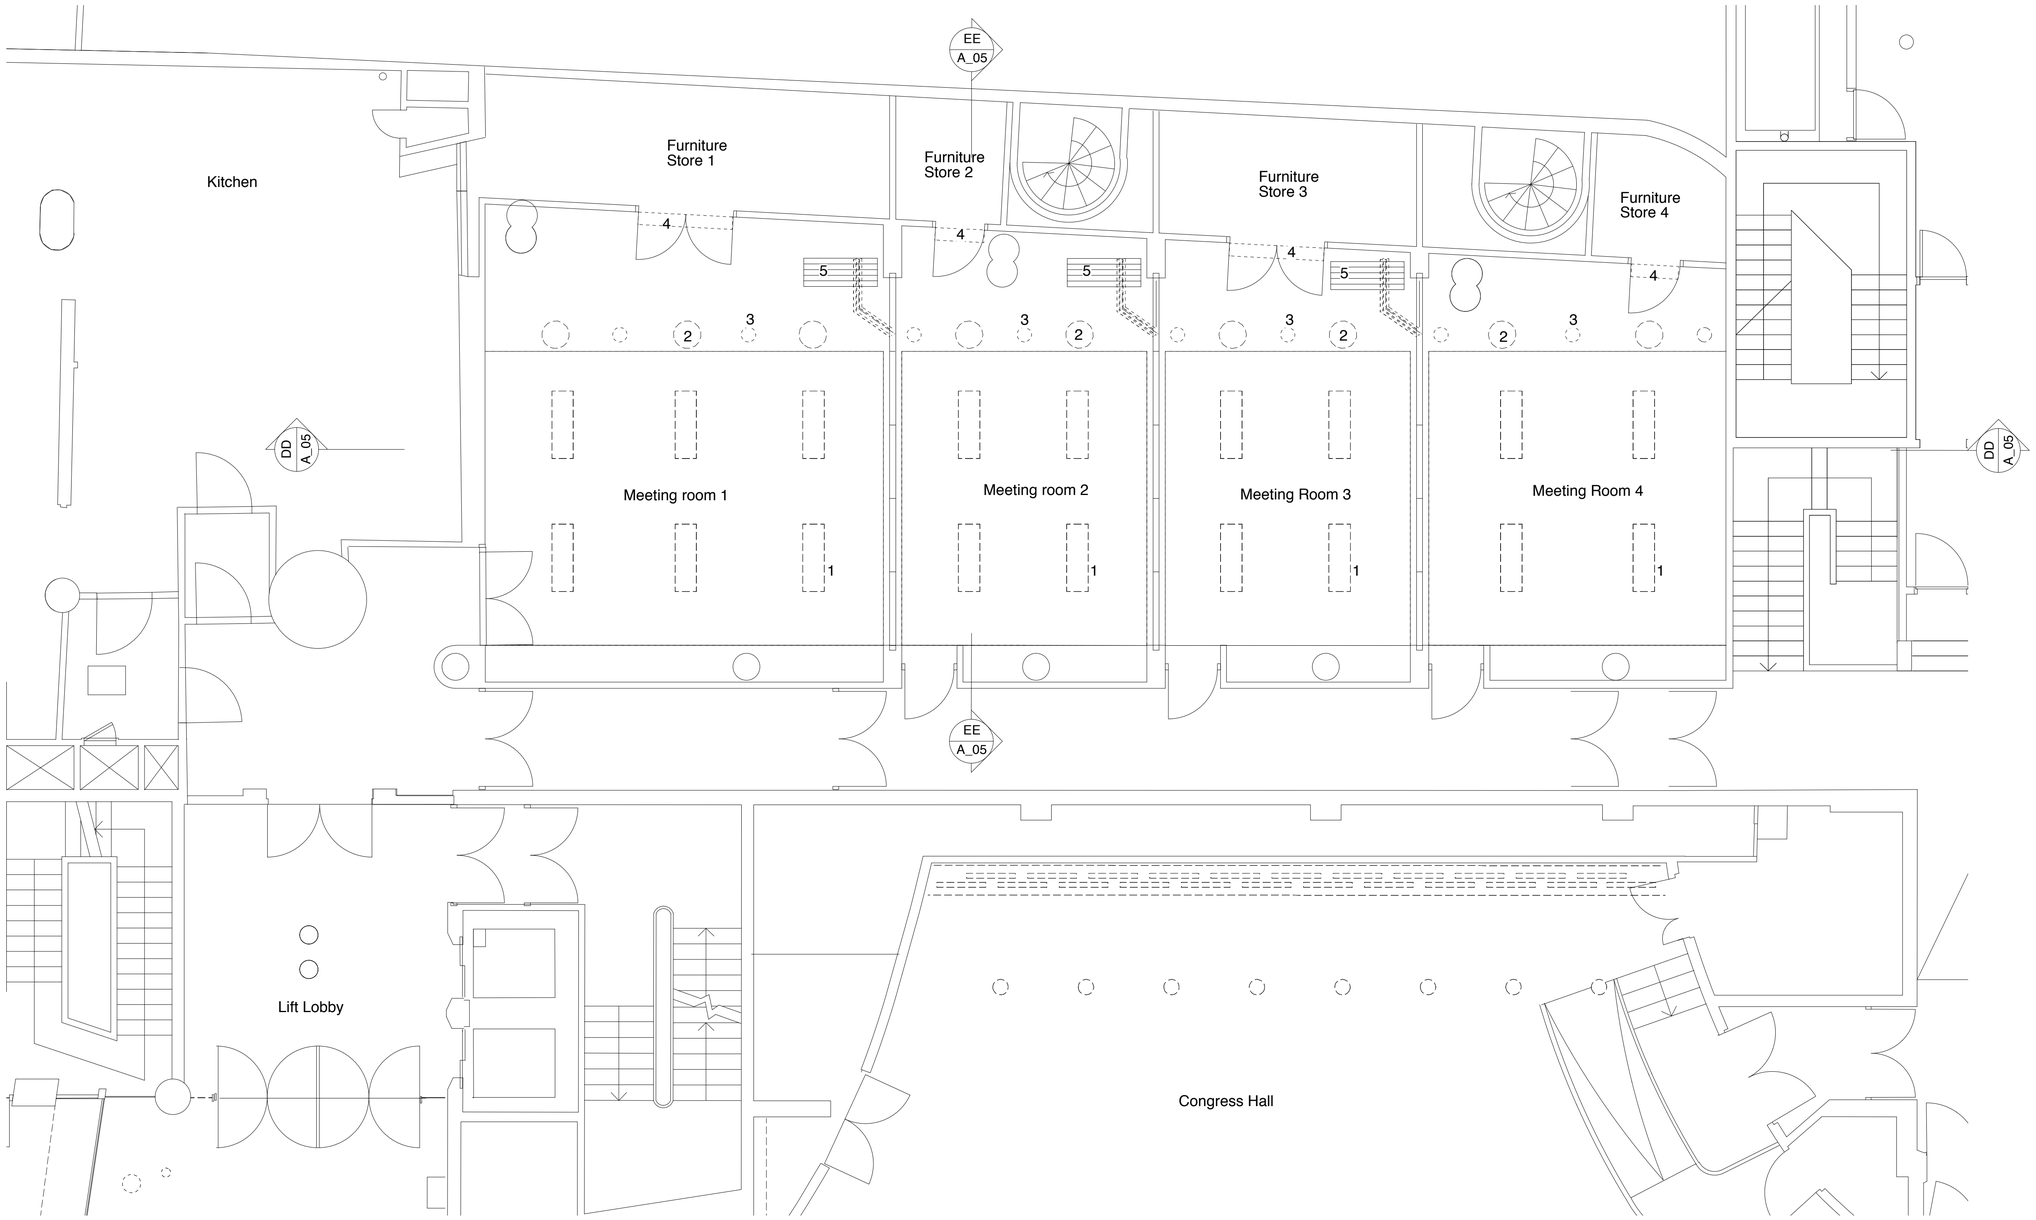

Existing Reflected Ceiling Plan

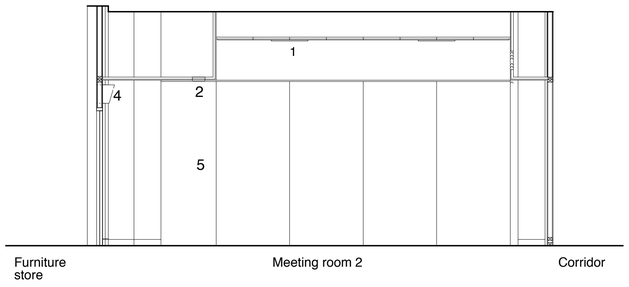

Section EE

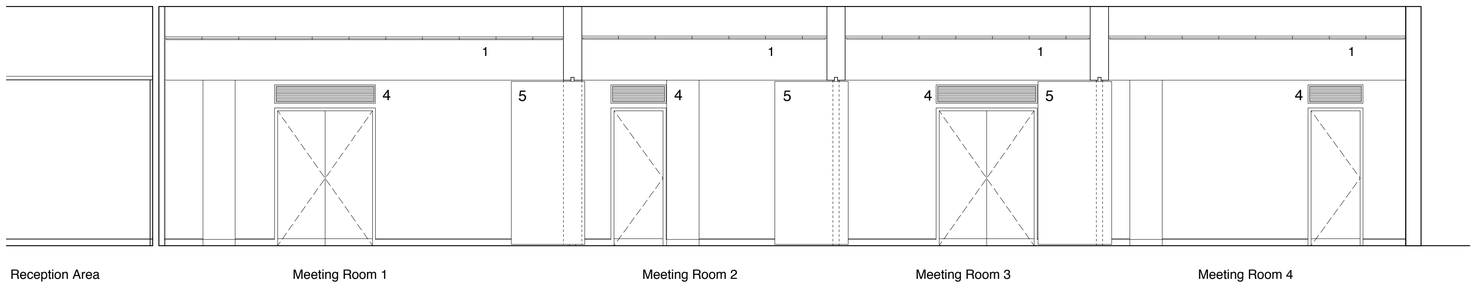

Section DD

Rev	Description	Drawn	Date
-	Listed Building Consent Application	AW	27.04.09

TUC - Congress House
Refurbishment 2009

Existing Congress Suite
Plans and sections

STATUS: PLANNING

Scale: 1:50 @ A1, 1:100 @ A3

April 2009

Draw Nº 151/ A_05		Rev -
Drawn by AW	Authorised by AK	Size A1

HUGH**BROUGHTON**ARCHITECTS

41a Beavor Lane London W6 9BL
T 020 8735 9959 F 020 8563 3891 E info@hbarchitects.co.uk

© Hugh Broughton Architects Ltd