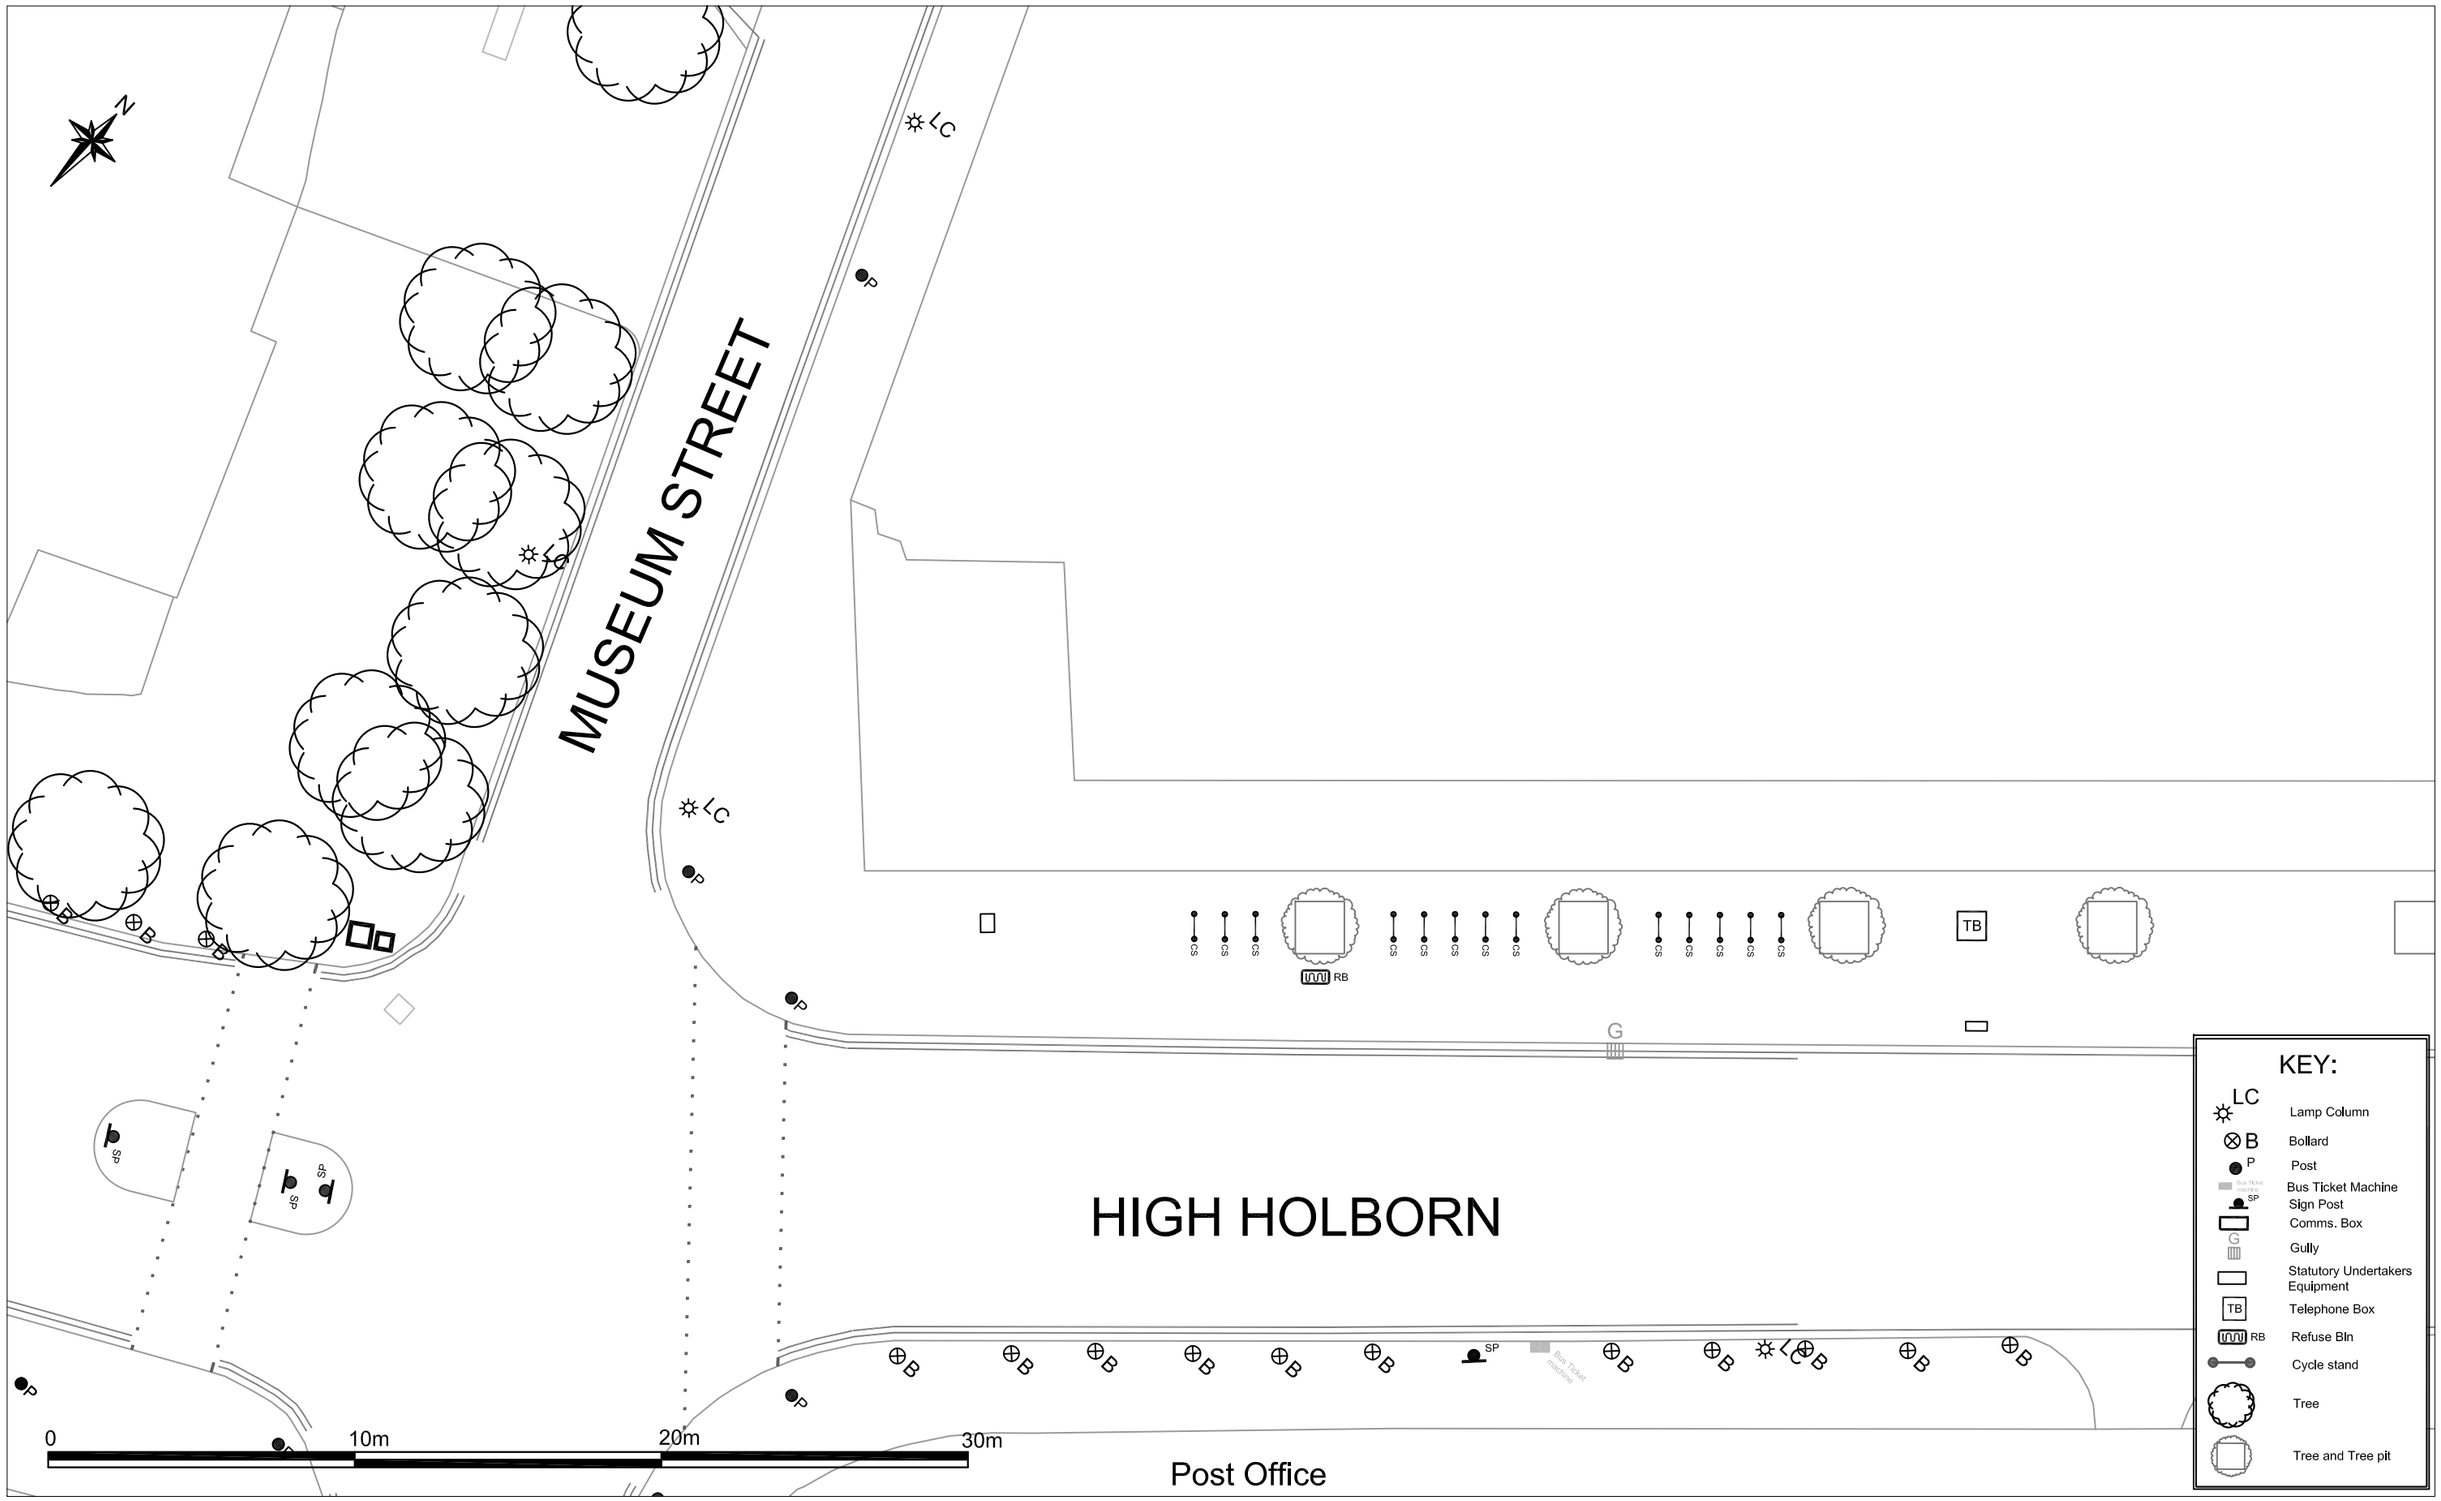

Camden
Engineering Service
London Borough of Camden
Town Hall, Argyle Street
London WC1H 8EQ
Tel 020 7278 4444
Fax 020 7974 6952
DX 2106 Euston
Minicom 020 7974 6866

Awarded for excellence

INVESTOR IN PEOPLE

Project

EXISTING SITE PLAN
LONDON CYCLE
HIRE SCHEME

Drawing Title

Site 55
High Holborn

Rev	By	Date	Amendments
C	J.M.Q	12.06.09	Minor Amendments by TfL
B	R.P.	26.03.09	Minor Amendments by TfL
A	K.B.	27.02.09	Prelimlnary

Scale: 1 :200 @ A3	Date: May 09
Drawn By: K.B.	File Ref: TE596PI055-E
Checked By: J.B	Dwg Name: TE596PI055-E.dwg
Drawing Location: P:\TE\TE596PI055-E	SFM Ref: 02/610230
Drawing Number: TE596PI055-E	Post Code: WC1

Rev. C