NOTES

DO NOT SCALE FROM THIS DRAWING.

DIMENSIONS TO BE CHECKED ON SITE.

ALL OMISSIONS AND DISCREPANCIES TO BE REPORTED TO THE ARCHITECT IMMEDIATELY.

DRAWINGS BASED ON SURVEY INFORMATION BY MICHAEL GALLIE AND PARTNERS.

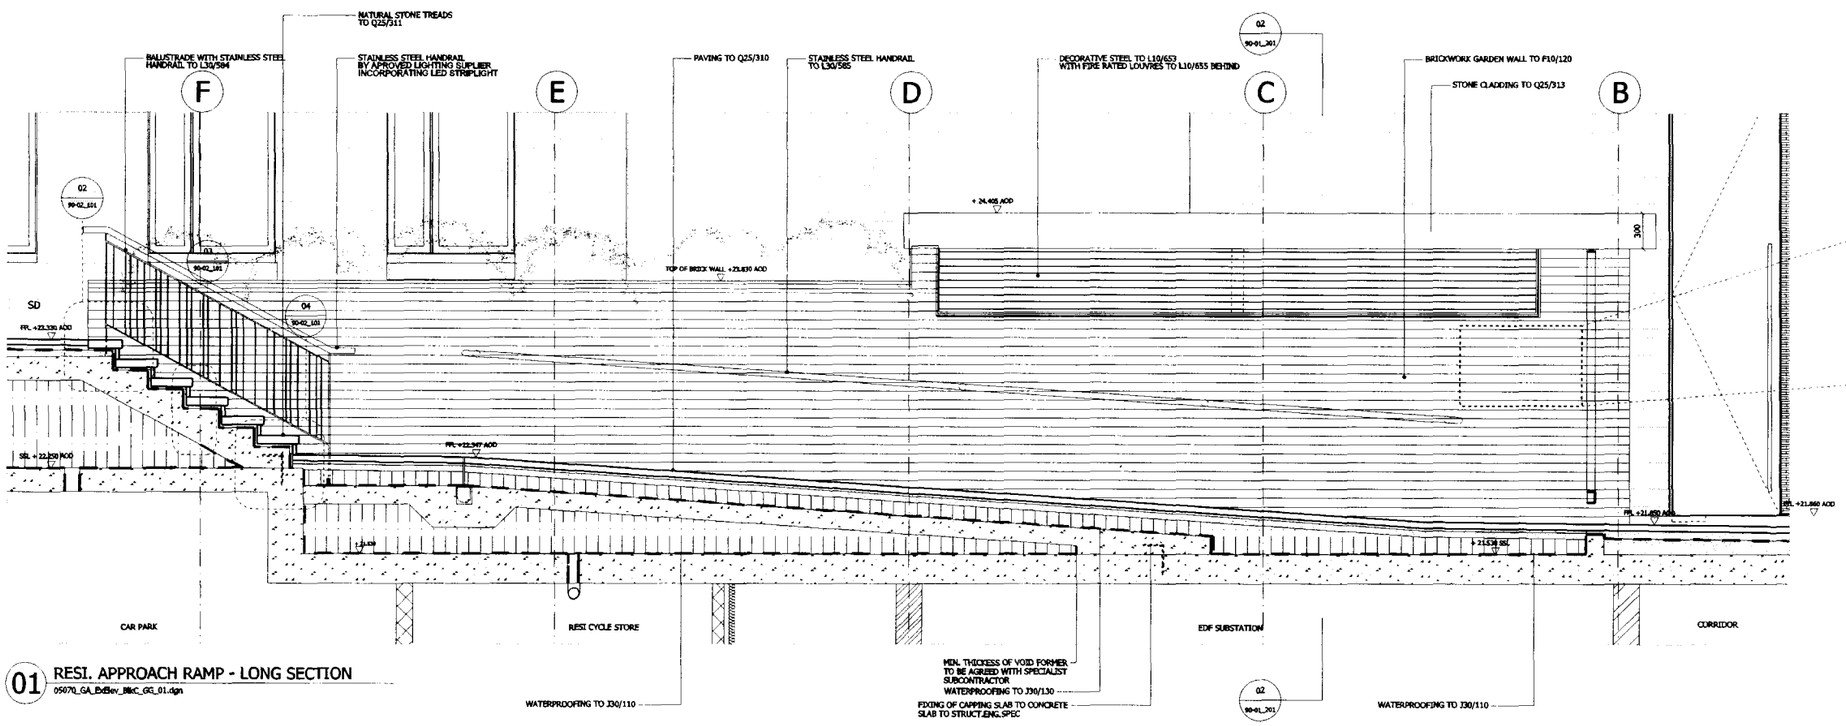

01 RESI. APPROACH RAMP - LONG SECTION

05070_GA_ExBlev_BlkC_GS_01.dgn

FLEMISH GARDEN WALL BOND:

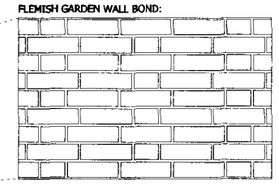

KEY PLAN

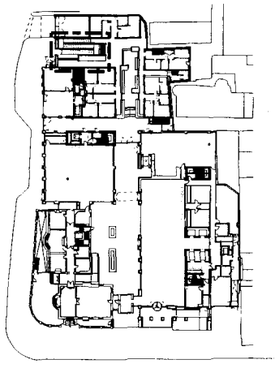

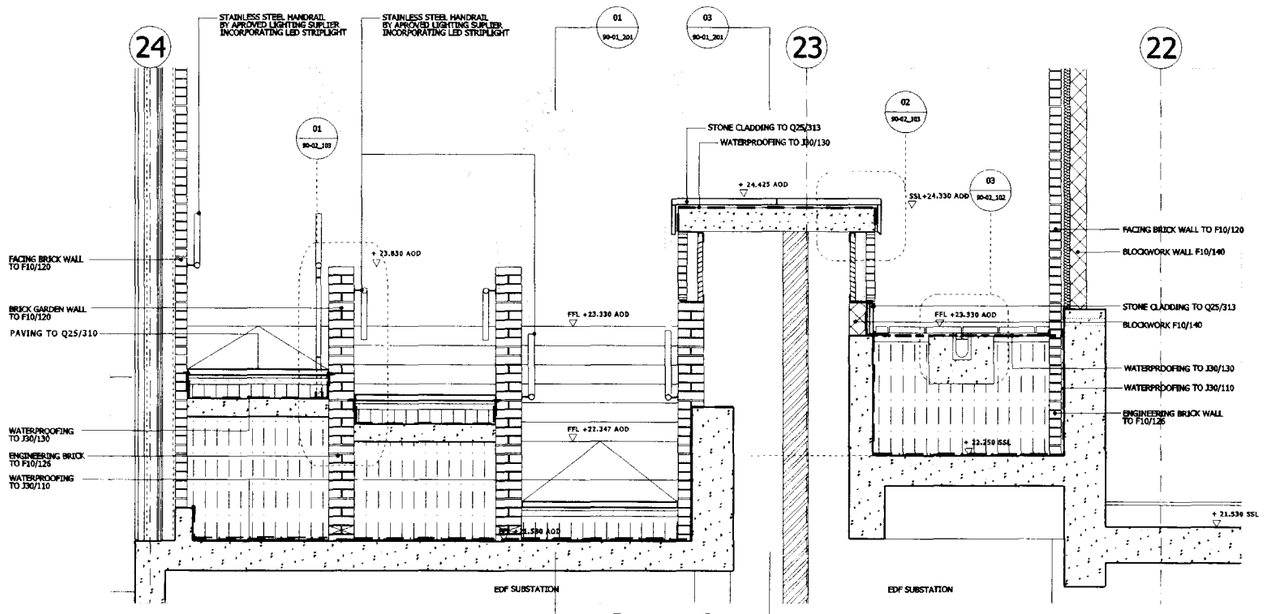

02 RESIDENTIAL APROACH RAMP - CROSS SECTION

05070_ExWk_Sect_AA_01.dgn

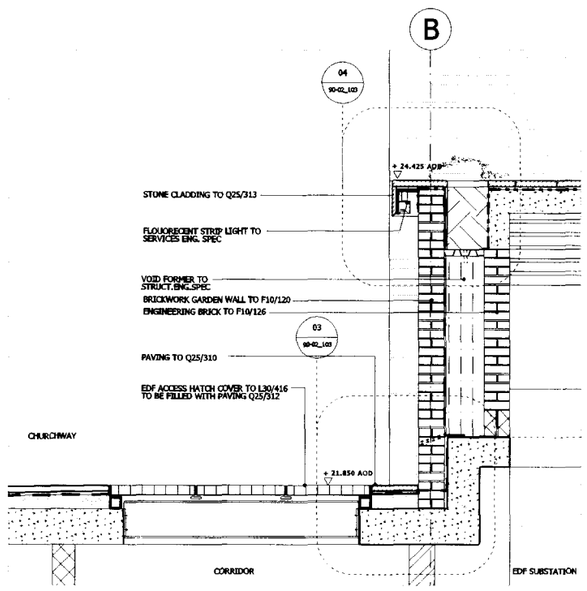

03 SECTION - EDF ACCESS HATCH + RESI PODIUM WALL

05070_ExWk_Sect_BB_01.dgn

	Date	Check	Rev
Condition 5 and 6	13/03/09	MPo	C
Note to LED handrail clarified	16/01/09	DB	B
Spec to Brick/Block wall added			
Issued For External Works Tender	11/12/08	MPo	A

SQUIRE AND PARTNERS

77 Wicklow Street London WC1X 9JY
Tel 020 7278 5555 Fax 020 7239 0495
email@squireandpartners.com
www.squireandpartners.com

Project
UNISON HQ
Euston Road, North Site
London NW1

Drawing
RAMP TO RESI. PEDESTRIAN APPROACH

Drawn	Date	Scale
KN	DEC 2008	1:25@A1 1:50@A3
Job number	**Drawing number**	**Revision**
05070	90-01_201	C

Original Drawing Size A1