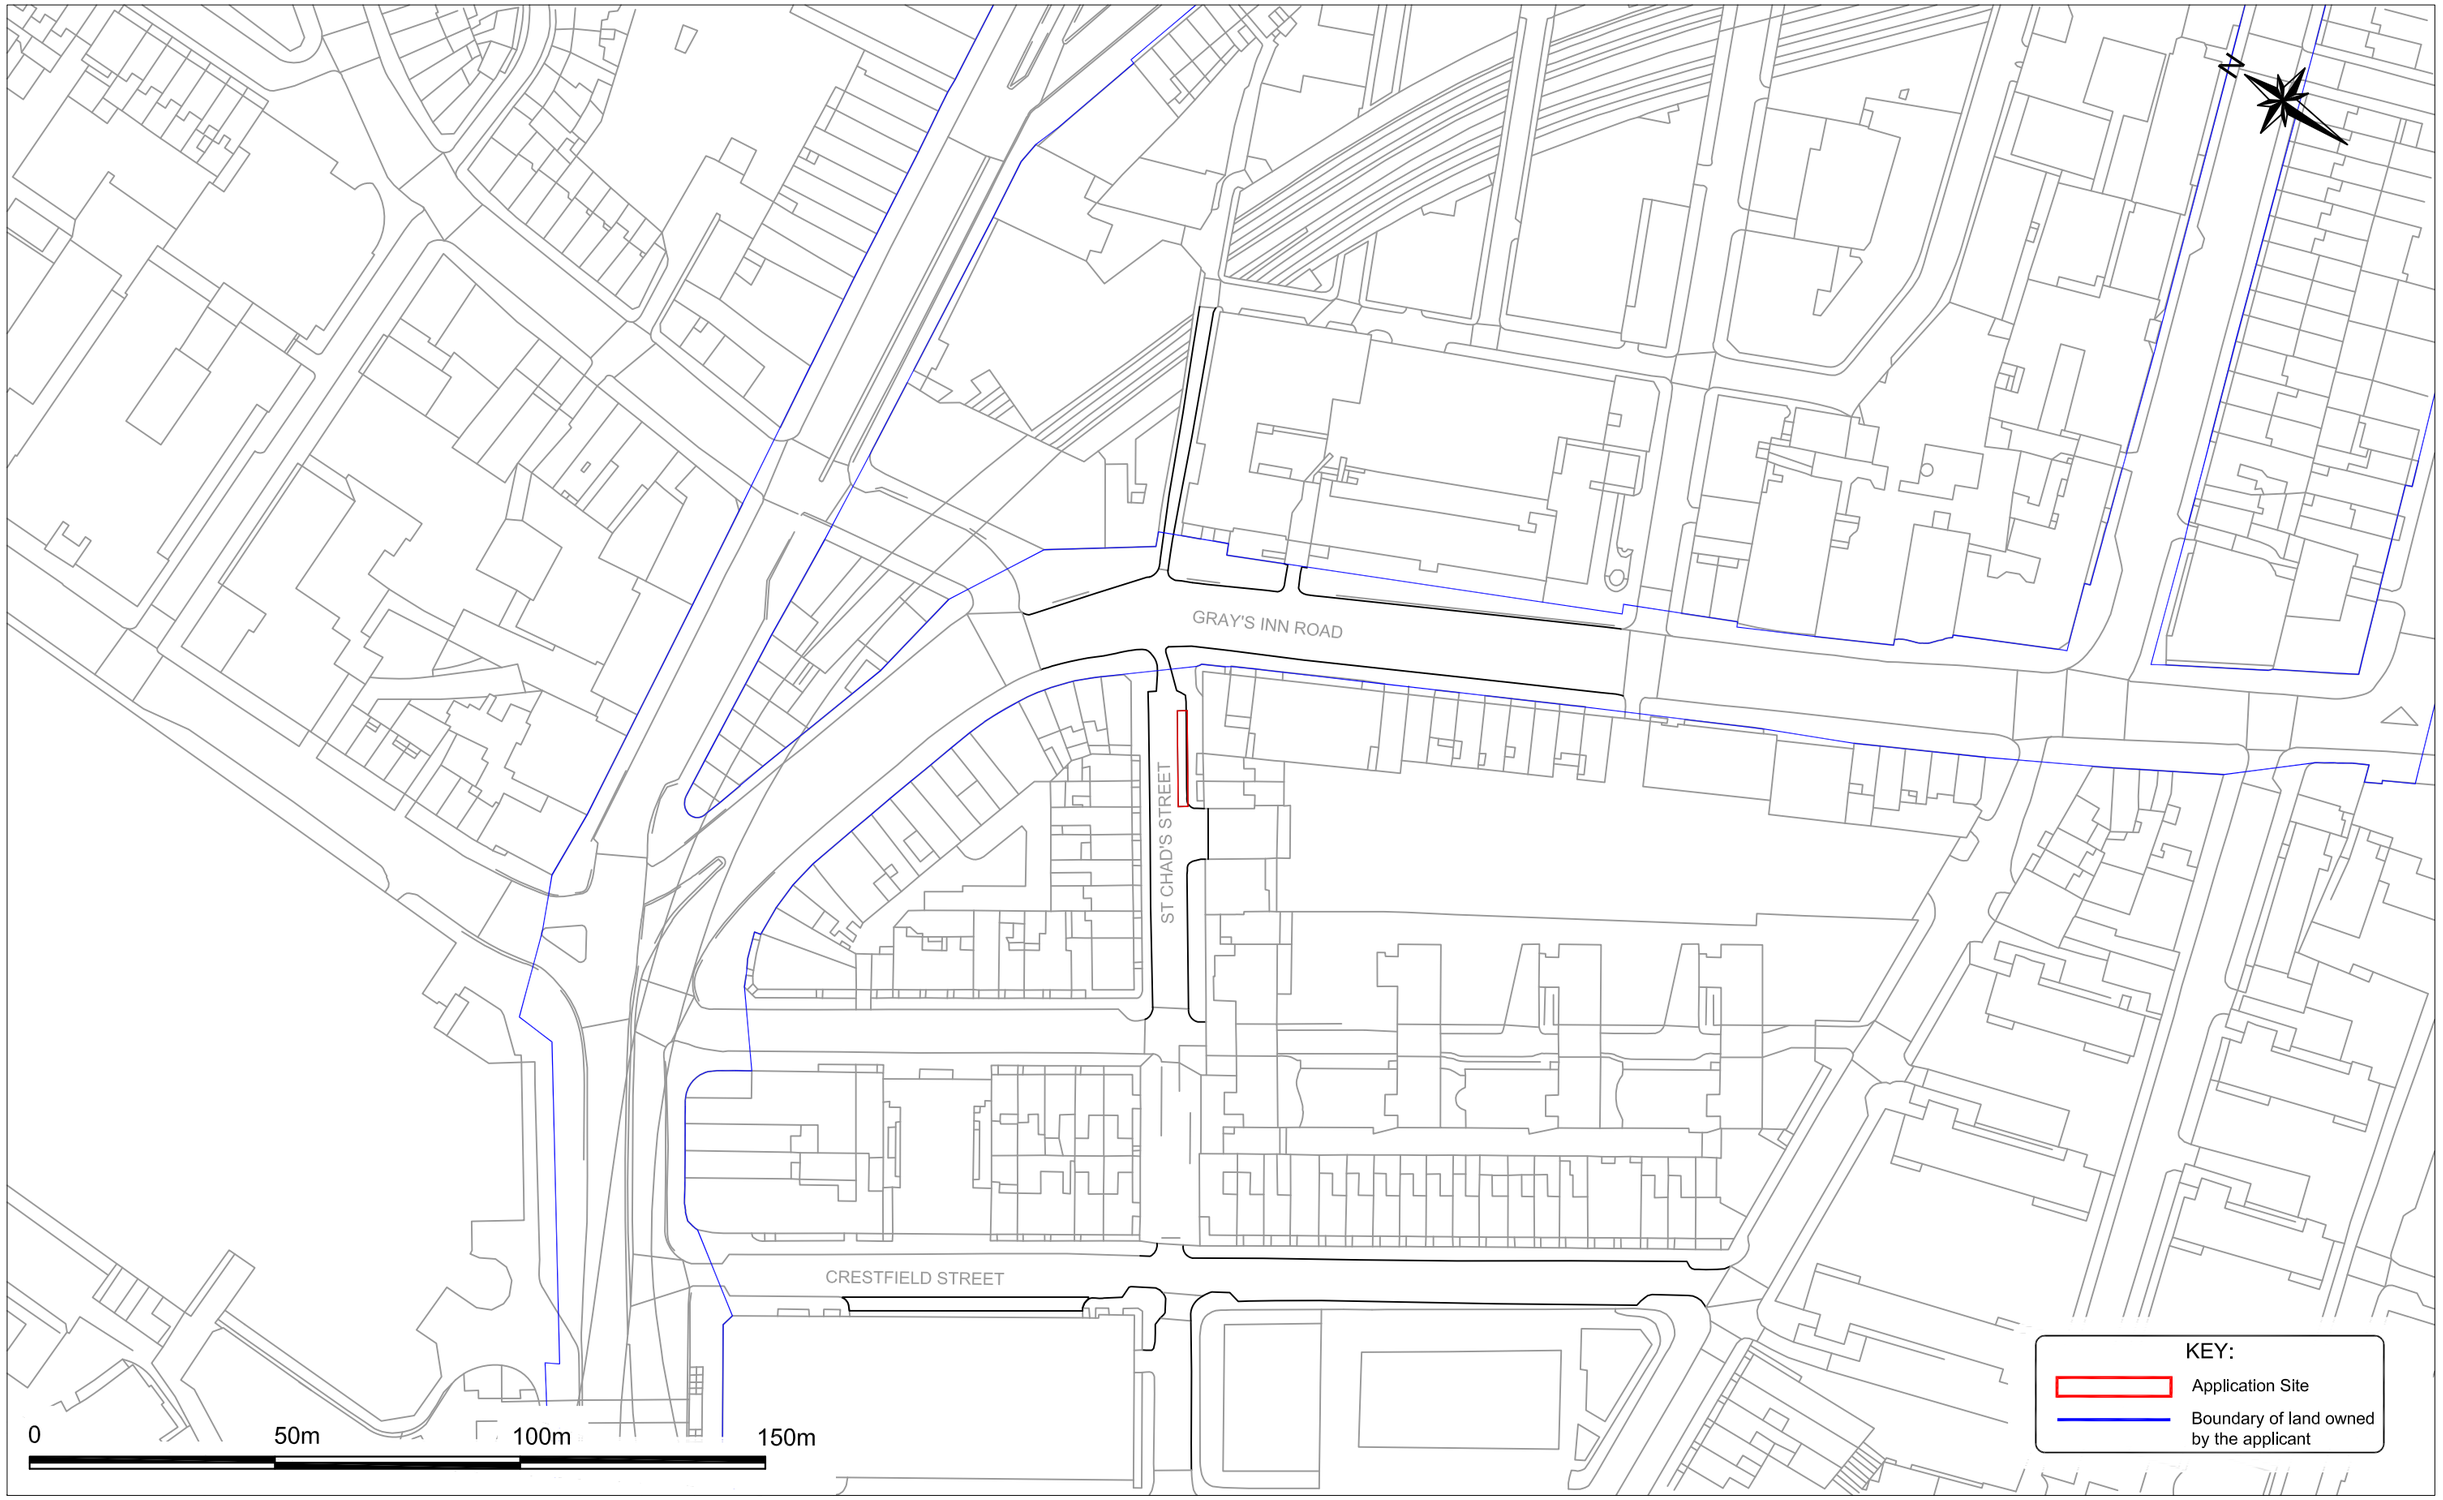

Camden
Engineering Service
London Borough of Camden
Town Hall, Argyle Street
London WC1H 8EQ
Tel 020 7278 4444
Fax 020 7974 6952
DX 2106 Euston
Minicom 020 7974 6866

Awarded for excellence

INVESTOR IN PEOPLE

Project
LOCATION PLAN
LONDON CYCLE
HIRE SCHEME

Drawing Title
Site 2
St Chad's Street

Rev	By	Date	Amendments
B	R.P.	01.04.09	Minor Amendments by TfL
A	K.B.	27.02.09	Preliminary

Scale: 1 :1250 @ A3	Date: Feb 09
Drawn By: W.O	File Ref: TE596PI002-L
Checked By: J.B	Dwg Name: TE596PI002-L.dwg
Drawing Location: P:\TE\TE596PI002-L	SFM Ref: 02/610208
Drawing Number: TE596PI002-L	Post Code: WC1
	Rev. B