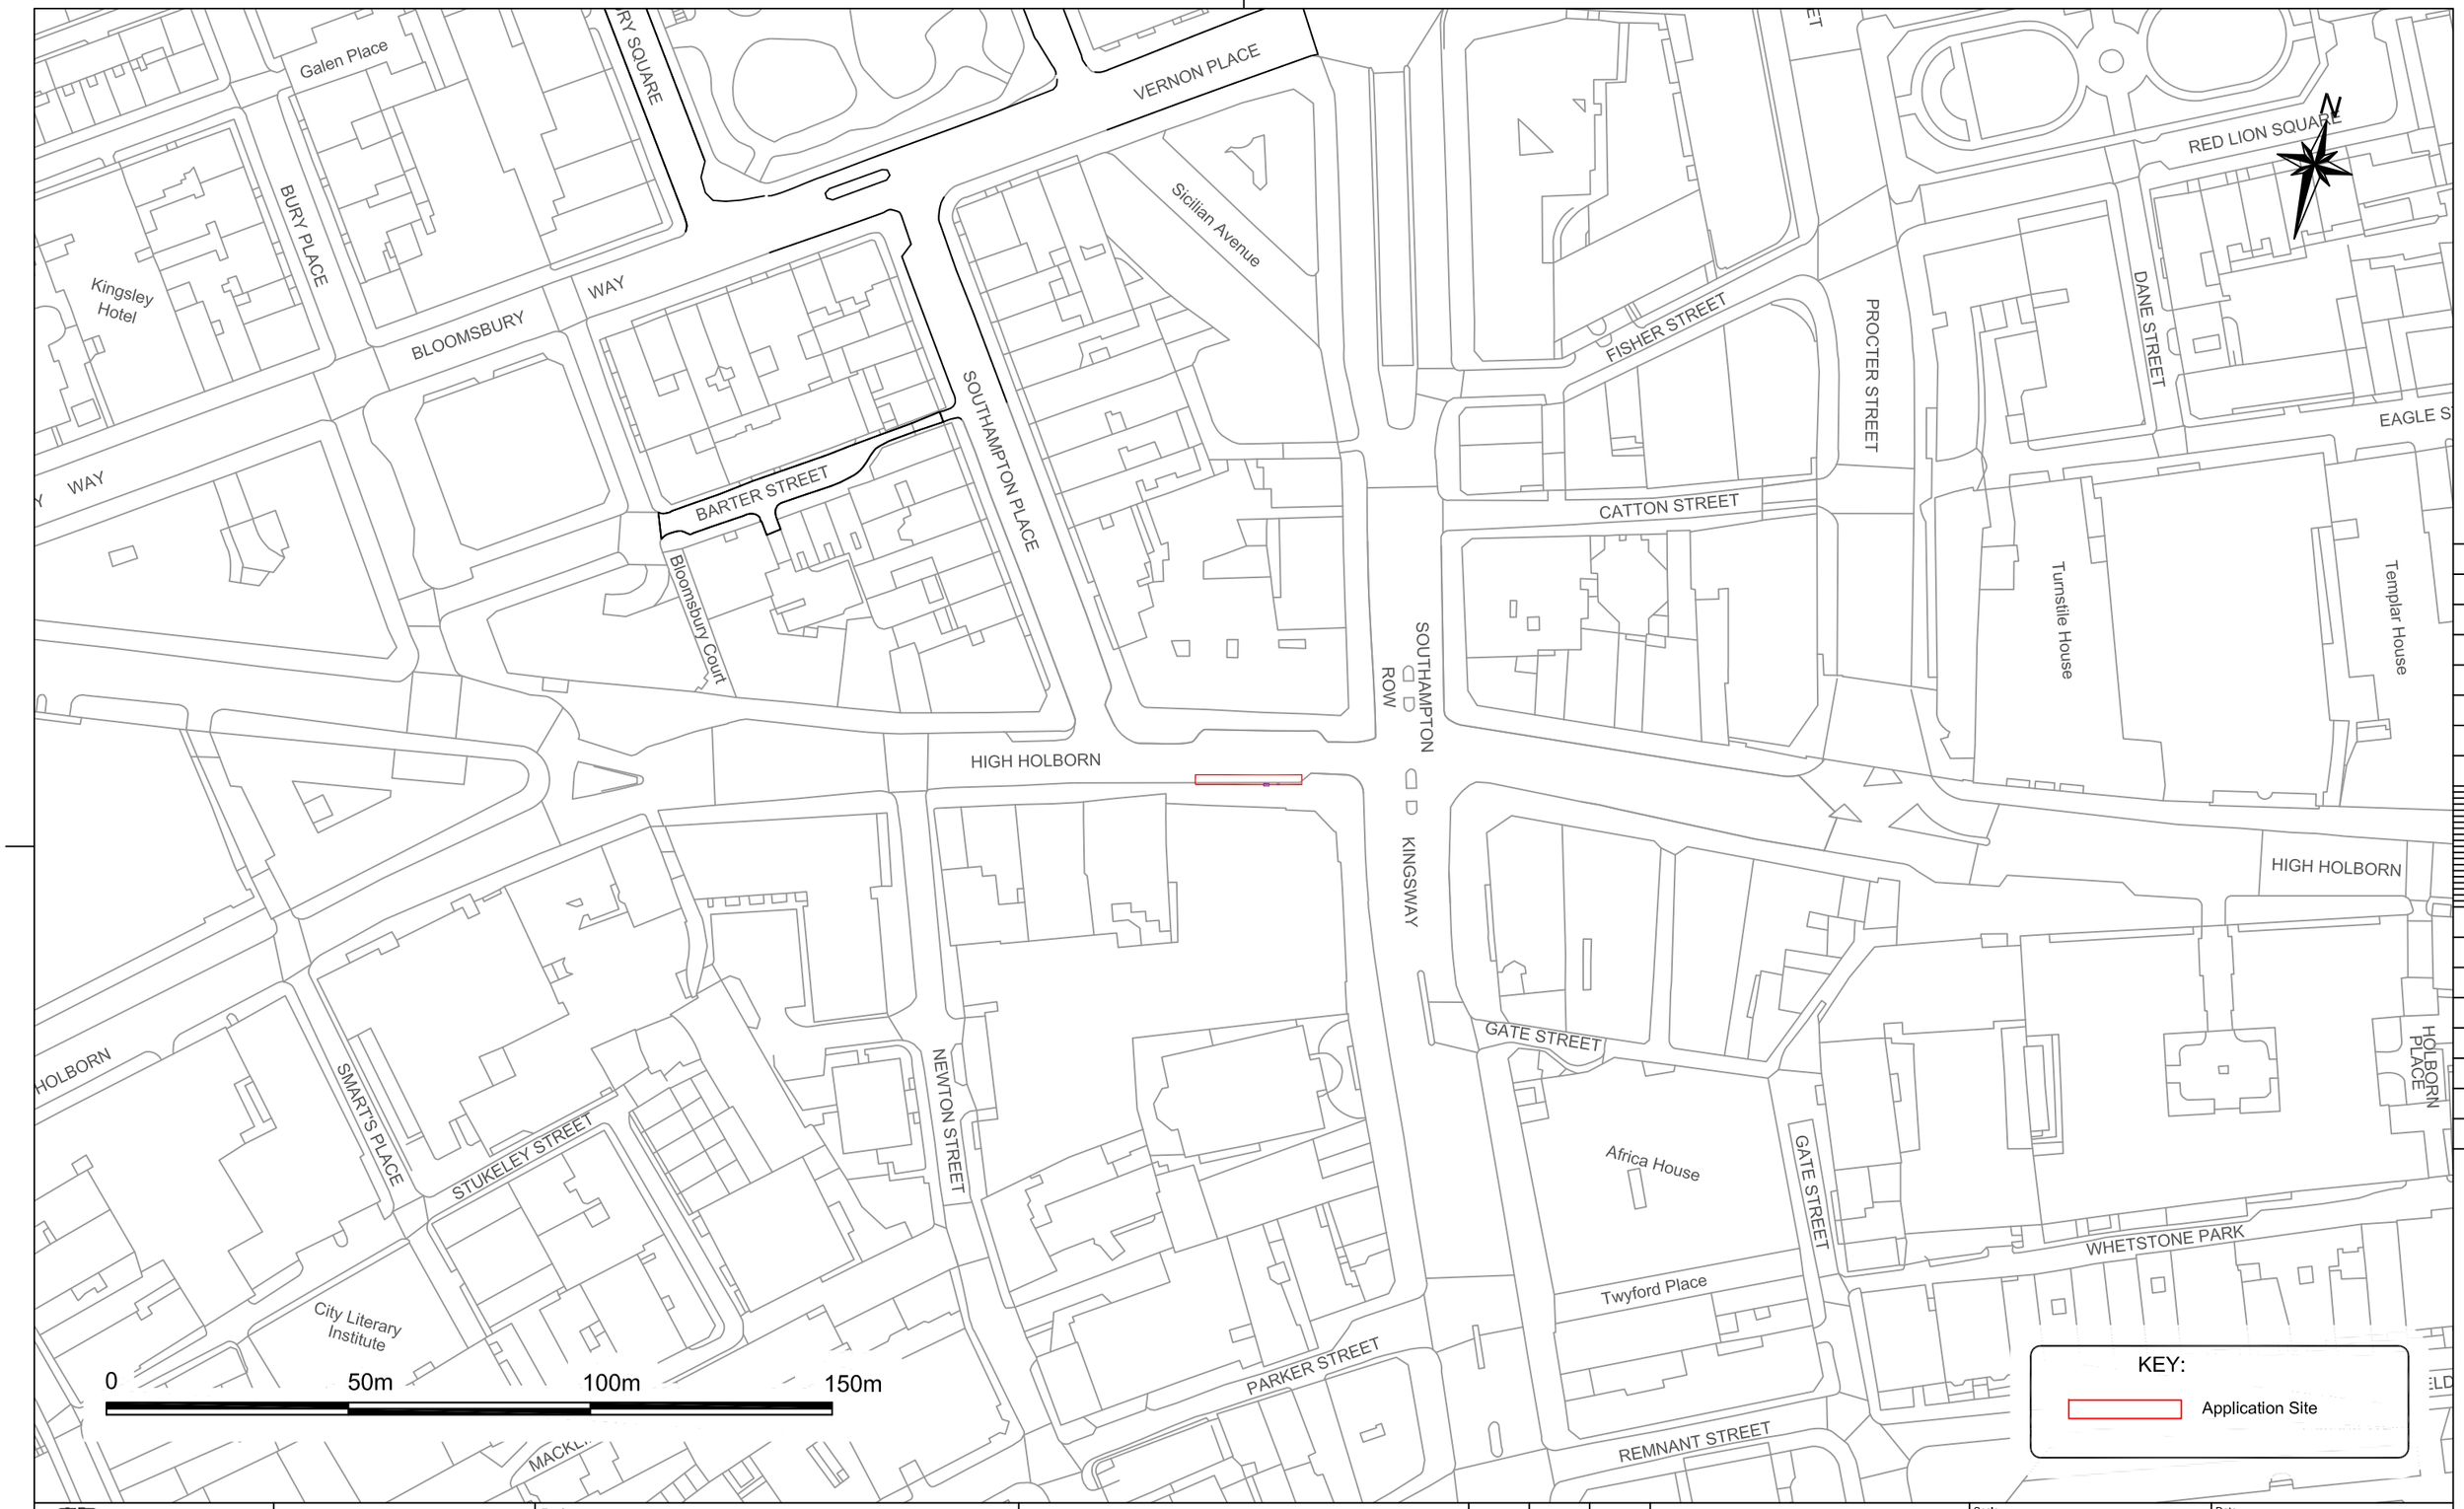

Camden
Engineering Service
London Borough of Camden
Town Hall, Argyle Street
London WC1H 8EQ
Tel 020 7278 4444
Fax 020 7974 6952
DX 2106 Euston
Minicom 020 7974 6866

Awarded for excellence

INVESTOR IN PEOPLE

Project
LOCATION PLAN
LONDON CYCLE
HIRE SCHEME

Drawing Title
Site 51
High Holborn

Rev	By	Date	Amendments
B	R.P.	26.03.09	Minor Amendments by TfL
A	K.B.	27.02.09	Preliminary

Scale	1 :1250 @ A3
Date	Feb 09
Drawn By	S.P.
File Ref	TE596PI051-L
Checked By	J.B
Dwg Name	TE596PI051-L.dwg
Drawing Location	P:\TE\TE596PI051-L
SFM Ref	02/610228
Drawing Number	TE596PI051-L
Post Code	WC1
Rev.	B