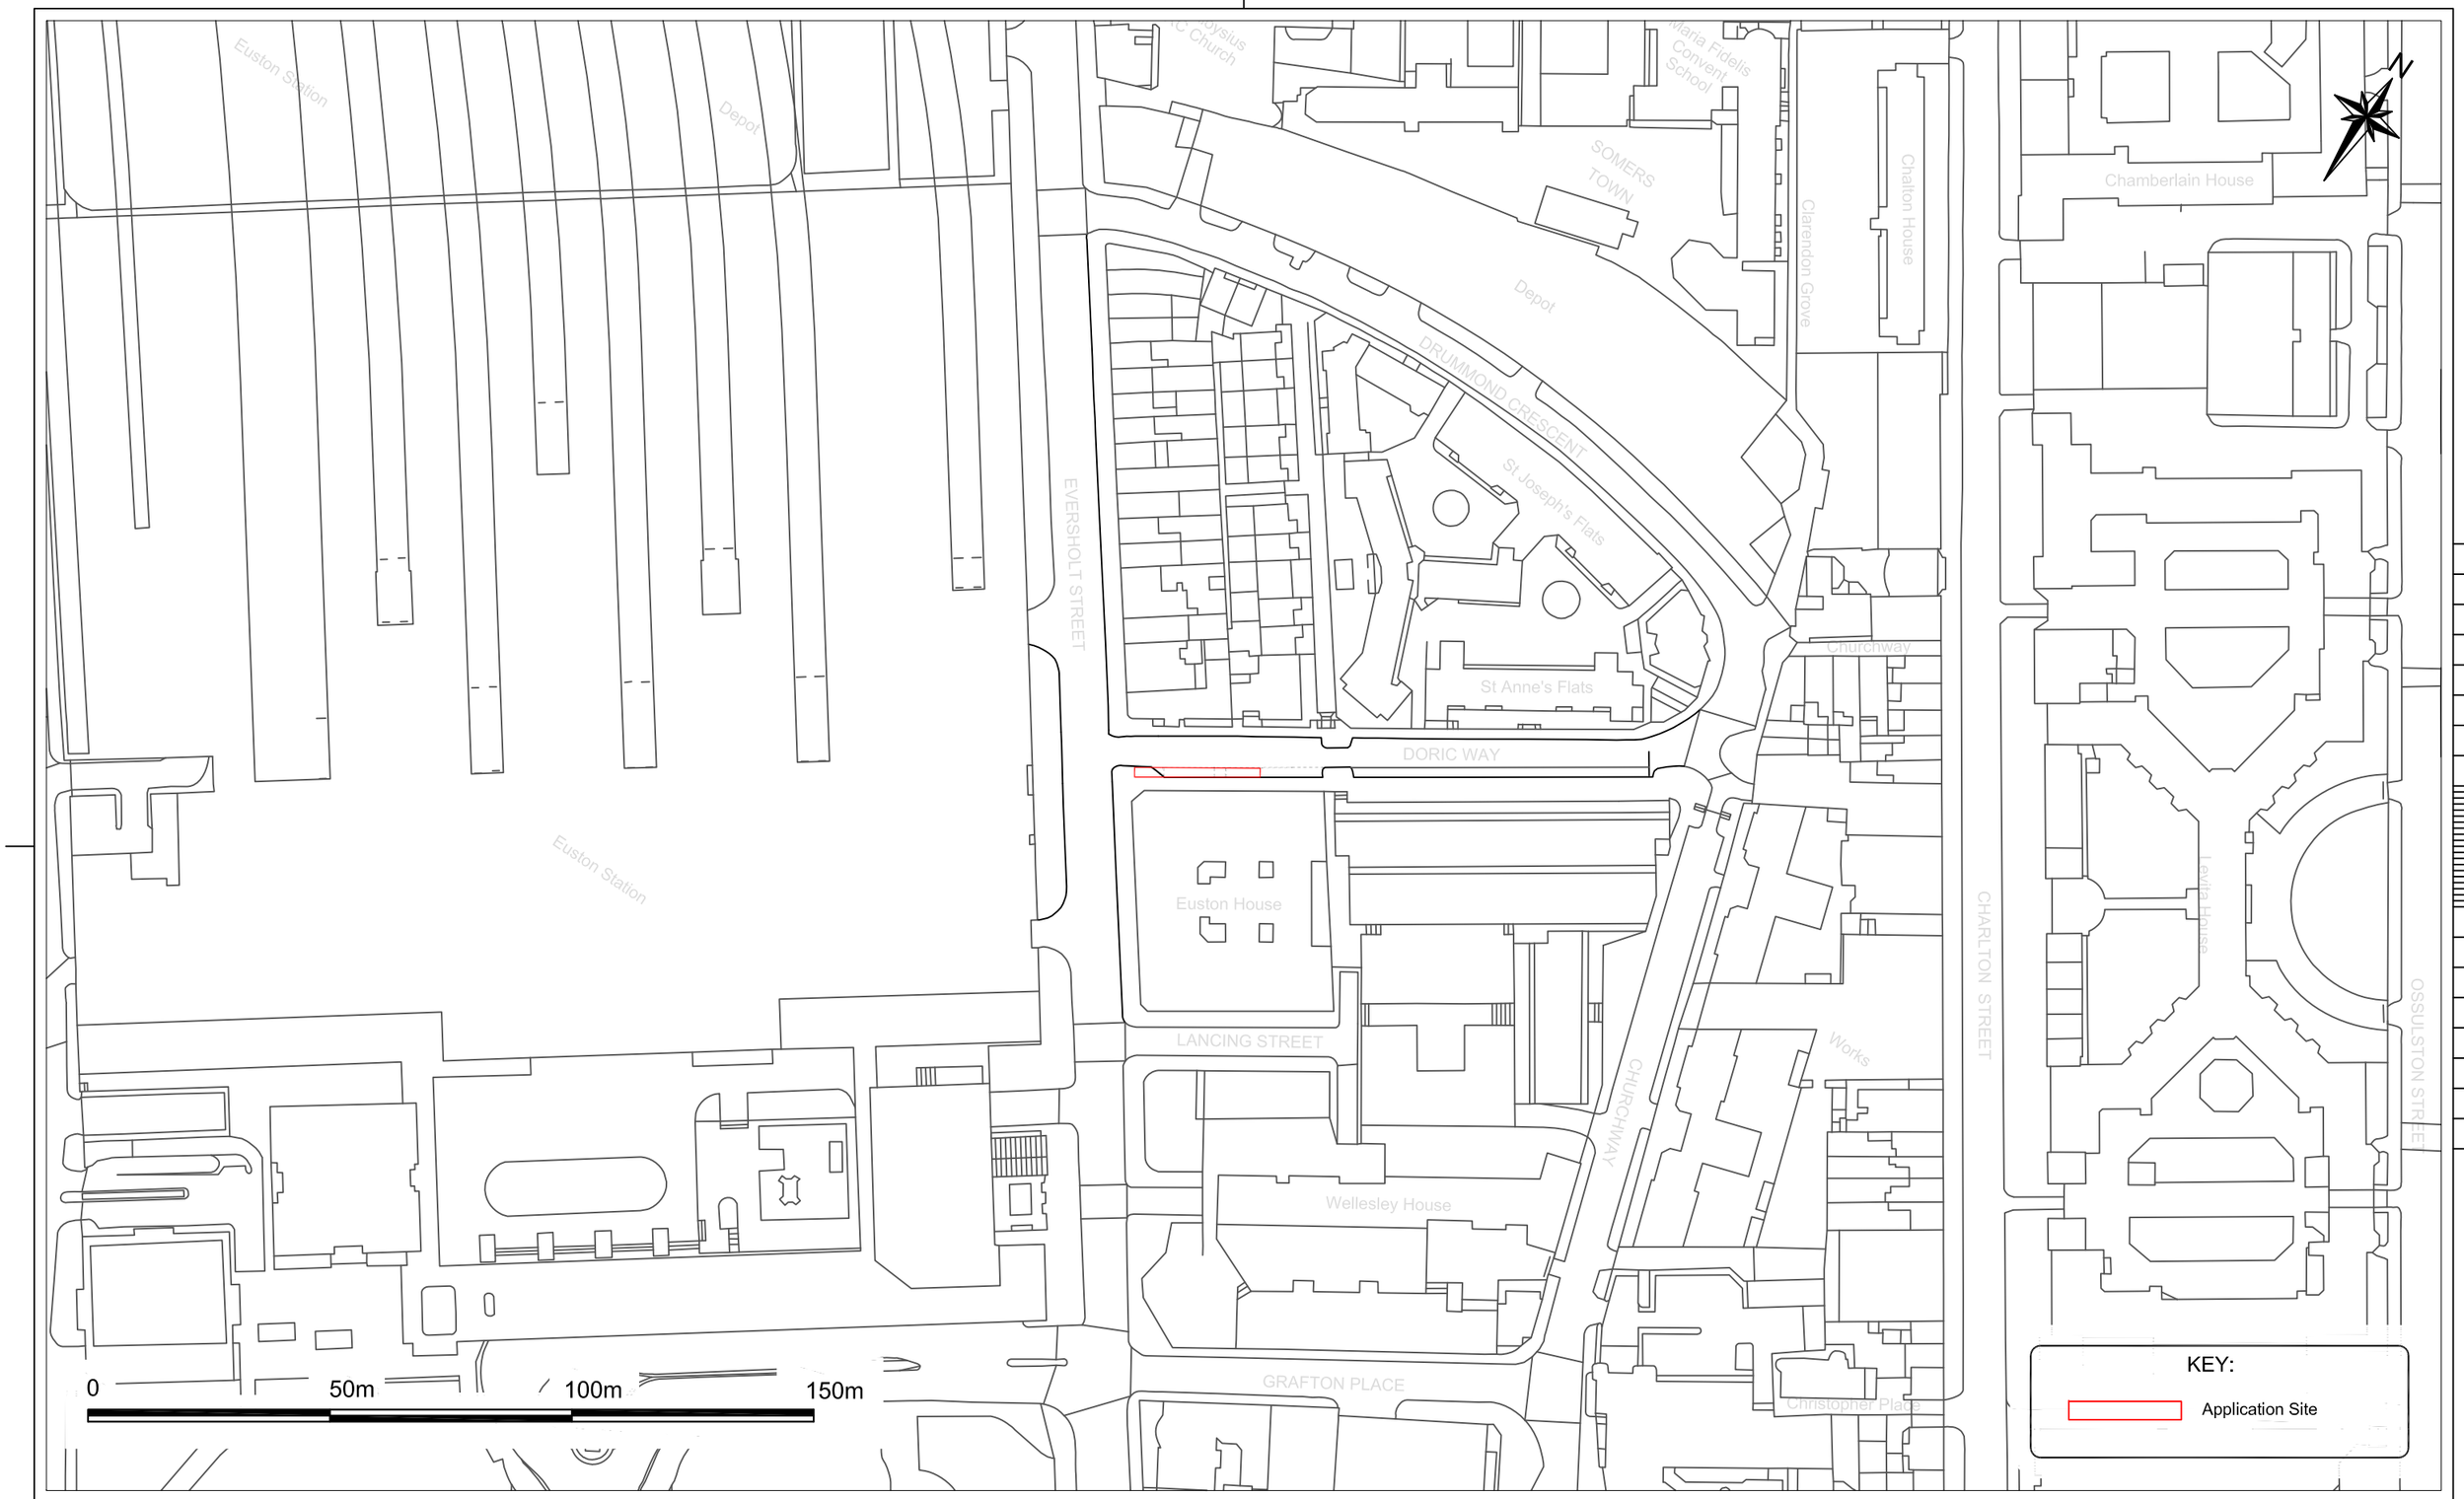

Camden
Engineering Service
London Borough of Camden
Town Hall, Argyle Street
London WC1H 8EQ
Tel 020 7278 4444
Fax 020 7974 6952
DX 2106 Euston
Minicom 020 7974 6866

Awarded for excellence

INVESTOR IN PEOPLE

Project

LOCATION PLAN
LONDON CYCLE
HIRE SCHEME

Drawing Title

Site 108
Doric Way

Rev	By	Date	Amendments
B	R.P.	01/04/09	MInor Amendments TfL
A	K.B.	27.02.09	Preliminary

Scale 1 :1250 @ A3	Date Feb 09
Drawn By S.P.	File Ref TE596PI0108-L
Checked By J.B	Dwg Name TE596PI0108-L.dwg
Drawing Location P:\TE\TE596PI0108-L	SFM Ref 02/610260
Drawing Number TE596PI0108-L	Post Code NW1

Rev. B