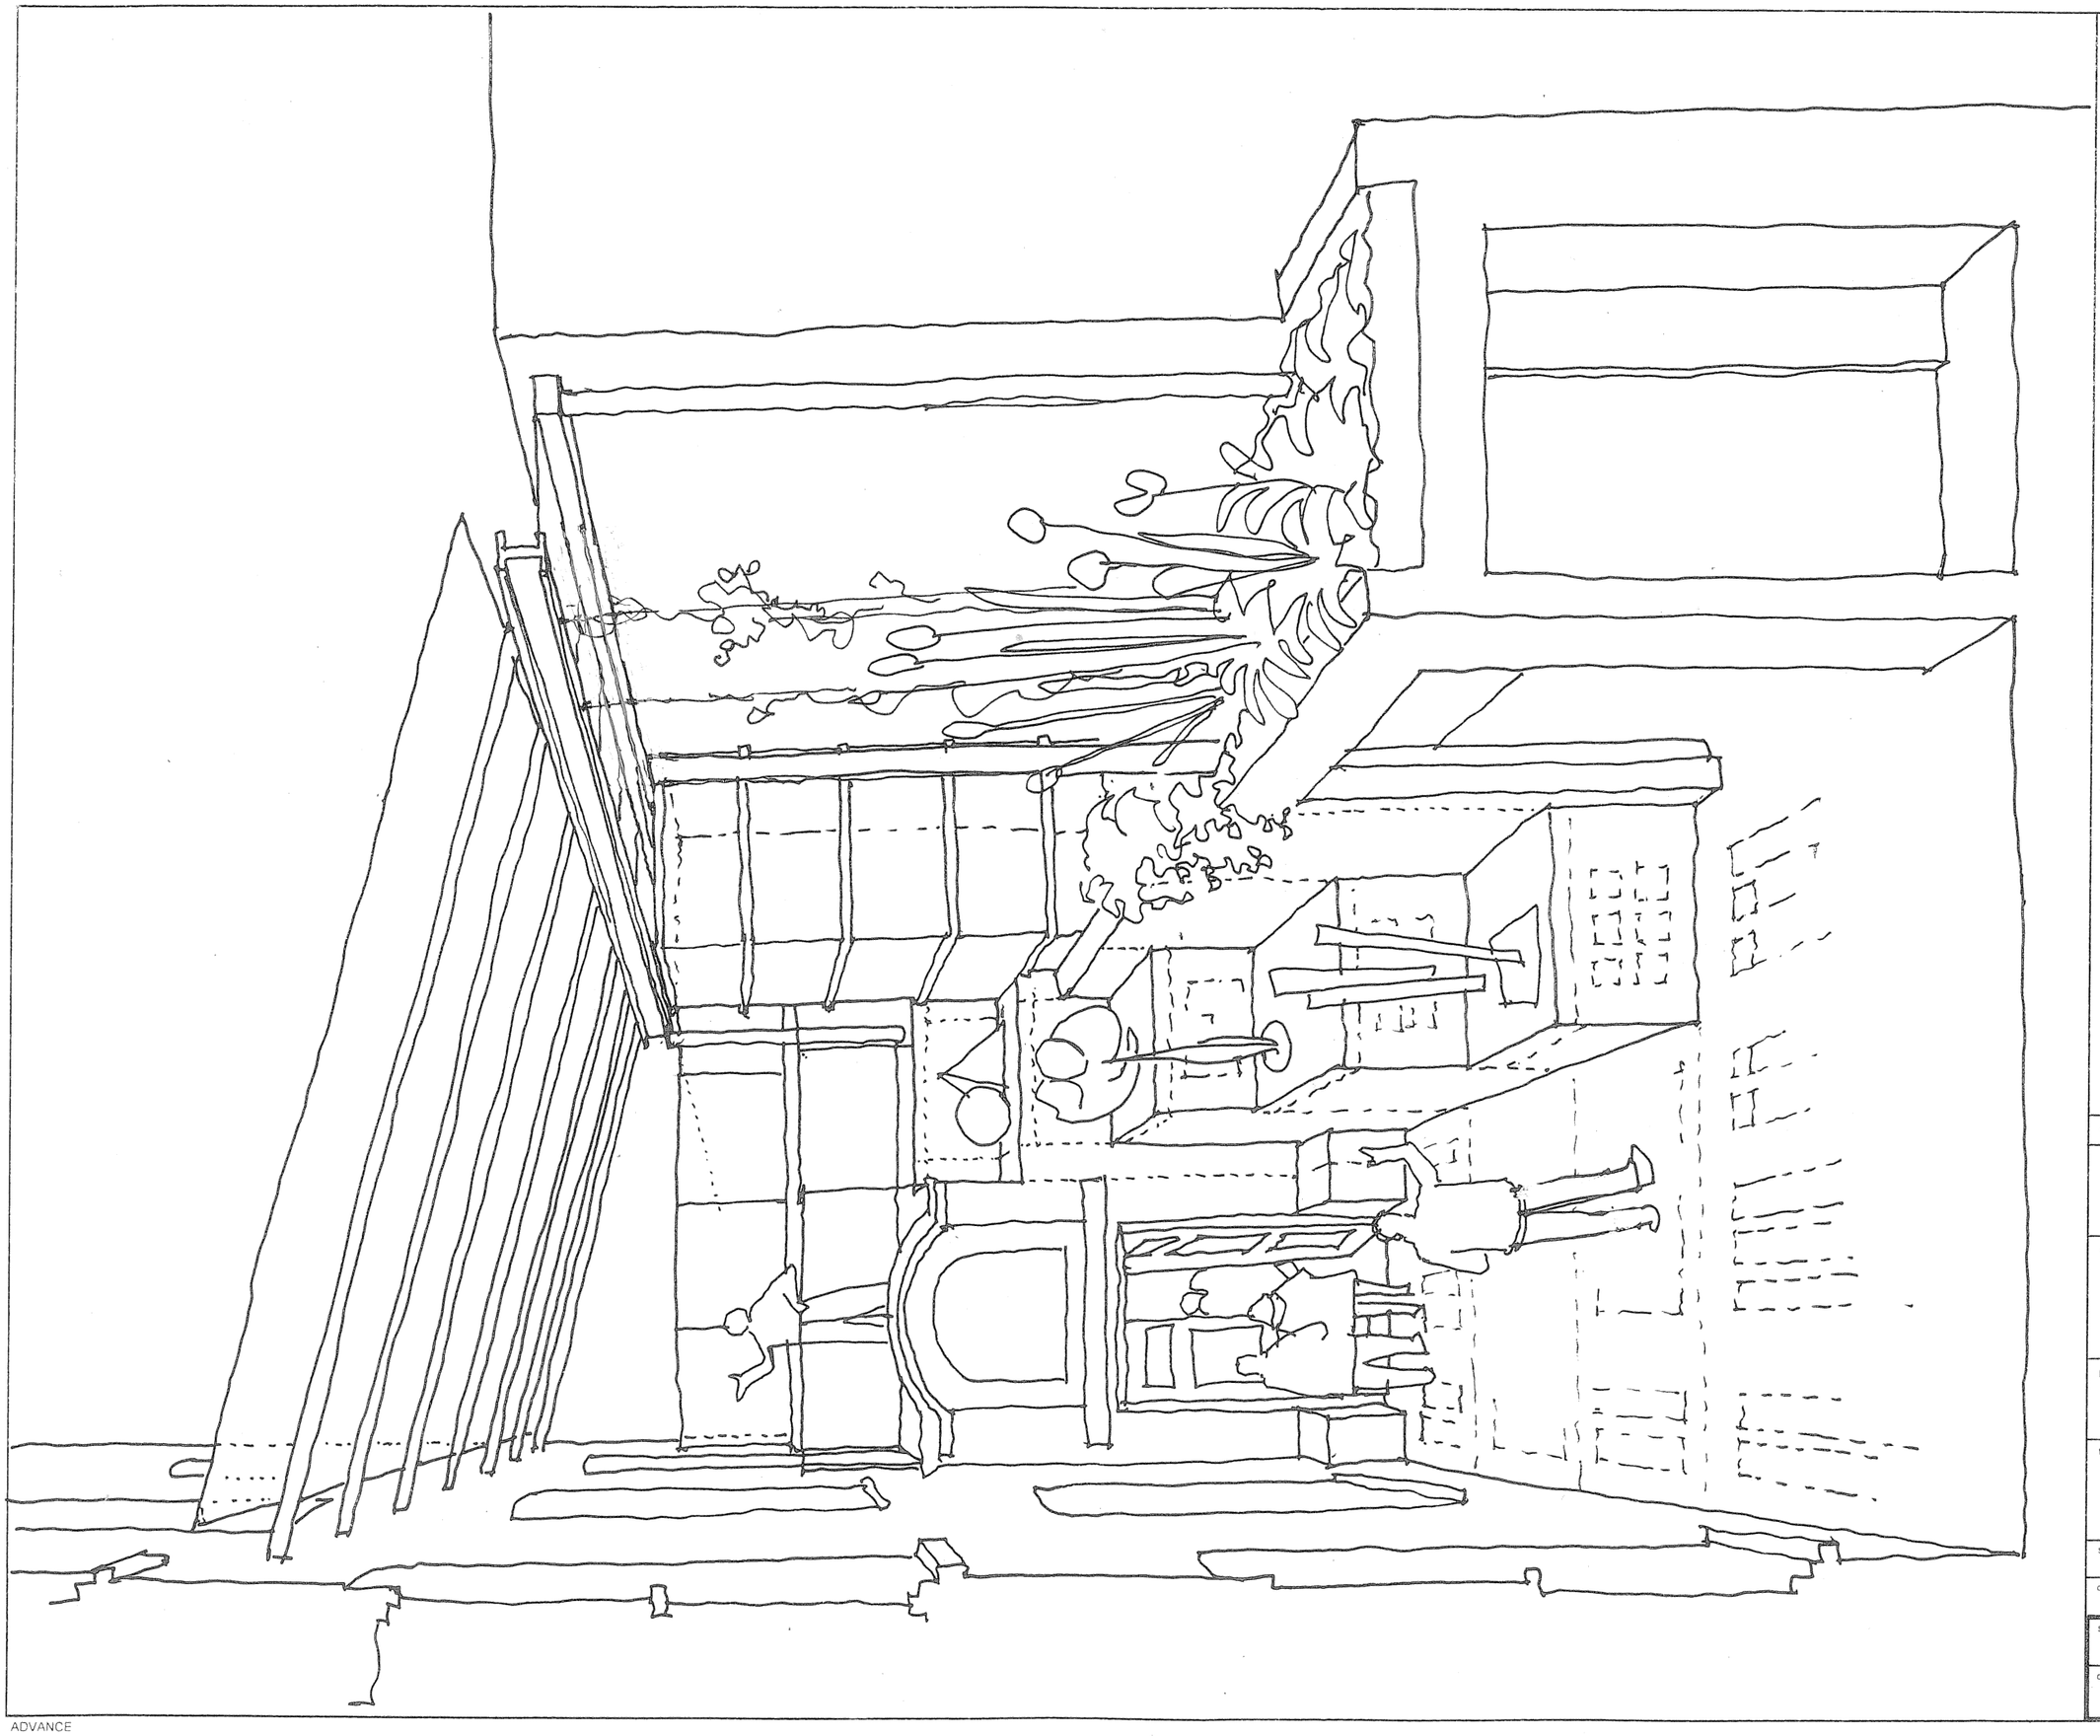

notes

date	mk	revision	dwn	chk
A		Planter/louvres		

Long & Kentish architects
27 Horsell Road London N5 1XL
telephone 020 7607 5658 facsimile 020 7607 5621

client
ART WORKERS GUILD

project
COURTYARD

title
SECTION PERSPECTIVE

scale 1:25 | date 10.3.09

drawn by MJL | checked by | passed by

status SKETCH

drawing no AWG SK 17 | rev A

ADVANCE