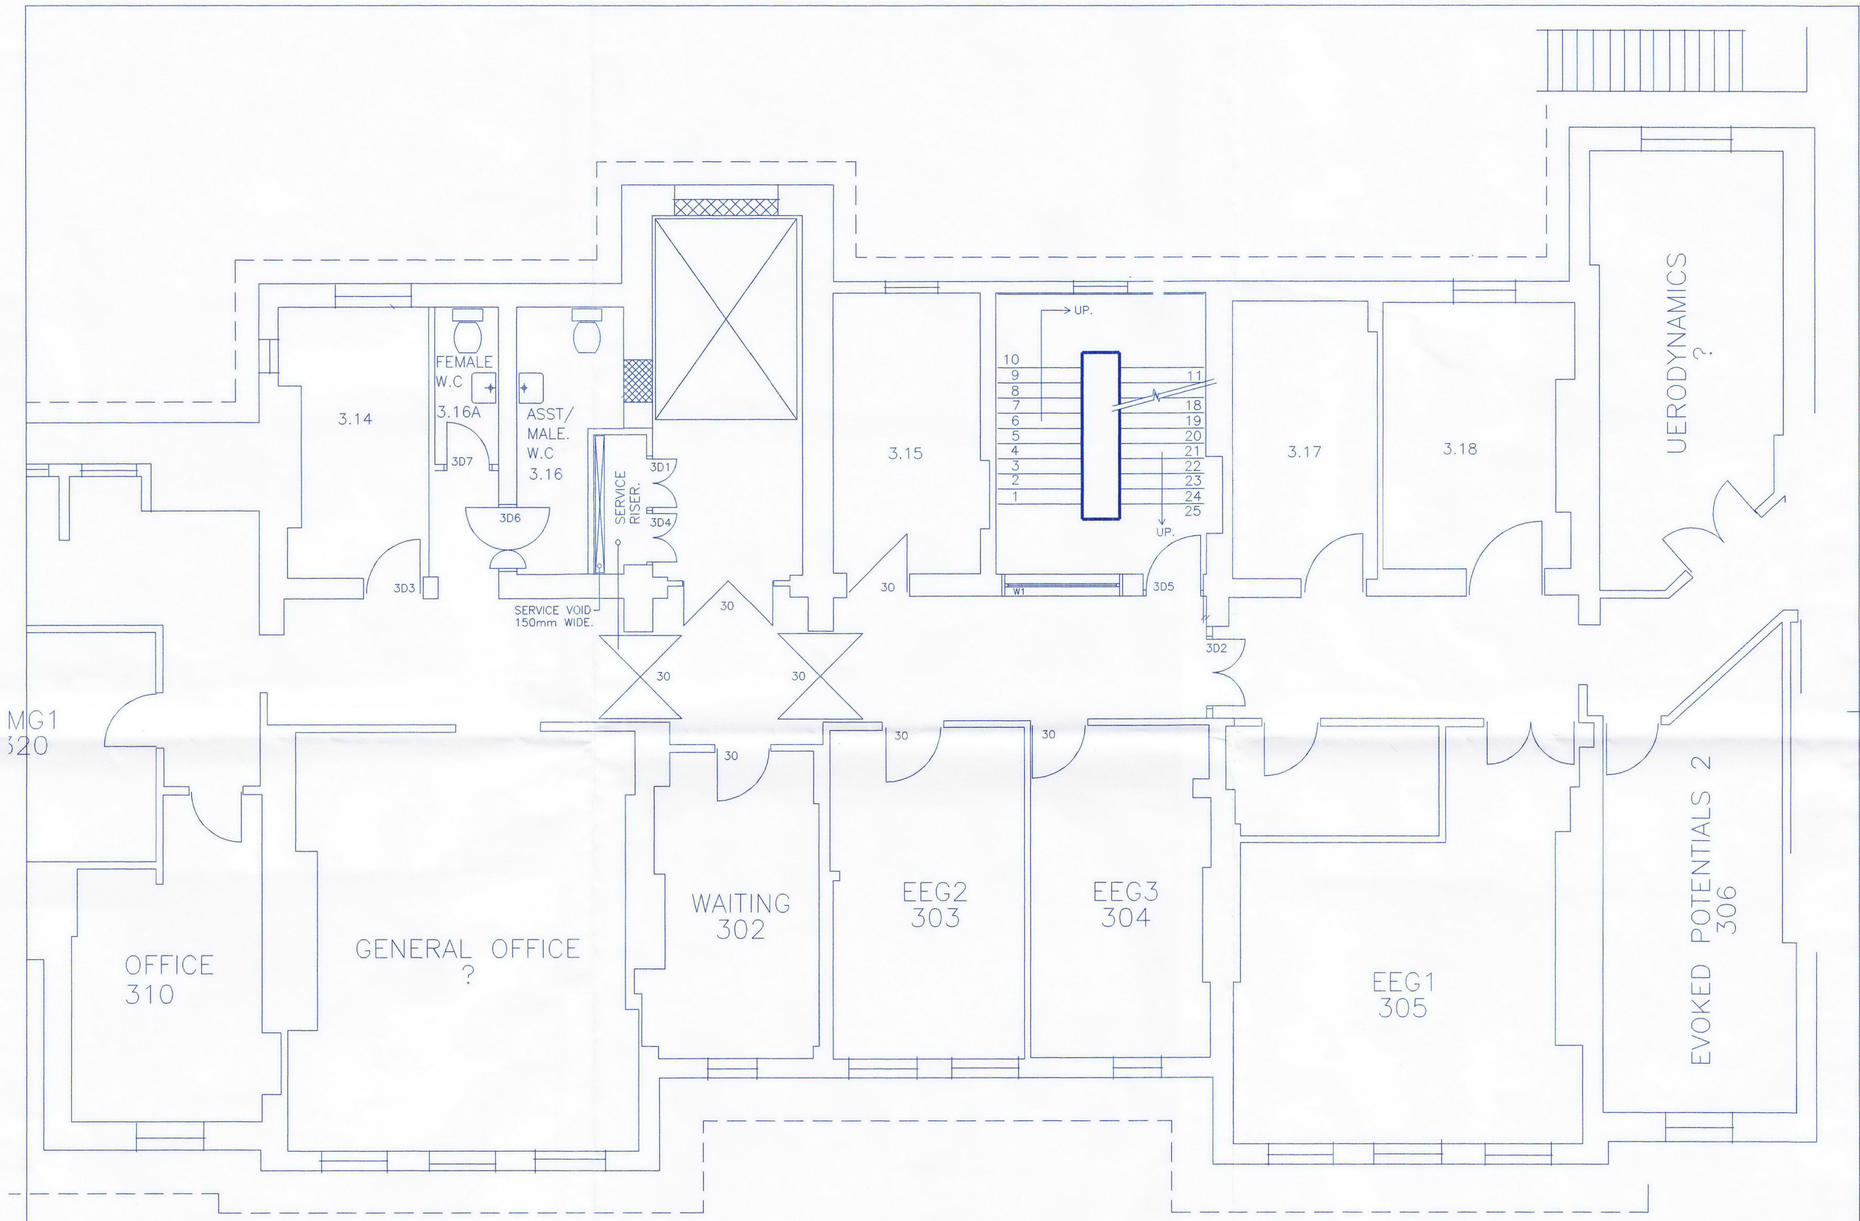

NOTES.

1. EXISTING U/S OF VAULTED CEILING ELEV. = 4400mm

REV.	DATE.	DESCRIPTION.
0	JAN.09	ISSUED FOR CONSTRUCTION.

NATIONAL HOSPITAL FOR NEUROLOGY AND NEUROSURGERY

NEURO - REHABILITATION AND THERAPY SERVICES

THIRD FLOOR - ALBANY WING

EXISTING FLOOR PLAN.

ESTATES PLANNING DEPT.
U.C.L.H

DRG. No. P.3050/A/AW3-006

REVISION. 0	SCALE. 1:50
DRN. BY: D.M	DATE. JAN.09