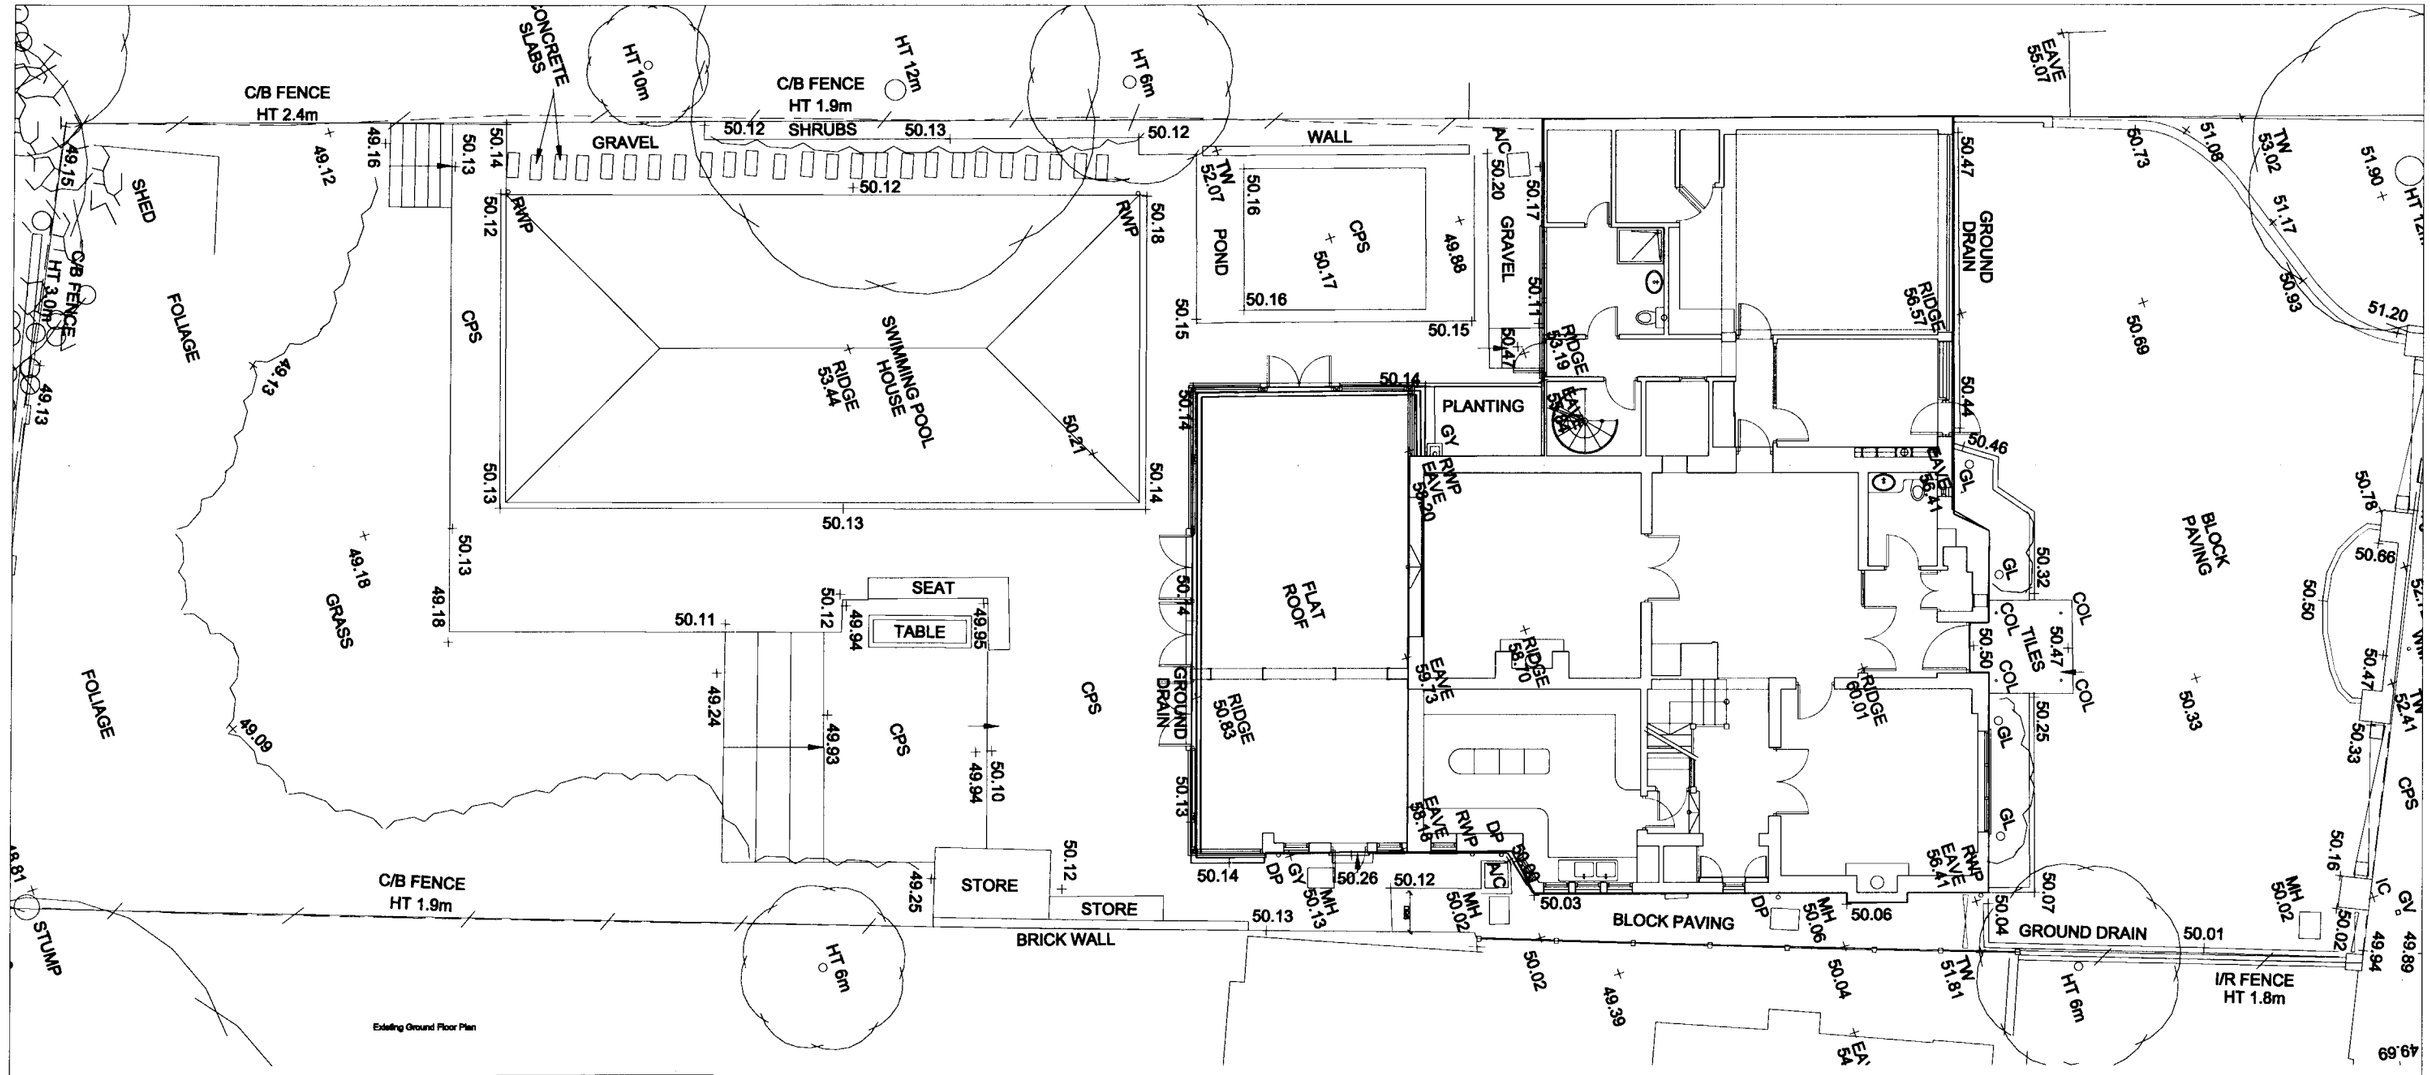

Existing Ground Floor Plan

Existing Section F-F

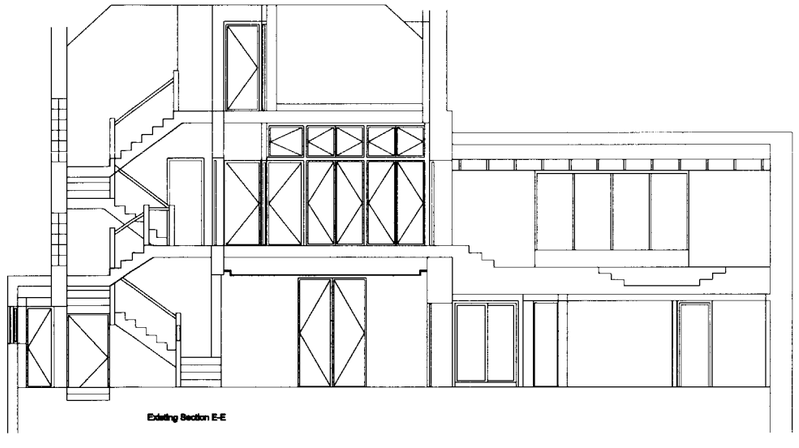

Existing Section E-E

General Notes:

Report all errors, omission and discrepancies.

Verify all dimensions on site before commencing any work on site or preparing any shop drawings.

All materials, components and workmanship are to comply with the relevant British Standards, Codes of Practice and appropriate manufacturers' recommendations that from time to time shall apply.

this drawing and design remains the property of SIAW and may not be reproduced in any way without prior consent.

NOTES

METRES 0 1 2 3 4 5
1:100

No	Date	Initials	REVISION

PROJECT: 3 KIDDERPORE AVENUE, LONDON NW3 7SX

CLIENT: MR AND MRS MICHELSON

ZONE	DISCIPLINE	STATUS
A	ARCHITECTURE	PLANNING
LEVEL: A	DRAWING NUMBER: A-KA27-EX-01	REVISION
CAD FILE	MNBF FILE	
JOB NO. KA27	CL/SIB	
DRAWING TITLE: EXISTING GROUND FLOOR PLAN AND SECTIONS		
SCALE: 1:50	DATE: 21.JAN.2009	DRAWN: TL / CHECKED: IS

A0 SHEET

S. ILAN ARCHITECTURAL WORKSHOP
Winston House, Suite 332, 2 Dollis Park, London, N3 1HF
T. 020 8346 0808 F. 020 8346 0808 E. info@siaw.co.uk

PROJECT TITLE: 3 KIDDERPORE AVENUE