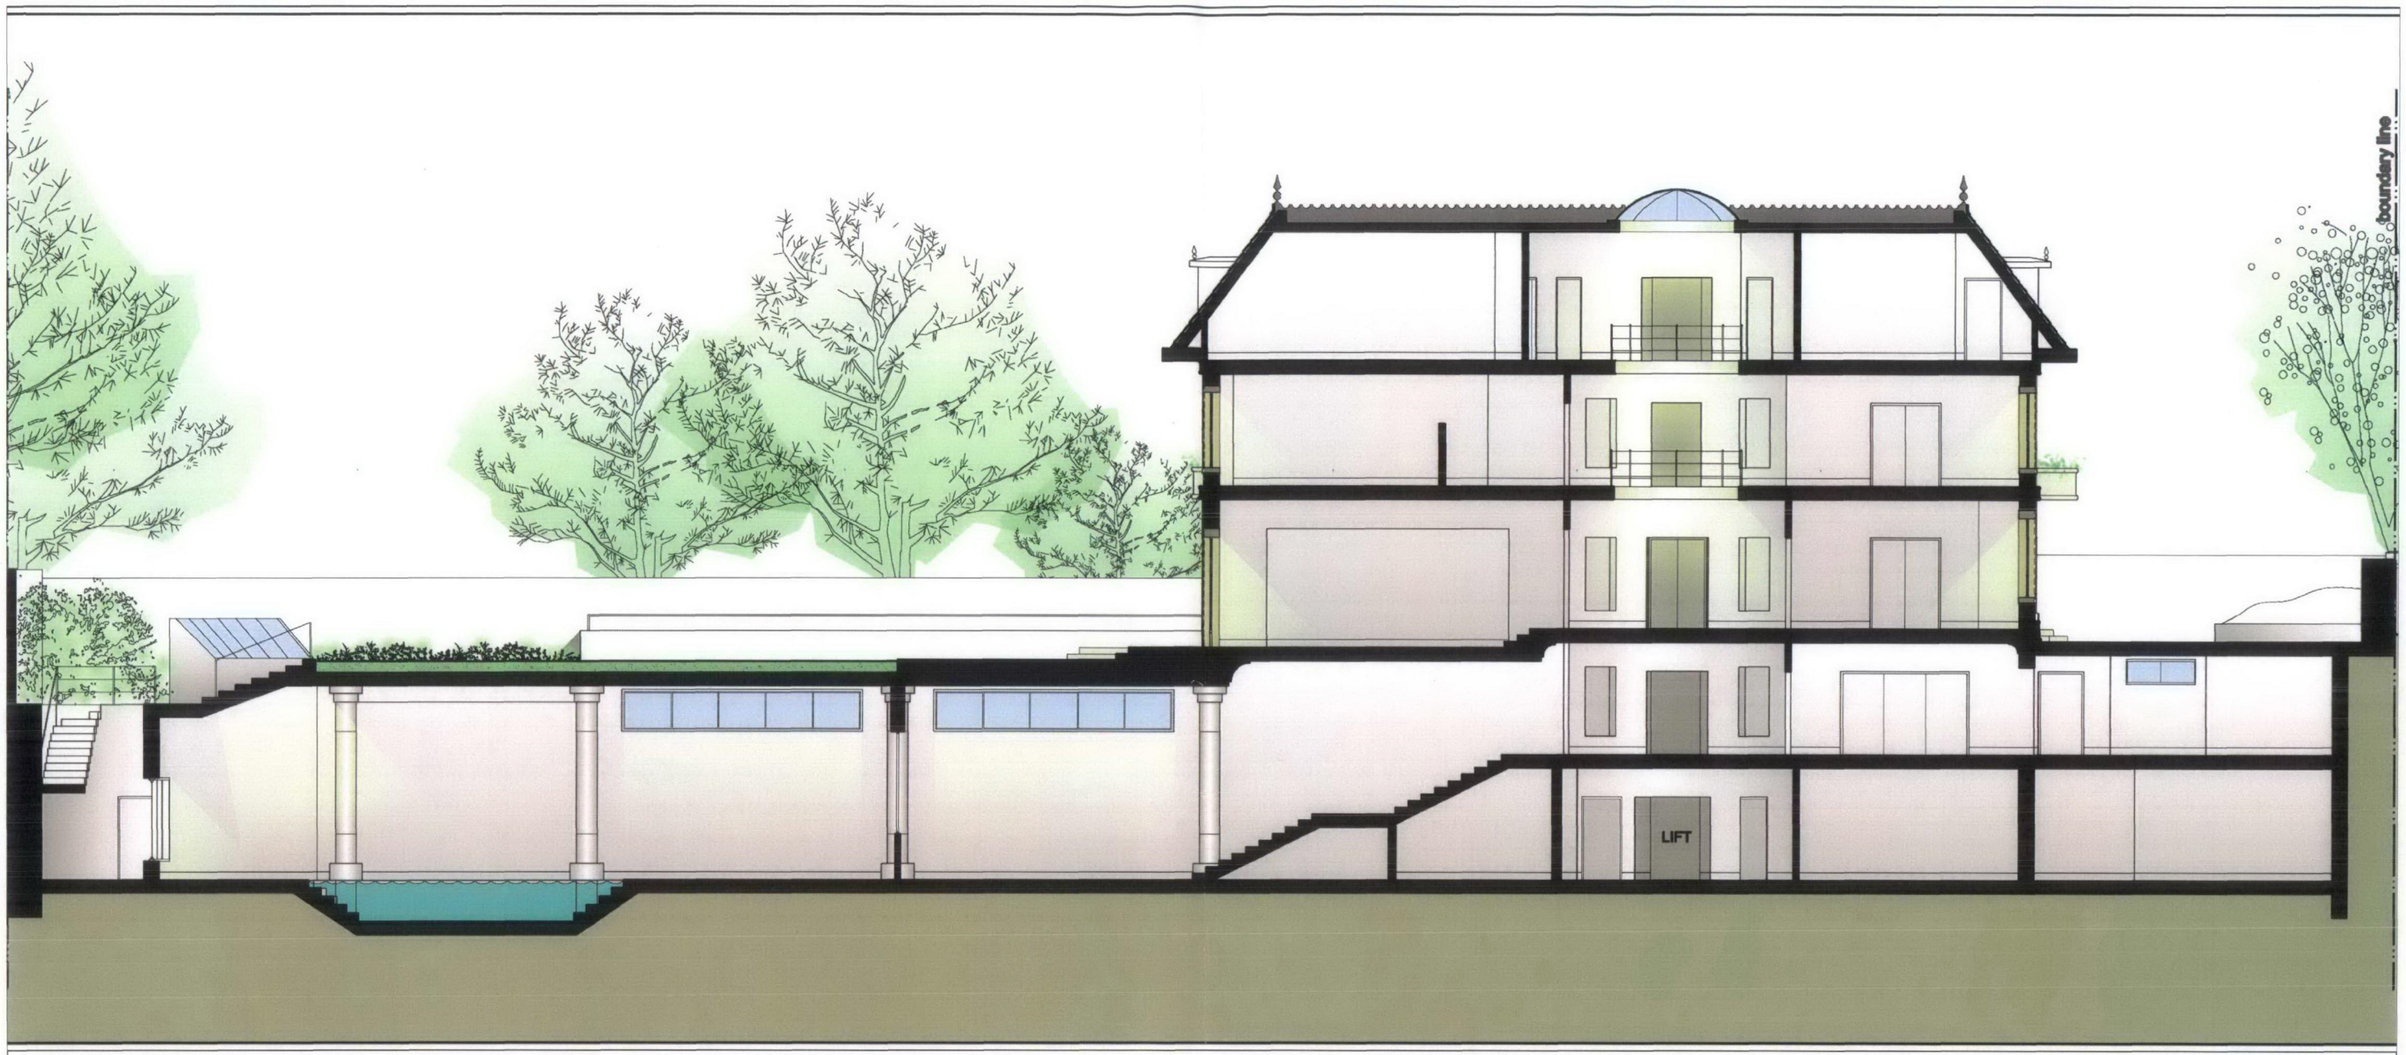

FULL PREVIEW, 1:200

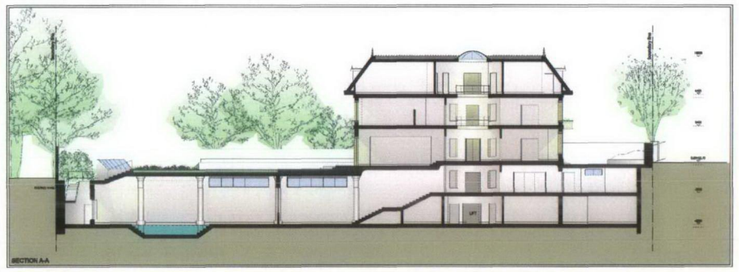

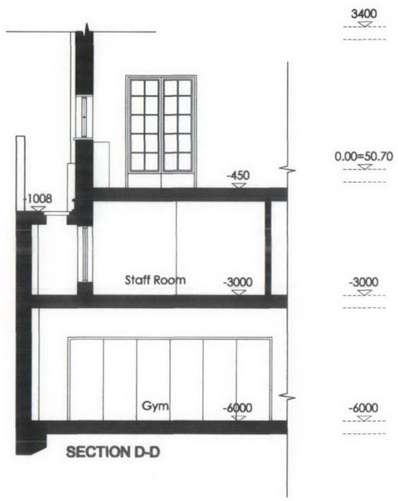

SECTION D-D

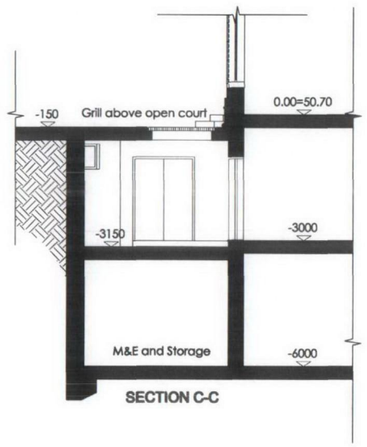

SECTION C-C

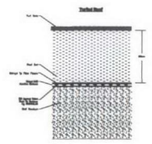

SAFEGUARD, walk on green terrace, XV-081 or similar

General Notes:

Report all errors, omission and descrepancies.

Verify all dimensions on site before commencing any work on site or preparing any shop drawings.

All materials, components and workmanship are to comply with the relevant British Standards, Codes of Practice and appropriate manufacturers' recommendations that from time to time shall apply.

This drawing and design remains the property of SIAW and may not be reproduced in any way without prior consent.

NOTES

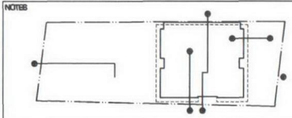

METRES 0 1 2 3 4 5
1:100

No	Date	Initials	REVISION

PROJECT
3 KIDDERPORE AVENUE
LONDON NW3 7SX

CLIENT
MR AND MRS MICHELSON

ZONE	DISCIPLINE	STATUS
A	ARCHITECTURE	PLANNING
LEVEL	DRAWING NUMBER	REVISION
A	AKA27-ELD1	
CAD FILE	XREF FILE	
JOB NO.	KA27	CL/BB
DRAWING TITLE	PROPOSED SECTIONS AA, CC, DD AND GREEN TERRACE DETAIL	
SCALE 1:50, 200, 10	DATE 21-JAN-2009	DRAWN TL / CHECKED BI

A0 841 X 1189

S. ILAN ARCHITECTURAL WORKSHOP
Winston House, Suite 332, 2 Dollis Park, London, N3 1HF
T. 020 8346 0626 F. 020 8346 0636 E. info@siaw.co.uk

PROJECT TITLE 3 KIDDERPORE AVENUE