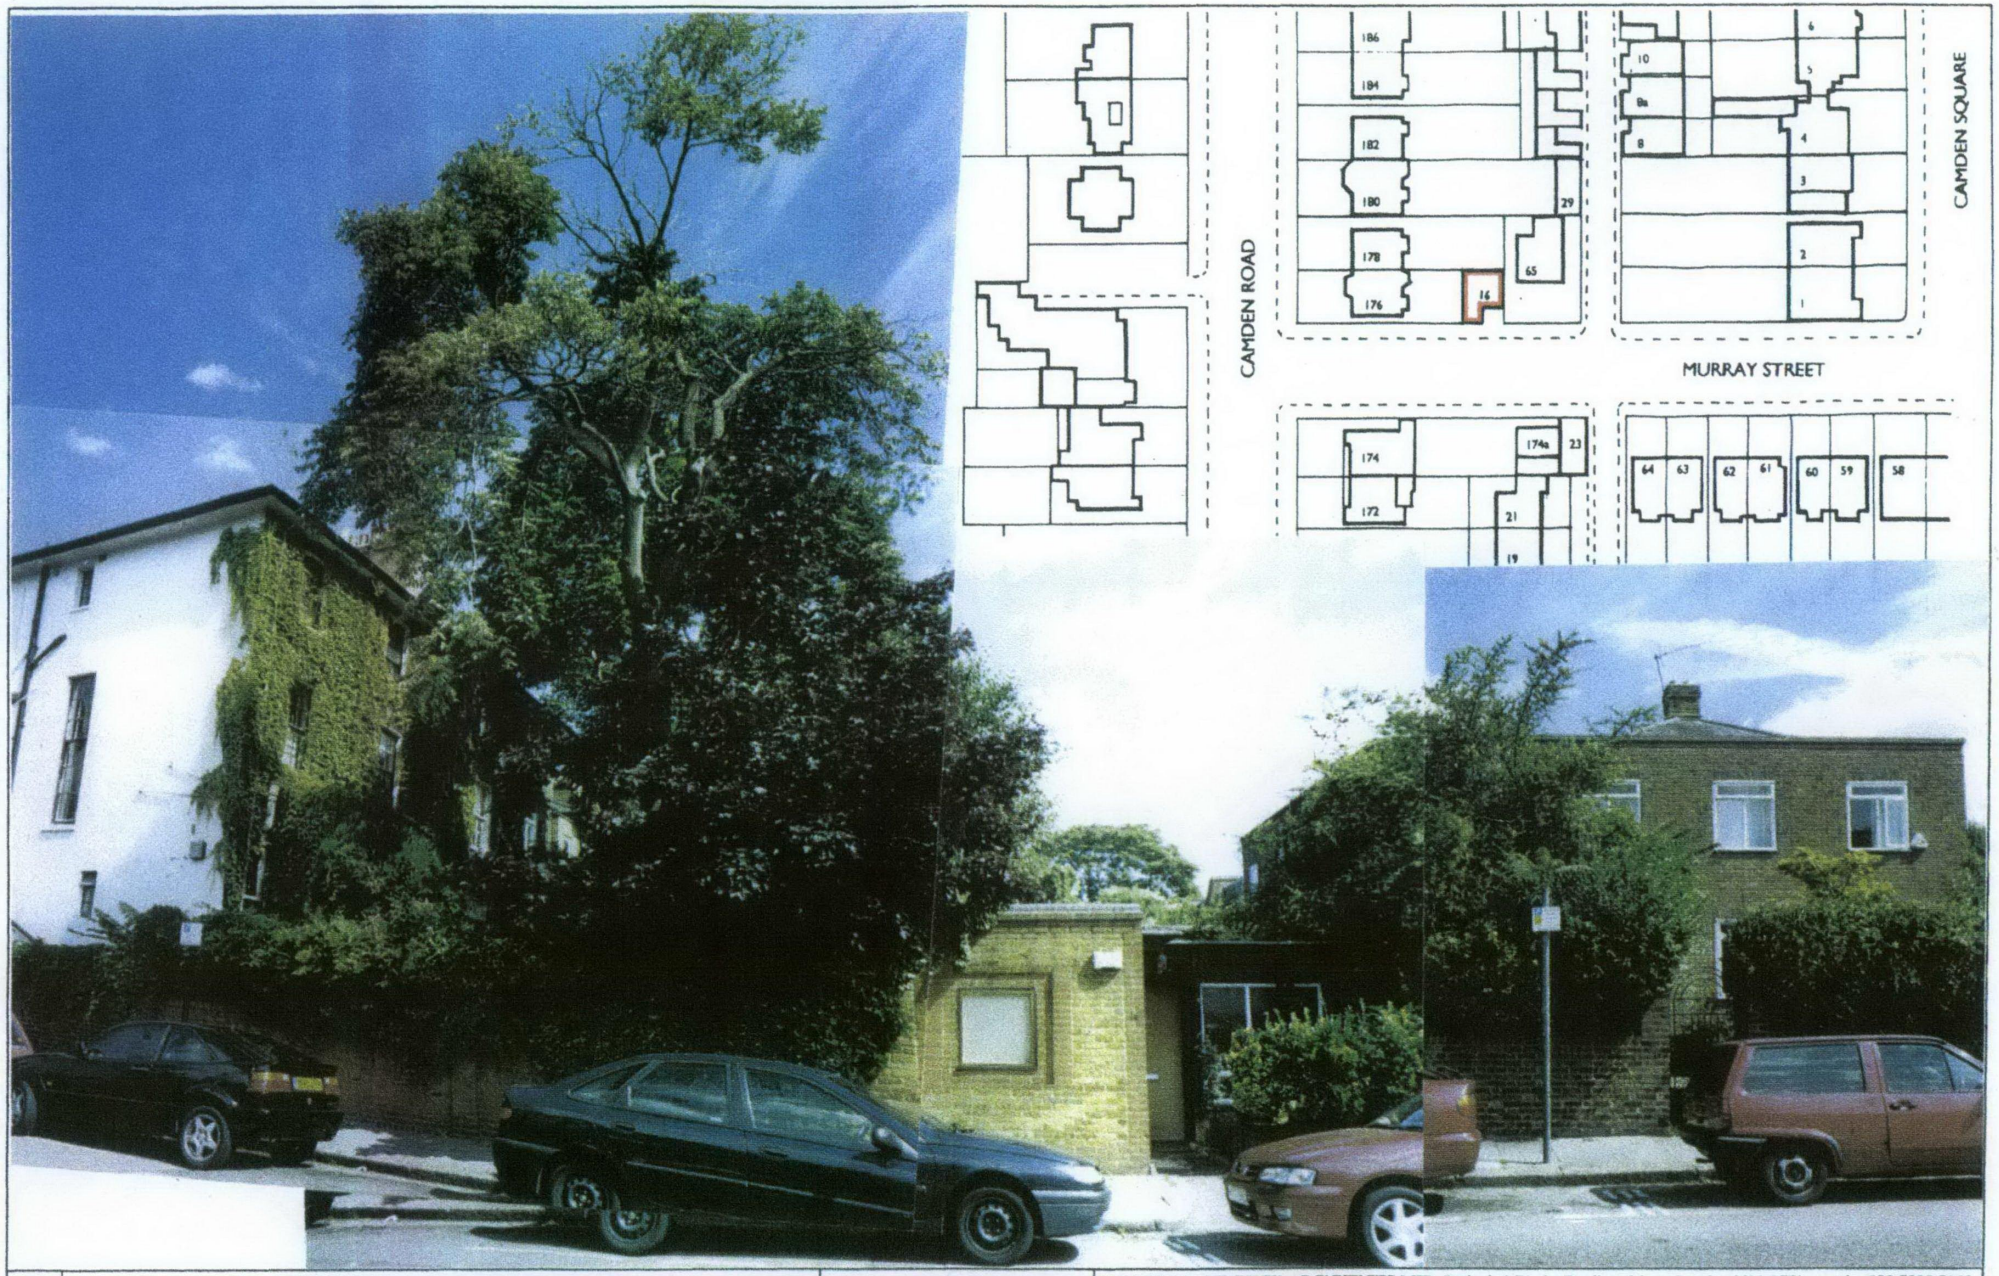

N

CULLINAN AND BUCK ARCHITECTS LTD Springbok Works Bradbury Mews London N16 8JW tel 020 7923 7100

PLANNING LOCATION PLAN

16 MURRAY STREET

GA	SCALE 1:	DWG NO	REVISION
MS129	100	1250	00	.A

do not scale from this drawing
all dimensions to be checked on site
copyright reserved