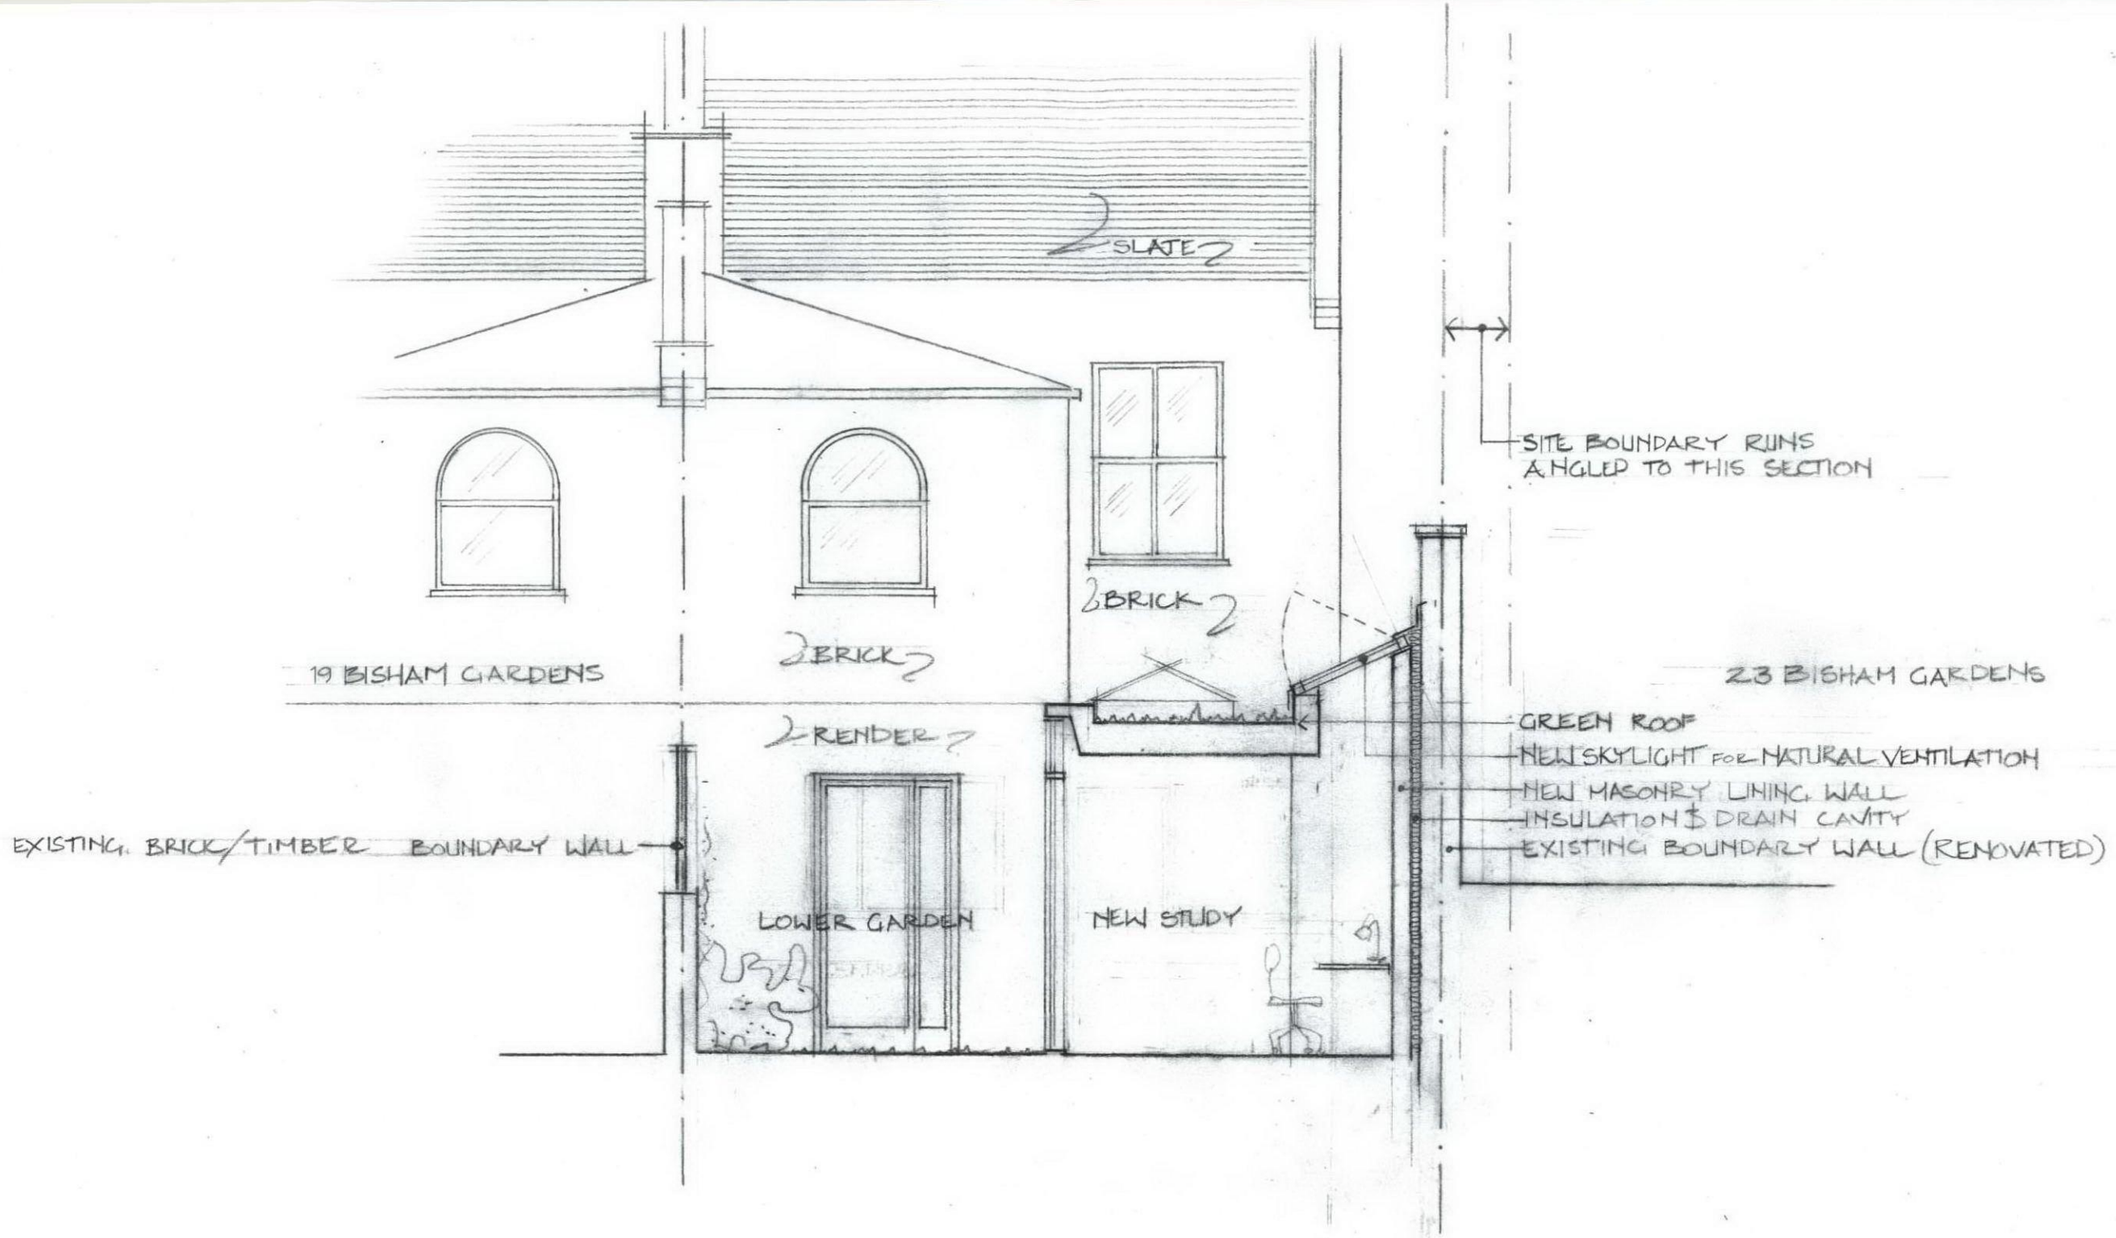

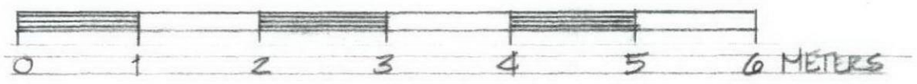

21 BISHAM GARDENS N6 6DJ
PROPOSED SECTION E-E

DRAWING NO. PA-16
SCALE: 1:50 @ A3
DATE: 15.02.2009