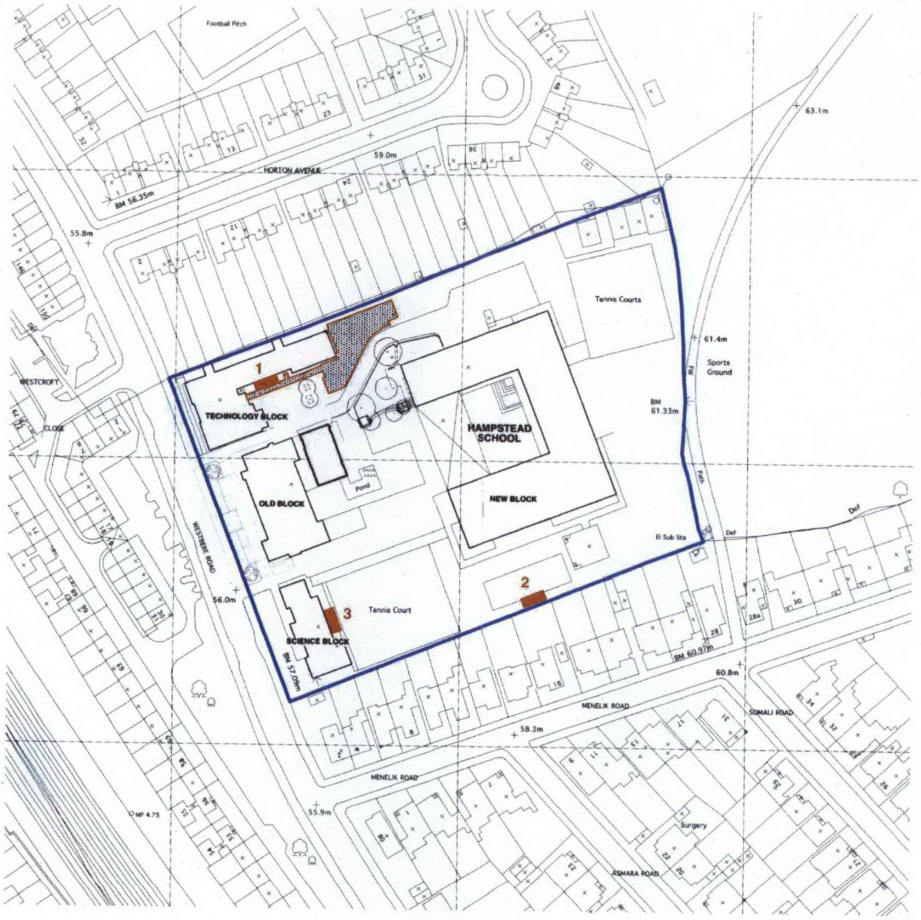

N

3 NEW CYCLE STORE

A	PLANNING APPLICATION	ML ML	12.11.08
REV NO	REV DETAILS	BY CHKD	DATE

PLANNING

DO NOT SCALE OFF THIS DRAWING

BURRELL . FOLEY . FISCHER LLP

BURRELL FOLEY FISCHER LLP ARCHITECTS & URBAN DESIGNERS
YORK CENTRAL 76-78 YORK WAY LONDON N1 9AG
TEL 020 7713 5445 FAX 020 7713 5446 MAIL mail@bff-architects.co.uk
WEB www.bff-architects.co.uk

JOB	HAMPSTEAD SCHOOL PHASE 3
FOR	HAMPSTEAD SCHOOL
AT	HAMPSTEAD SCHOOL WESTBERE ROAD
DRAWING TITLE	LOCATION OF NEW CYCLE STORES
DATE 12.11.08	SCALE 1:1250@ A3
DRAWN BY ML	CHECKED BY ML
JOB NO 831N	DWG NO AP(0)20 Rev.A