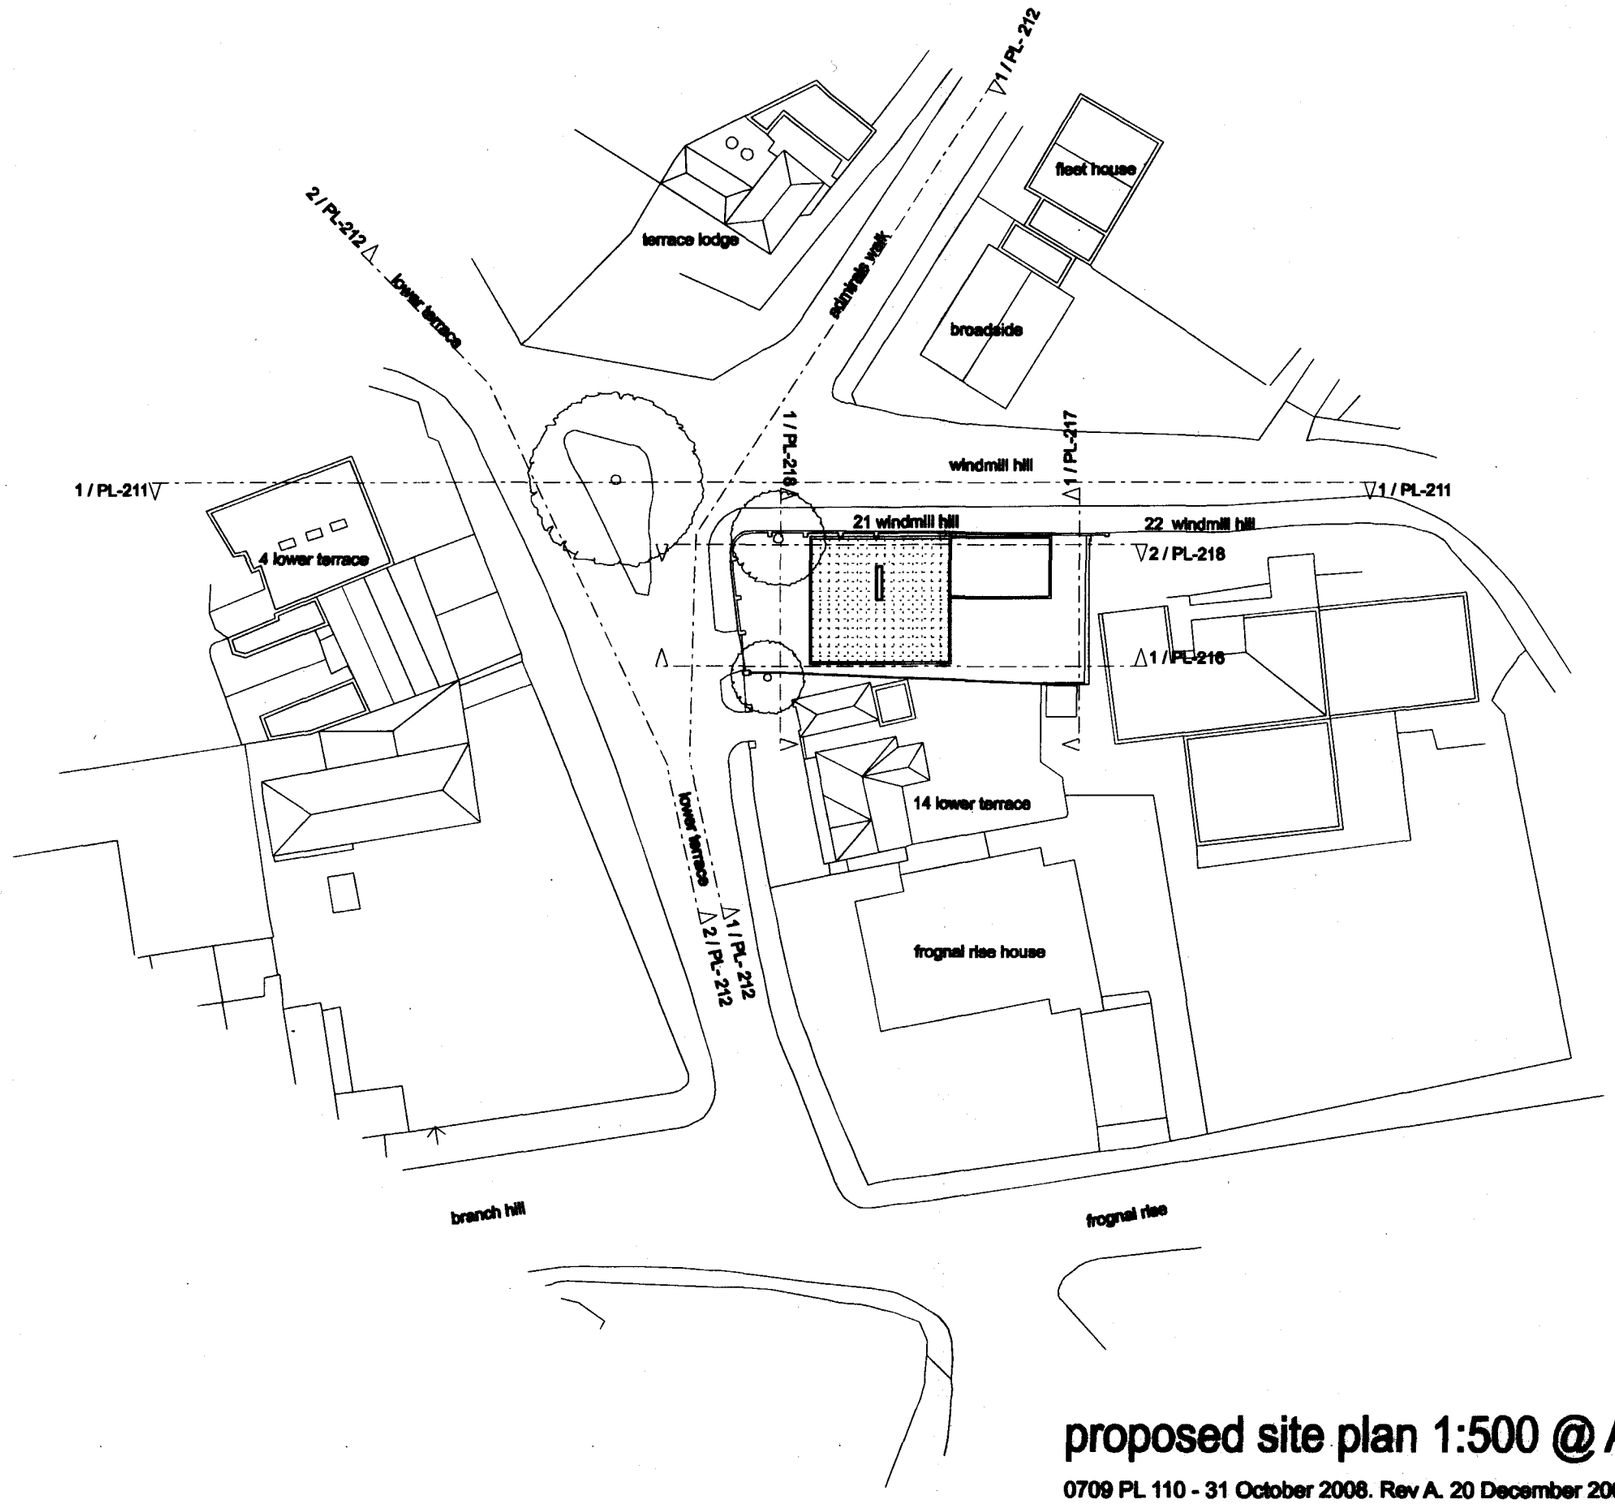

RECEIVED
23 DEC 2008

proposed site plan 1:500 @ A3

0709 PL 110 - 31 October 2008. Rev A. 20 December 2008.

Paul+O Architects ltd
unit 8, 73 maygrove road
west hampstead
london nw6 2sg

mail@paul-o-architects.com

...\Plot - PL 110 - Pro Site Plan 23/12/2008 20:56:05