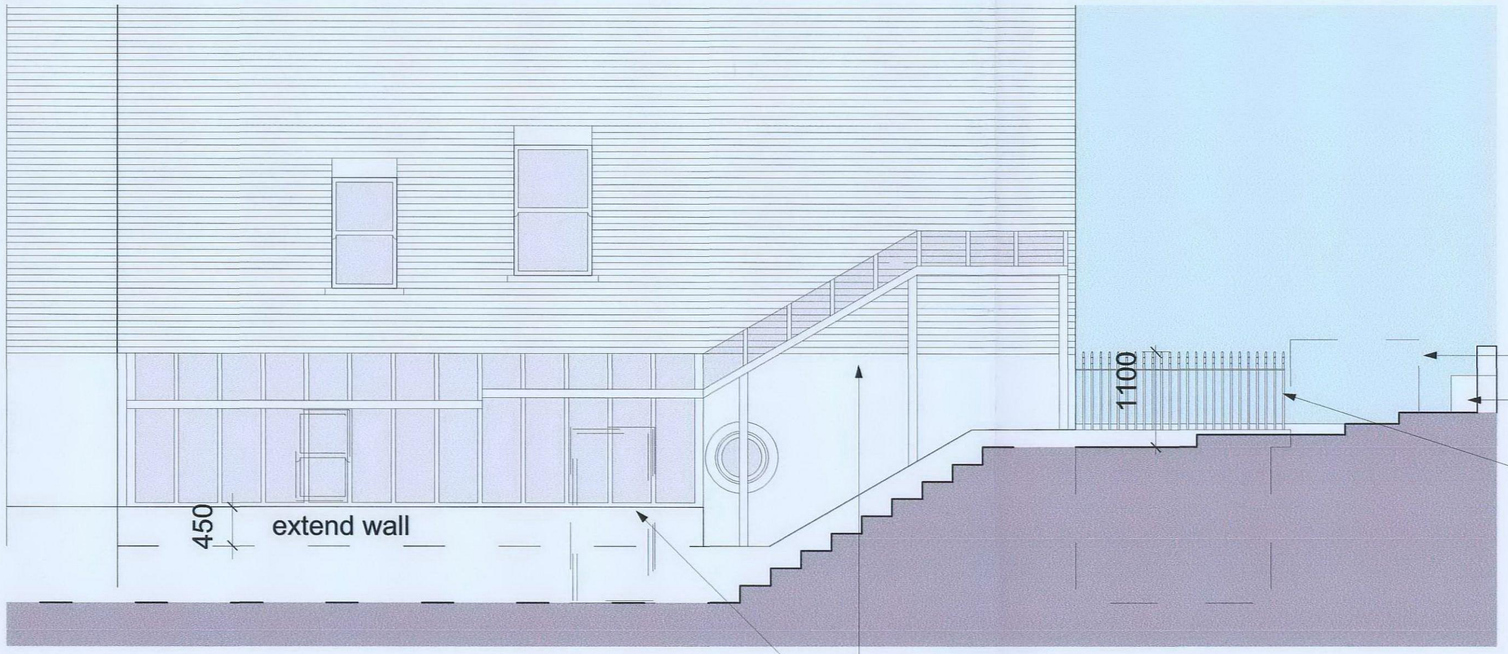

Bin stores removed

Powder-coated galvanised steel trough planter by Cedar Nursery

New Railings to comply with BC requirements, Black Spearhead BH14b by Britannia

PROPOSED SIDE ELEVATION

New glazed rain canopy

New glazed entrance porch

PROPOSED REAR ELEVATION

New timber and glass side extension and porch

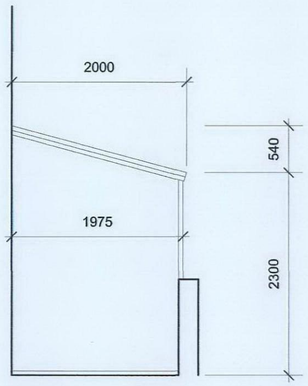

PROPOSED SECTION

All windows front and back to be replaced with new double glazed timber sash windows

All external doors front and back to be replaced with new full hieght double glazed timber doors with safety glass as required by BC.

26.01.09	Timber screen removed, retaining wall extended	A
	DESCRIPTION	REV

ARCHITECTS:
C2 Architects
5 Wapping High Street, London E1W 1LH
Telephone 0207 480 6464
E-mail design@c2architects.com
www.c2architects.com

QUANTITY SURVEYOR:

STRUCTURAL ENGINEER:

SERVICES ENGINEER:

21a HAMPSTEAD HILL GARDENS LONDON NW3 2PJ

PLANNING

DRAWING TITLE:
PROPOSED SIDE AND BACK ELEVATIONS

SCALE: 1 : 50 @ A2

DATE: November 2008

ALL DIMENSIONS TO BE CHECKED ON SITE
DO NOT SCALE
THIS DRAWING IS COPYRIGHT

DRAWING NUMBER: 21HHG / P / 006

REVISION: A