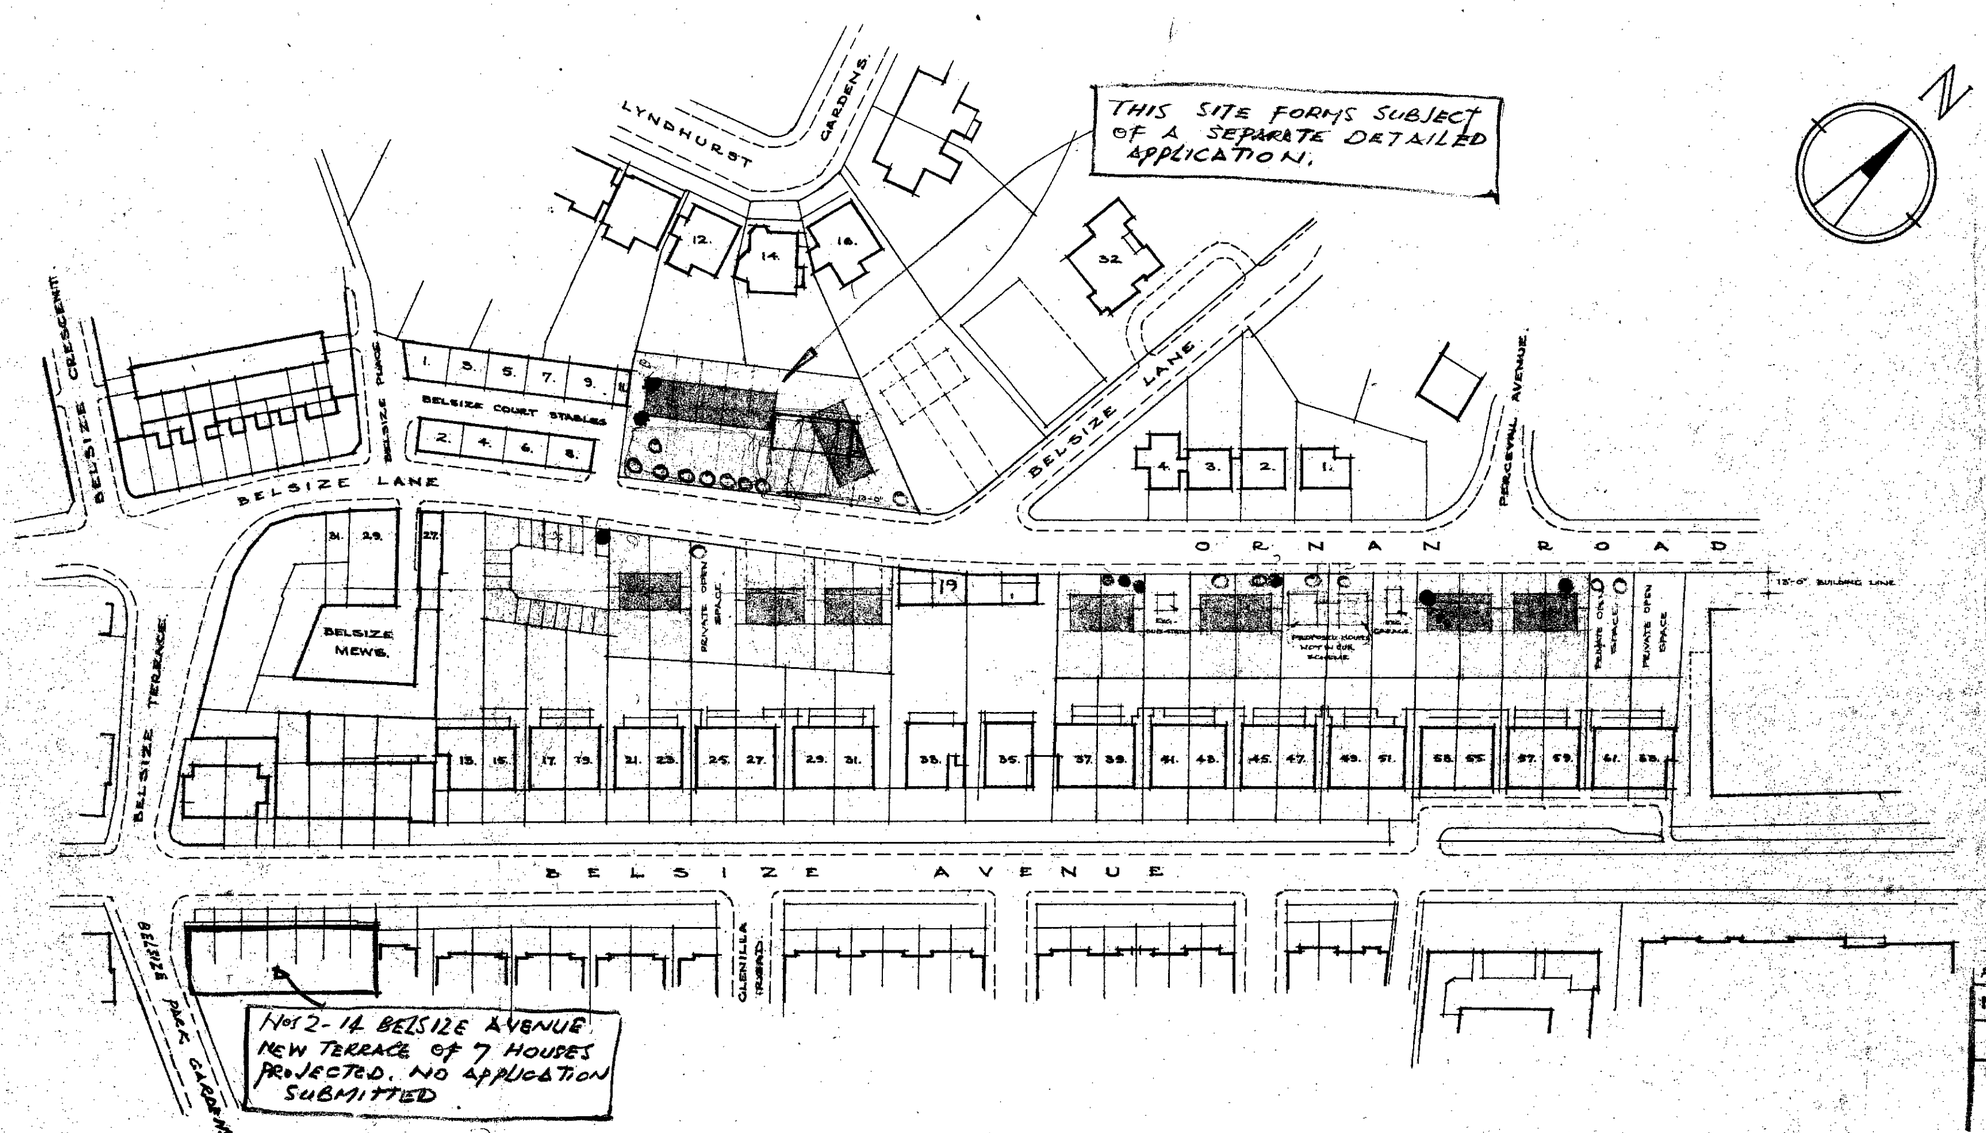

ARCHITECT L.C.C.
No. 11423
12 SEP 1958
REF. TO

DRAWING No. 15.
SCALE 88'-0" TO 1 INCH.
DATE MAY 1958.

BELSIZE LANE SCHEME

BELSIZE LANE AND ORNAN ROAD SITES.

J.V. HAMILTON FRIBA Staff/Arch.
MESSRS CLUTTON
5 GREAT COLLEGE ST. S.W.1.