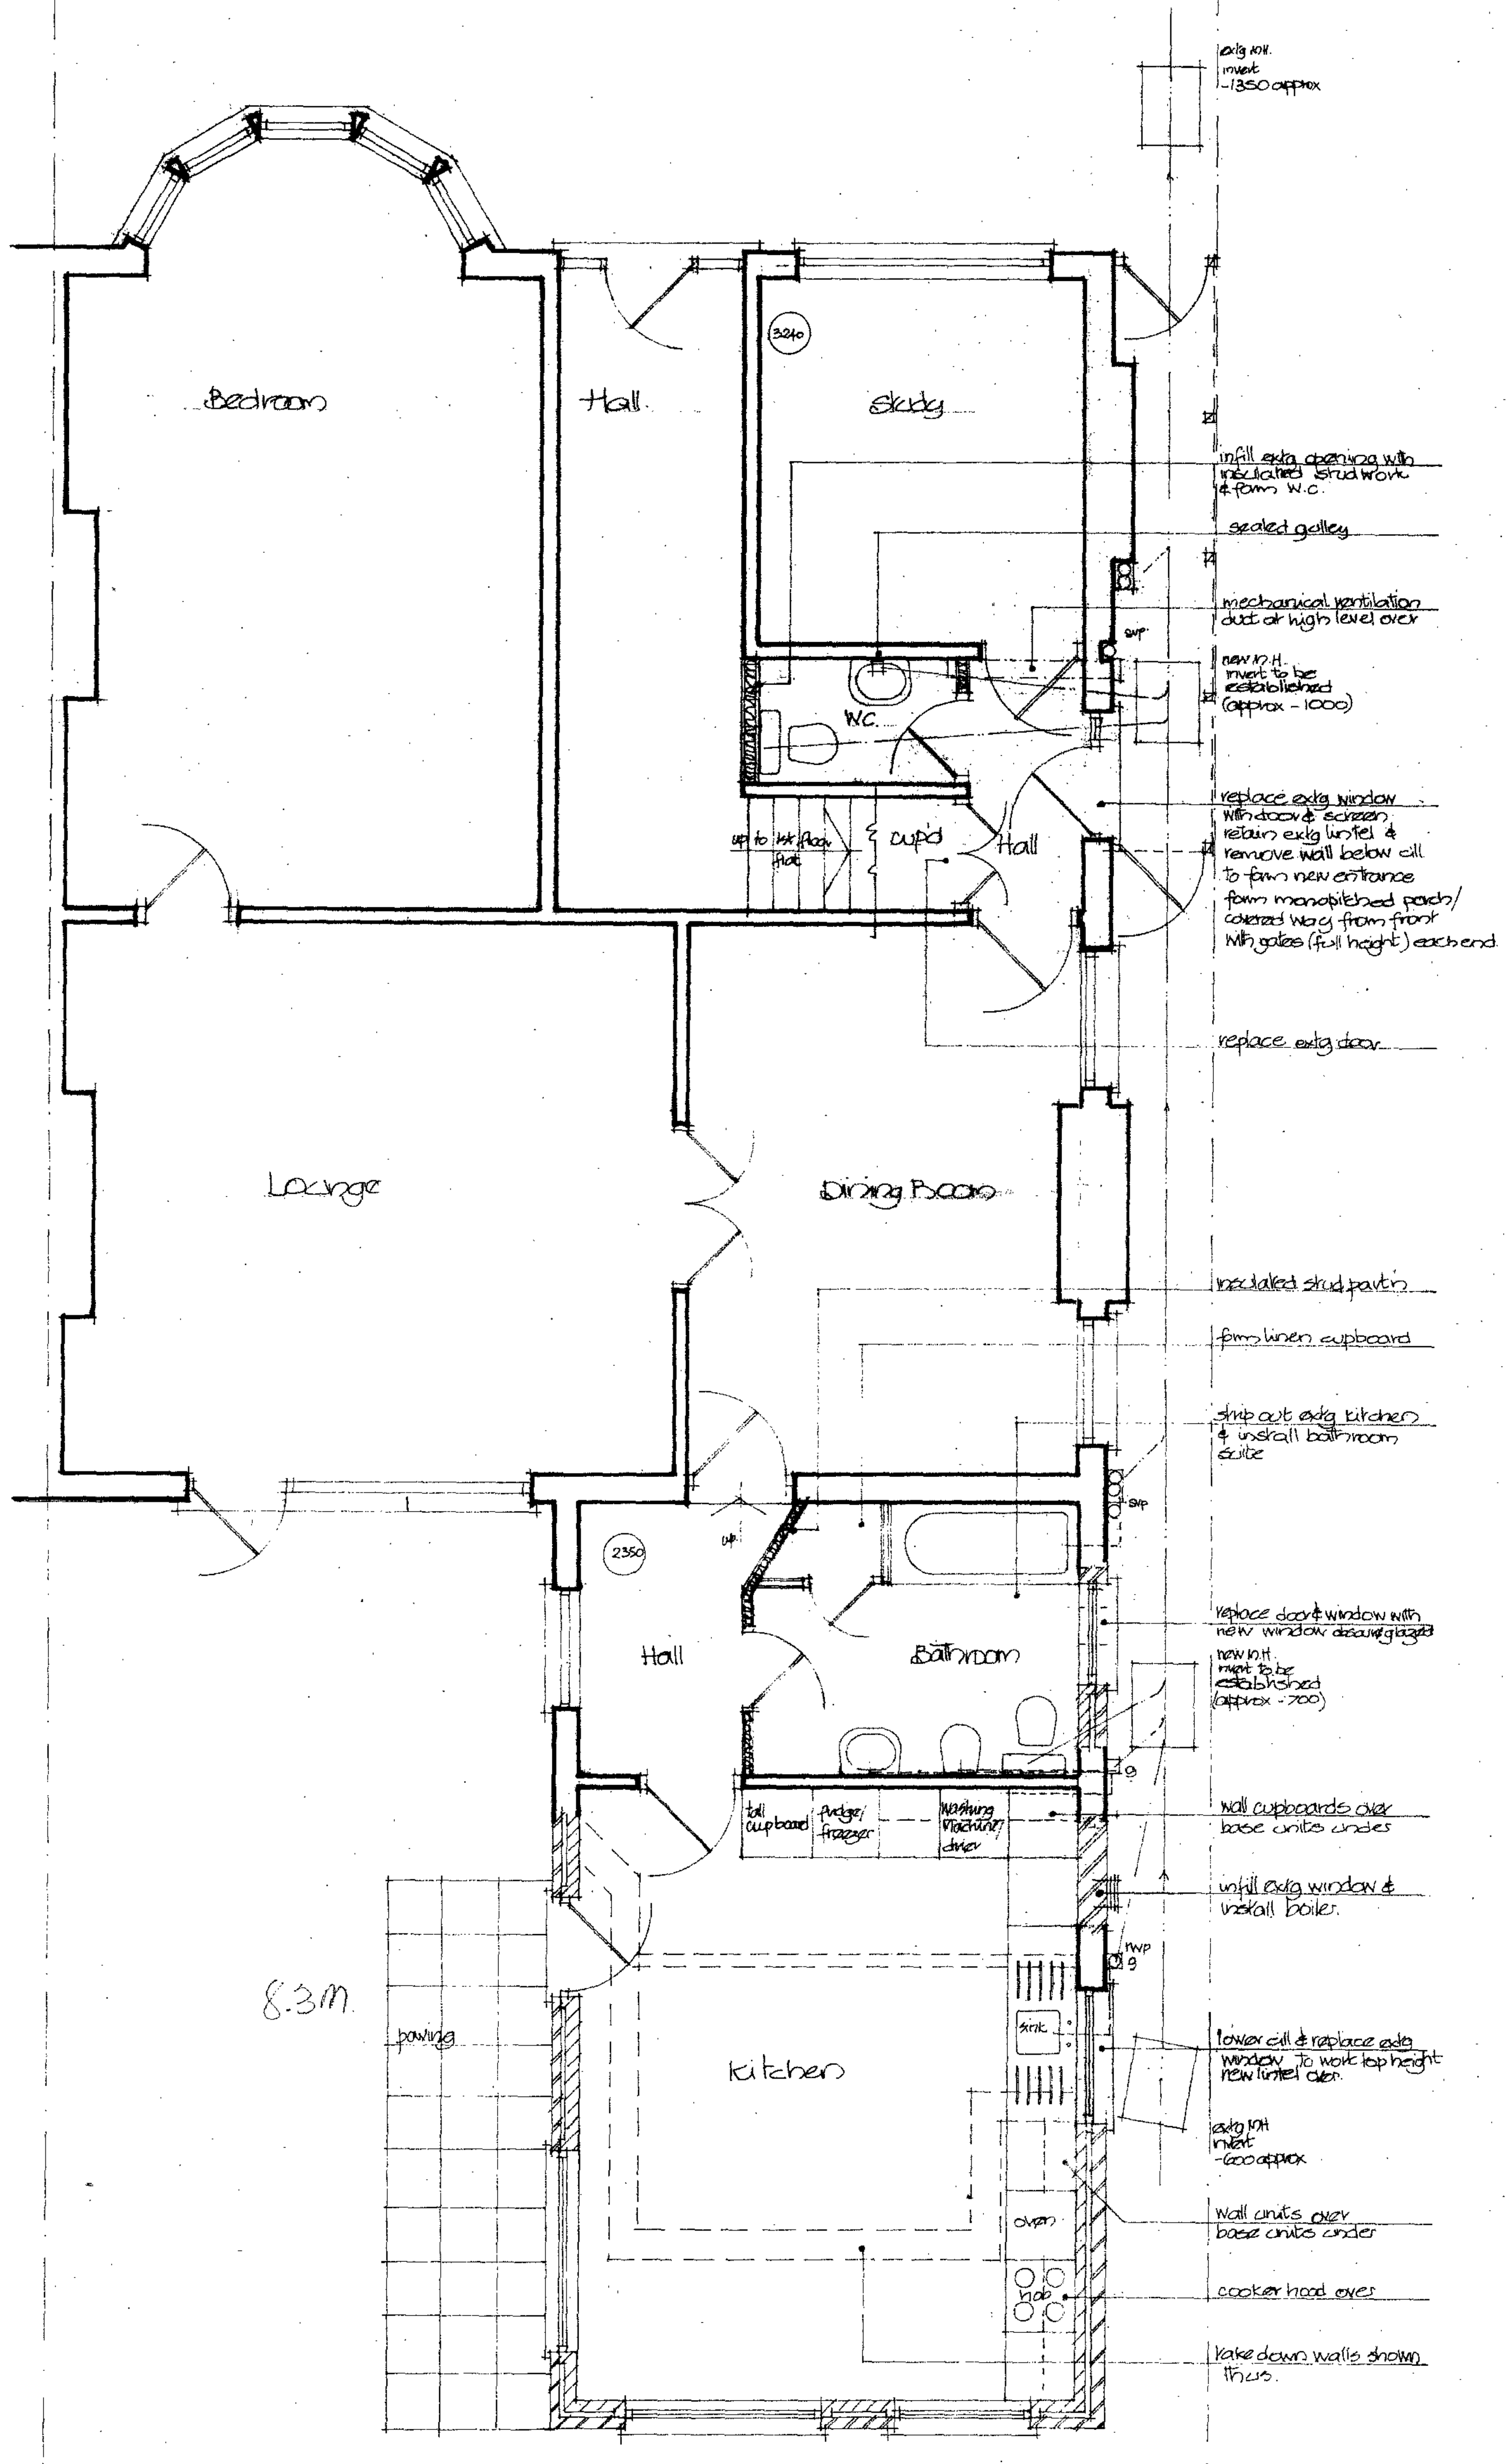

PROPOSED GROUND FLOOR PLAN

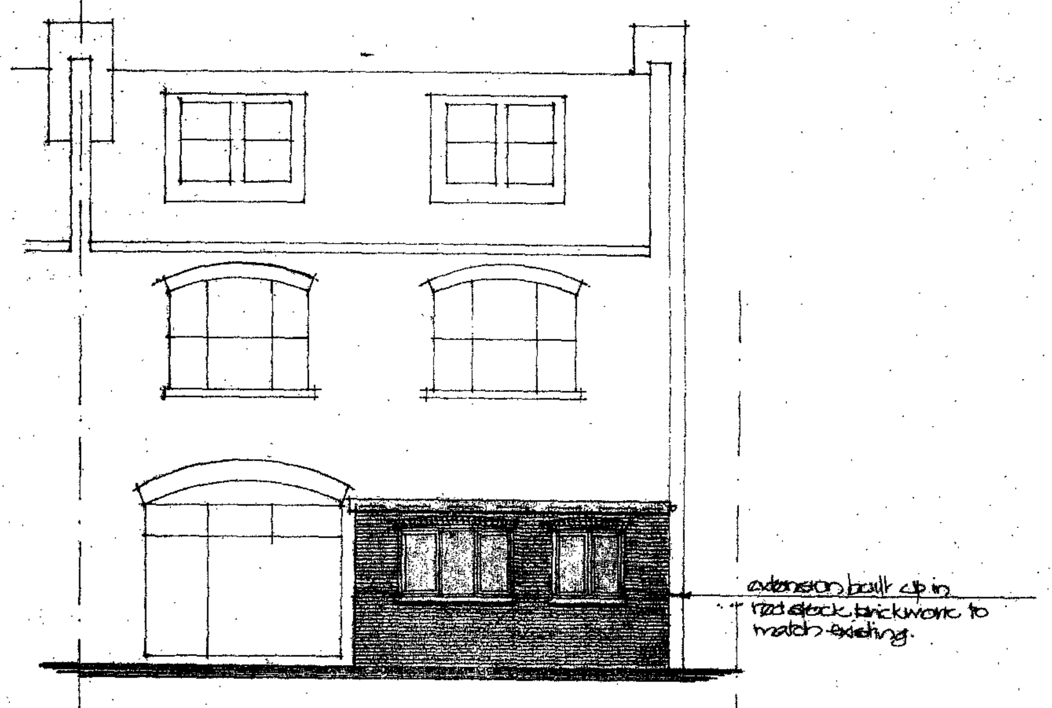

PROPOSED REAR ELEVATION

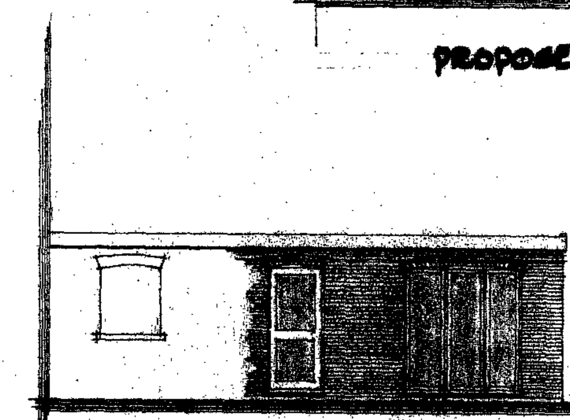

PROPOSED FLANK ELEV

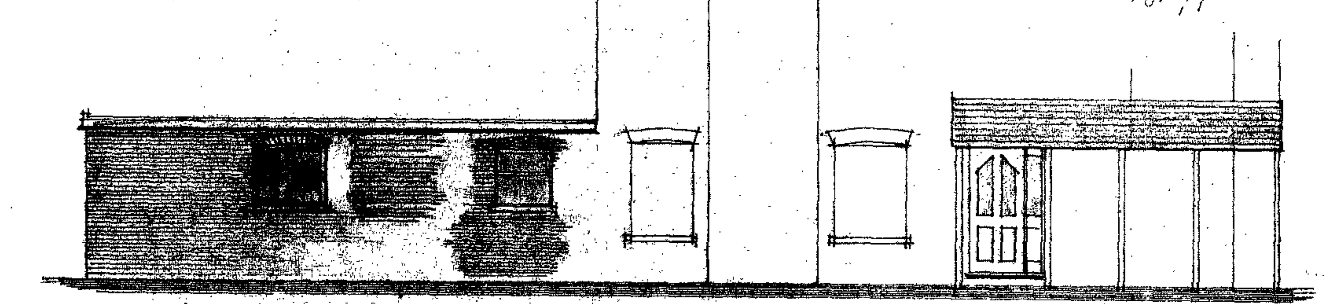

PROPOSED SIDE ELEVATION

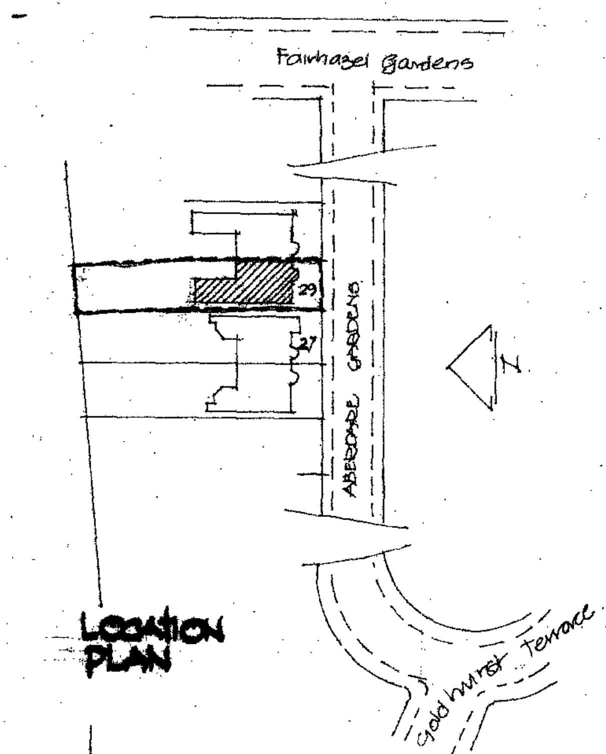

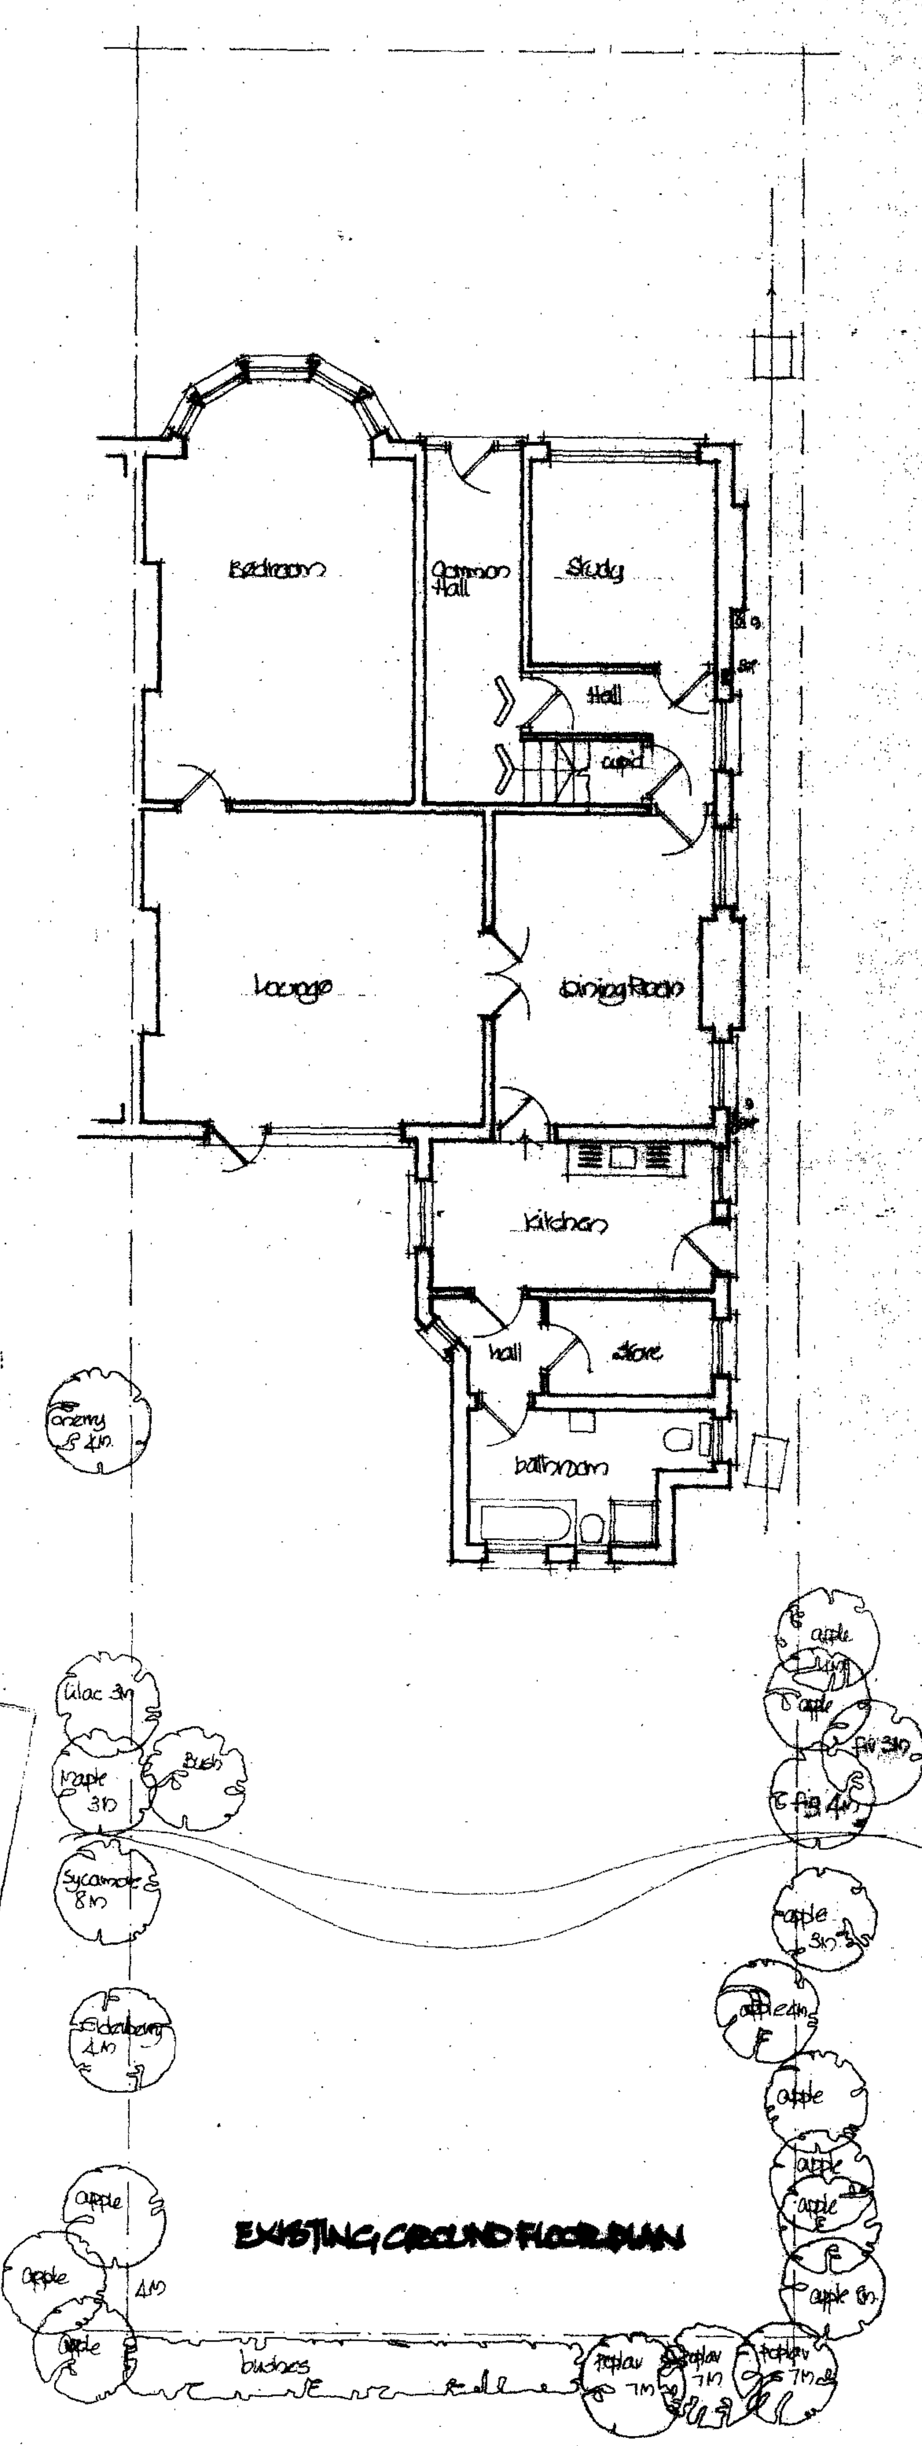

LONDON BOROUGH OF CAMDEN
PLANNING AND TRANSPORT
DEPARTMENT
14 JUN 1989
RECEIVED

TP 8905468

No.	Revision.	Date.

Conditions of acceptance of this drawing are that it is not copied or disclosed to a third party without written permission © 1989

Site. 29 ABERCORN GARDENS LONDON NW 6

Project. proposed extension & alterations

A&P Designs
Telephone 01-519 6030

Job No. 1453 Rev.

Scale 1/50 1/100 Date June 1989