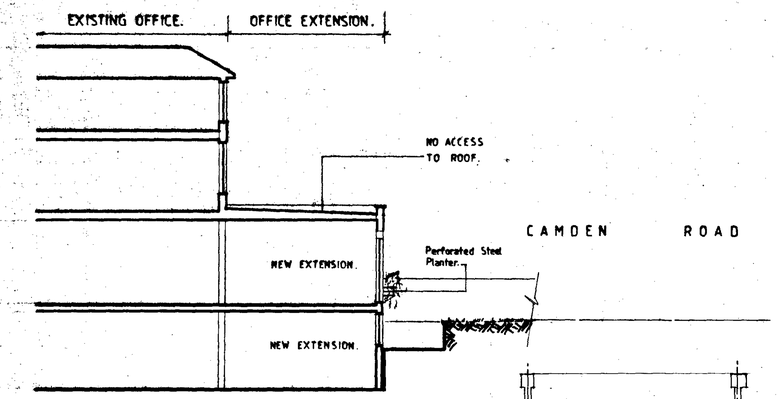

PROPOSED SECTION Ä-Ä.

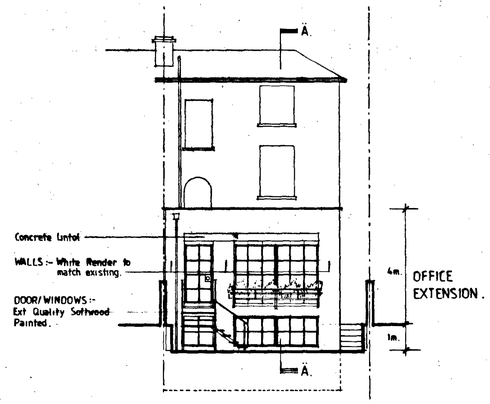

PROPOSED REAR ELEVATION.

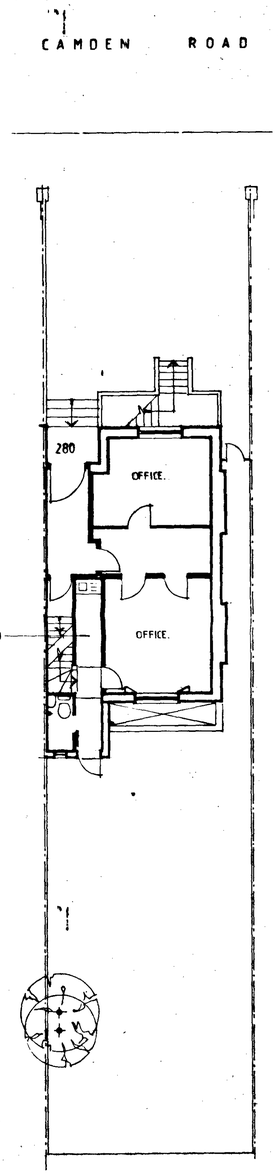

EXISTING GROUND FLOOR PLAN.

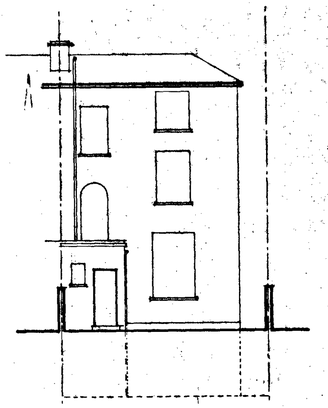

EXISTING REAR ELEVATION.

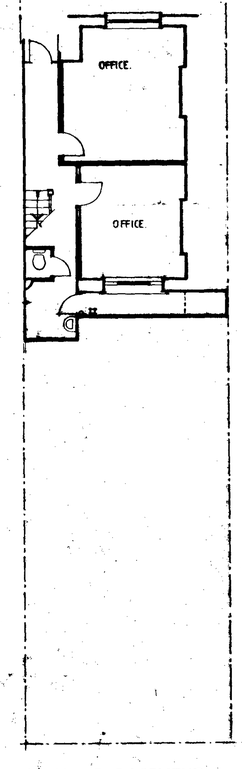

EXISTING BASEMENT PLAN.

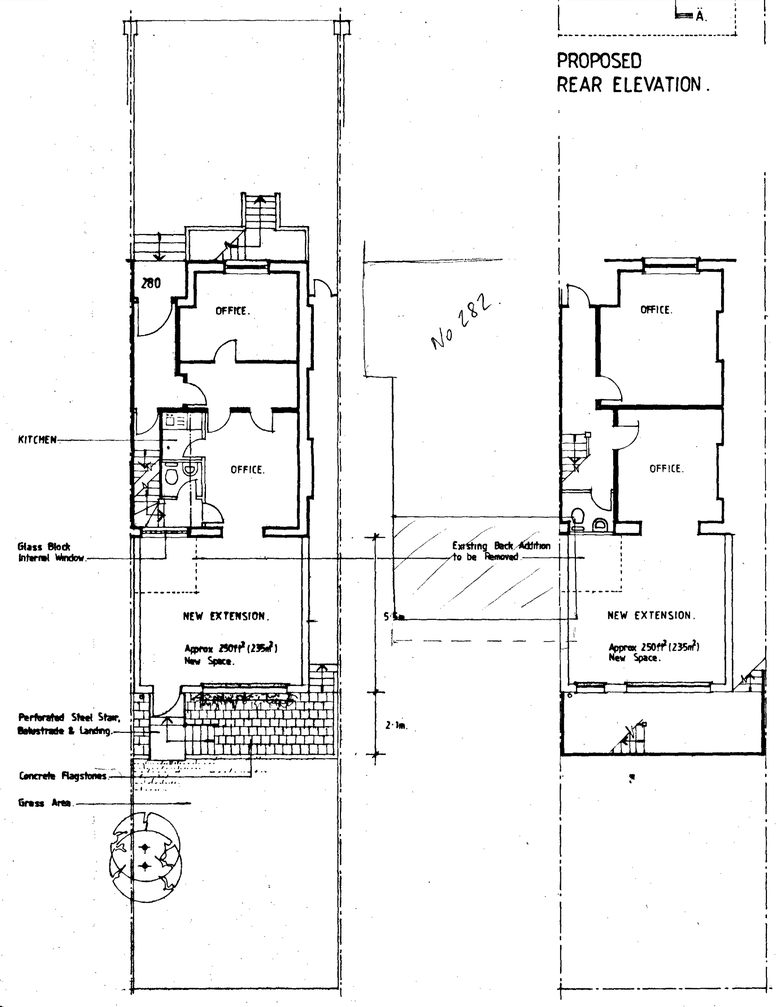

PROPOSED GROUND FLOOR PLAN.

PROPOSED BASEMENT PLAN.

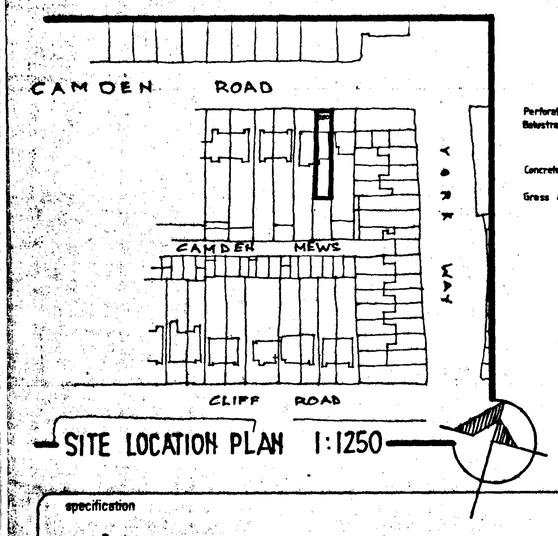

SITE LOCATION PLAN 1:1250

15379.9.
10.30
11.40
15384

Case Copy Approved 13/6/90

IP9003087 R1

specification

revisions

notes
1. This drawing and all details thereon remain the copyright of John S. Yurky Associates and may not be used or copied without their permission.
2. Setting out to be agreed on site with the Architect.
3. All dimensions to be checked on site by the General Contractor and discrepancies reported immediately.
4. This drawing must not be scaled.

280 CAMDEN ROAD, LONDON NW1.

PROPOSED REAR OFFICE EXTENSION.

scale: 1:100 date: MAY 90 drg no. 899 44 02. revision

John S. Yurky Associates Chartered Architects
167a York Way London N7 9LN Telephone 01-267-0481

LONTEC REPRO 7368