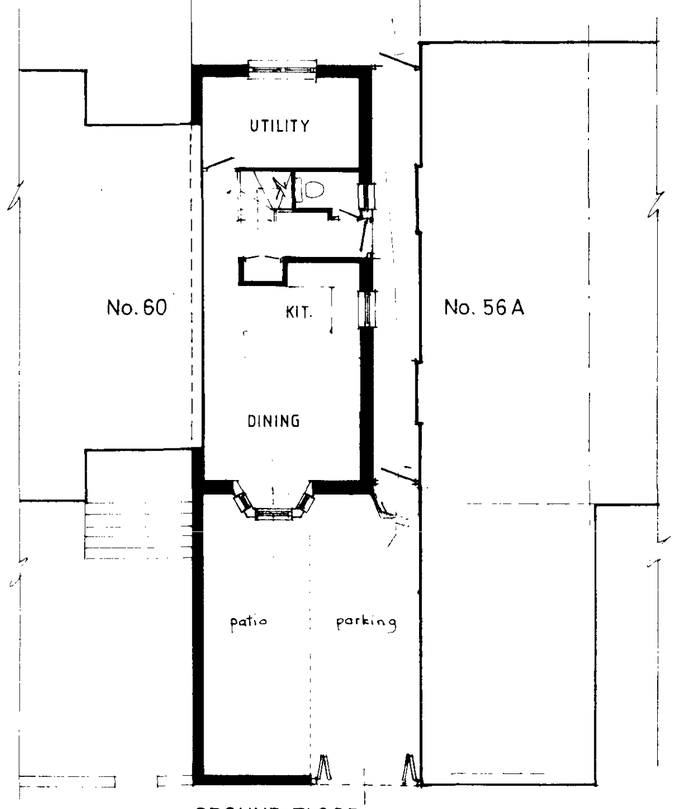

GROUND FLOOR

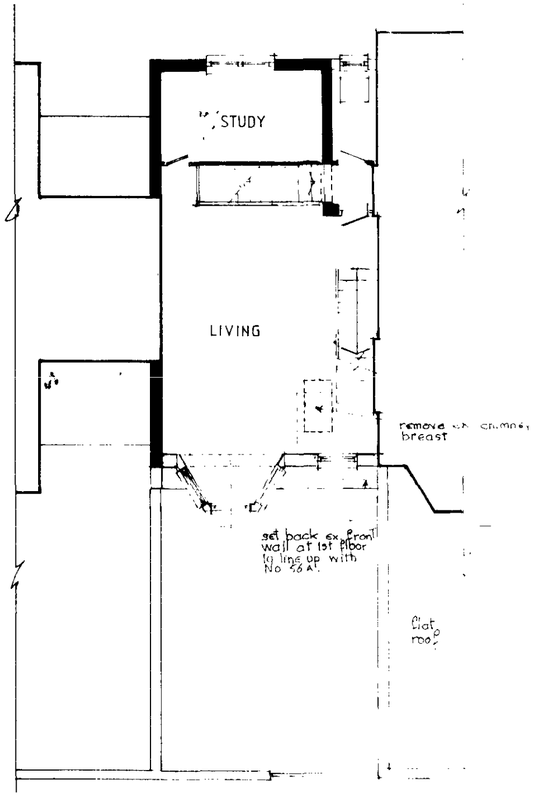

FIRST FLOOR

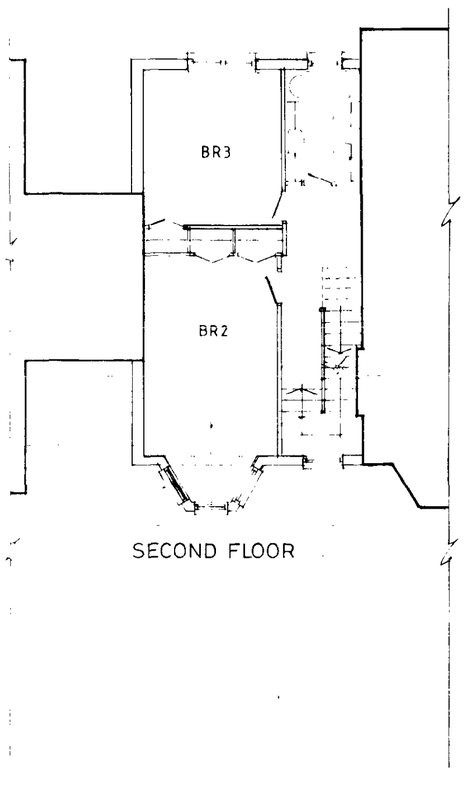

SECOND FLOOR

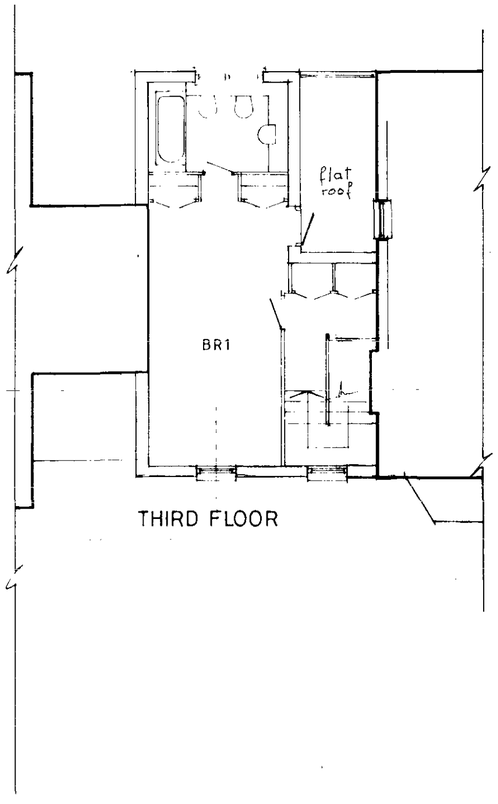

THIRD FLOOR

FRONT ELEVATION

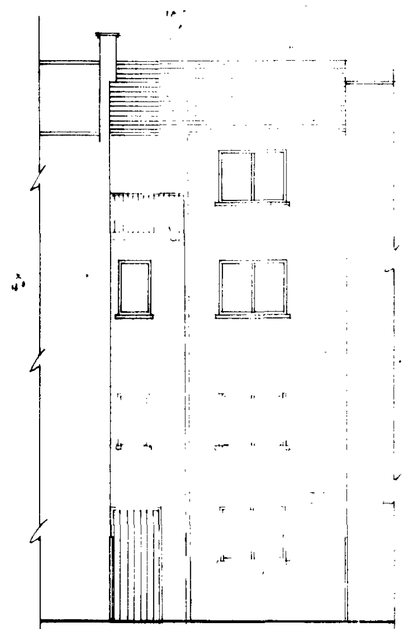

REAR ELEVATION

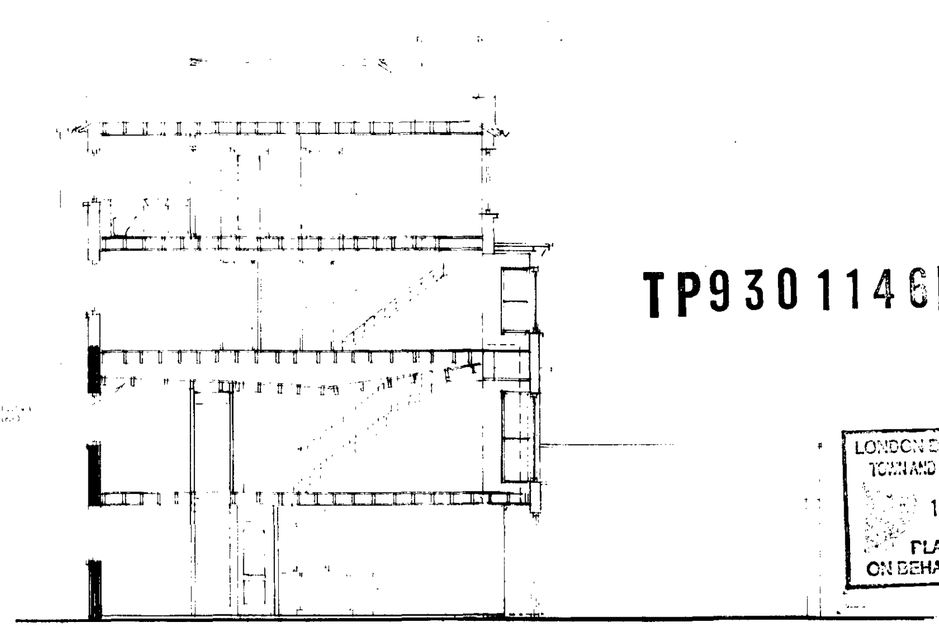

SECTION

TP9301146R1

LONDON BOROUGH OF CAMDEN
TOWN AND COUNTRY PLANNING ACTS
14 APR 1994
PLANS APPROVED
ON BEHALF OF THE COUNCIL

DDA
DINERMAN DAVISON ASSOCIATES
Chartered Architects
22 Perrins Walk Hampstead London NW3 6TJ 01-435 0038-9-0

revisions *dates*

58 Haverstock Hill, N.W.3

proposed third floor extension
(2nd. floor approved 20.3.89)

drawn by btd / jem
date 11 / 3 / 94

drawing no. 1057/4
scale 1:100

UDO 21/2/ 003