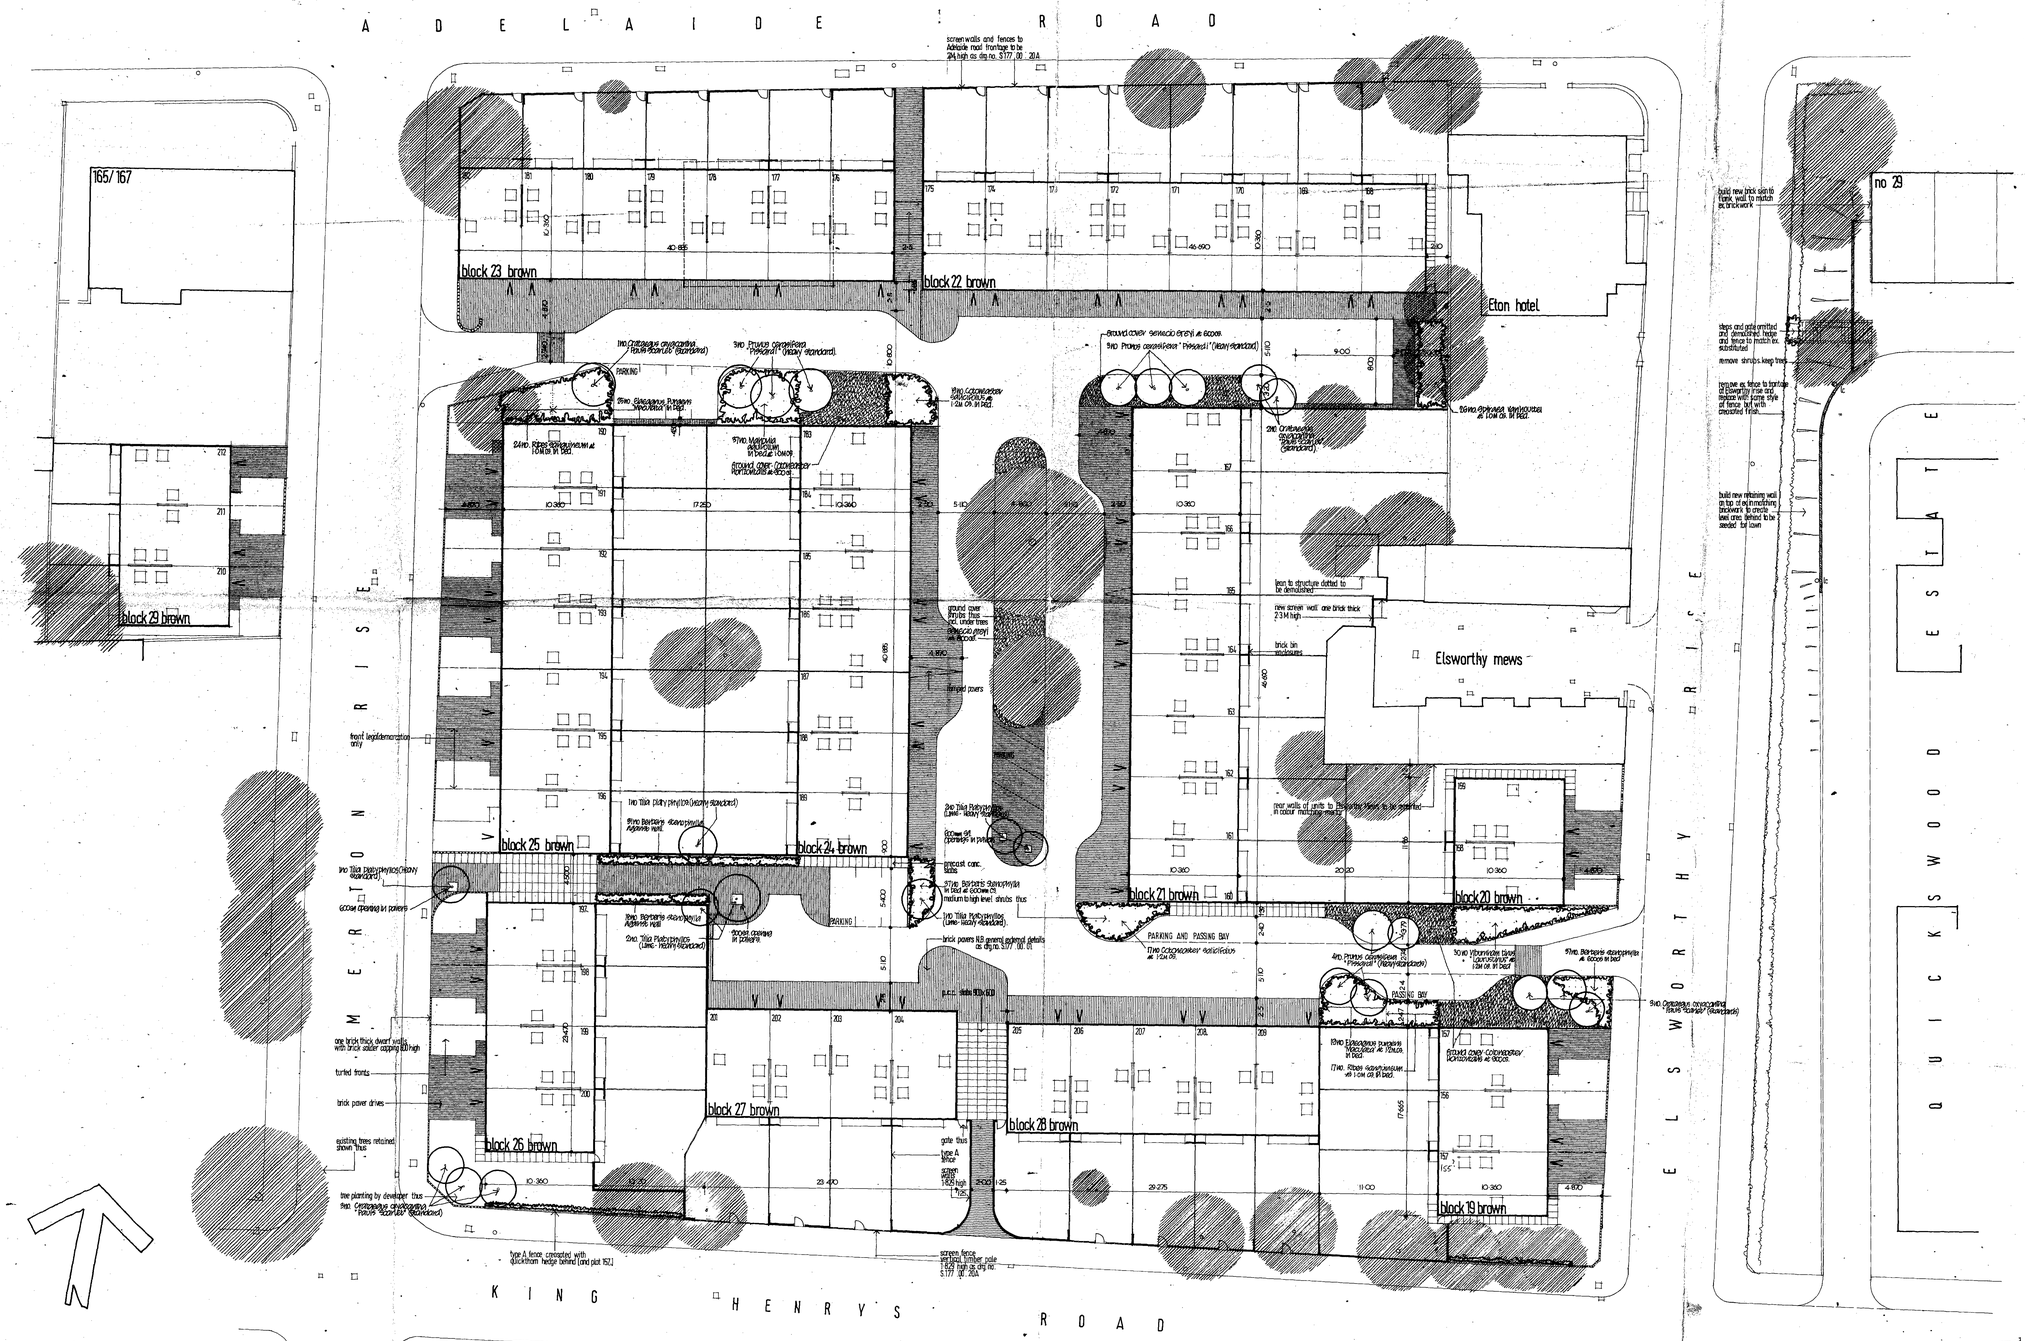

QUADRANGLES PHASE 9.

CTP/H8/11X/A(XIII) 30233

REVISIONS

D. Layout, gatewall, stone levels checked, road pattern widened. Landscape and elements modified. Mar 80 dgu

PROJECT	PHASE 9 QUADRANGLES ESTATE HAMPSTEAD. NW3
DRAWING	SITE LAYOUT
DRG NO	S.177 : 06 : 03D
SCALE	1:200
DATE	March 80
DRAWN	dgu
CHECKED	[redacted]
SIGNED	[signature]