TP9003550

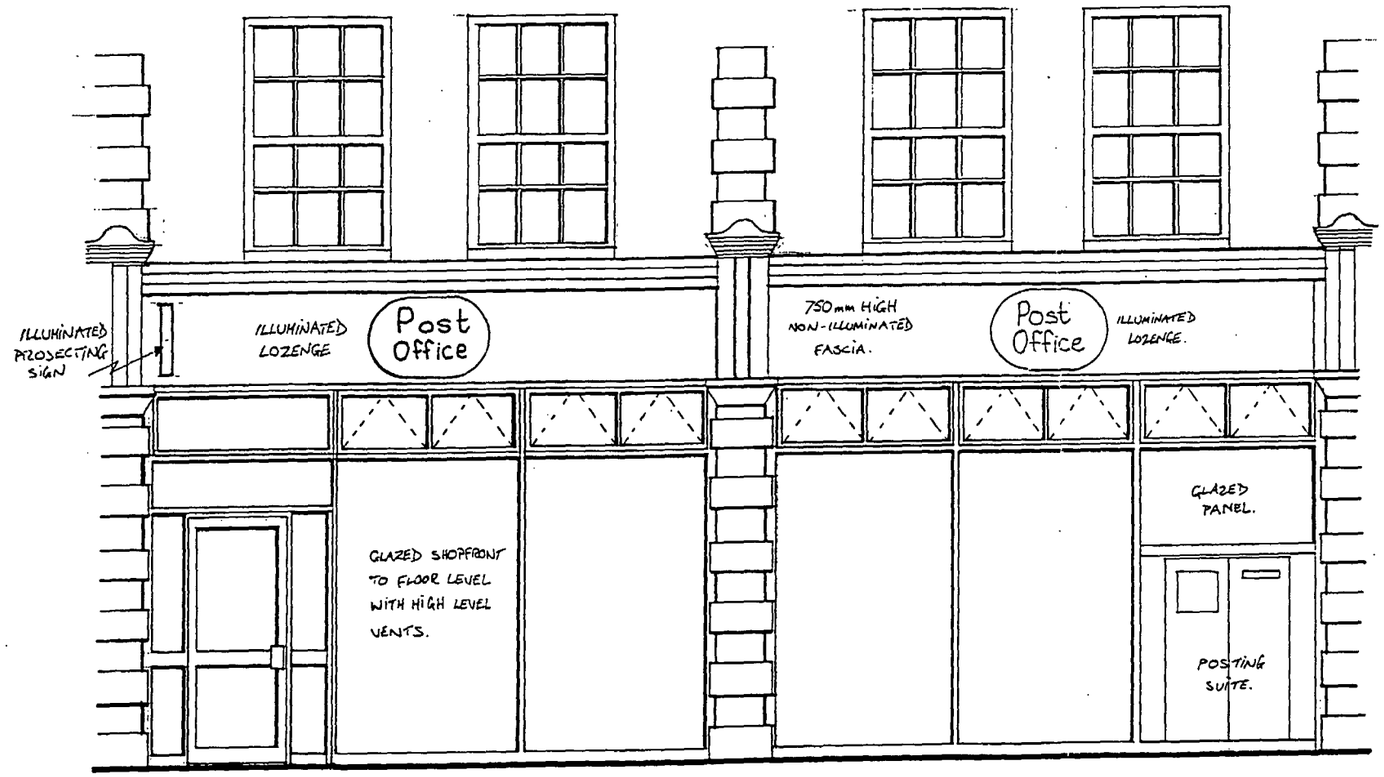

LONDON BOROUGH OF CAMDEN
PLANNING & TRANSPORT
DEPARTMENT
29 NOV 1990
RECEIVED

ELEVATION AS PROPOSED.

rev.	description	date	drawn

THE BRITTAIN HADLEY PARTNERSHIP
Chartered Building Surveyors
12A The Broadway
Woodford Green
Essex IG8 0HL
Telephone: 01-505 6311/4

client: ROYAL MAIL LETTERS

project: CAMDEN TOWN P.O.

title: ELEVATION AS PROPOSED.

scale	date	drawn
1:50	OCTOBER '90	M.Y.

project no.	drg no.
5470	S.K.1.

5532-686

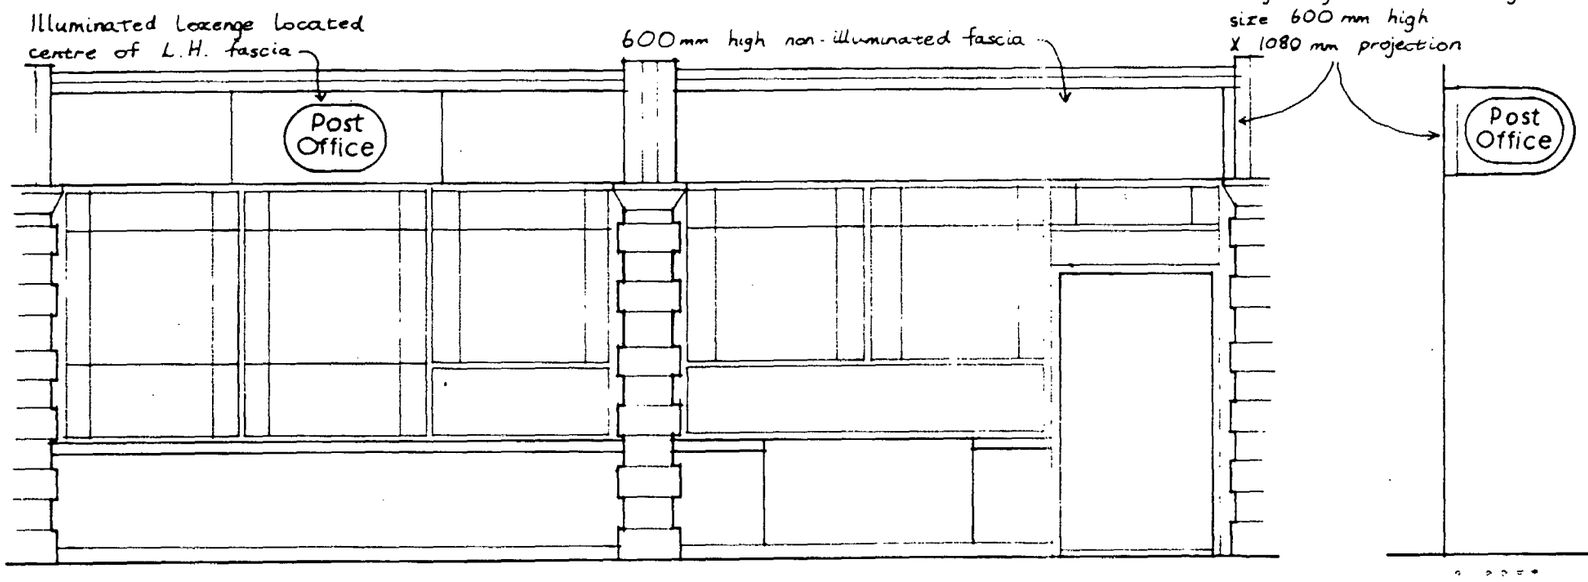

FRONT ELEVATION

SIDE ELEVATION

BOROUGH OF CAMDEN
TECHNICAL SERVICES AND TRANSPORT
DEPARTMENT
20 NOV 1990
RECEIVED

NOTES

For additional details of illuminated lozenge see Post Office drawing No. HAL 251/1-002

For additional details of illuminated projecting sign see Post Office drawings Nos: HAL 251/2-002
{HAL 251/1-001
HAL 251/2-001}

Fascia colour - BS 4800 10-B-15 Magnolia

Signs - red background with red and yellow lettering and surround

TP9003550

rev	description	date	drawn

THE BRITTAIN HADLEY PARTNERSHIP
Chartered Building Surveyors
12A The Broadway
Woodford Green
Essex IG8 0HL
Telephone: 01-505 6311-4

client
POST OFFICE COUNTERS LTD.

project
CAMDEN TOWN BRANCH OFFICE
10 PARKWAY
LONDON NW1 7AG

title
EXISTING ELEVATION.

scale	date	drawn
N.T.S.	8/87	PJL

project no.	drg no.
5970	SK.2.

5534 886
OZALID (UK) LTD.