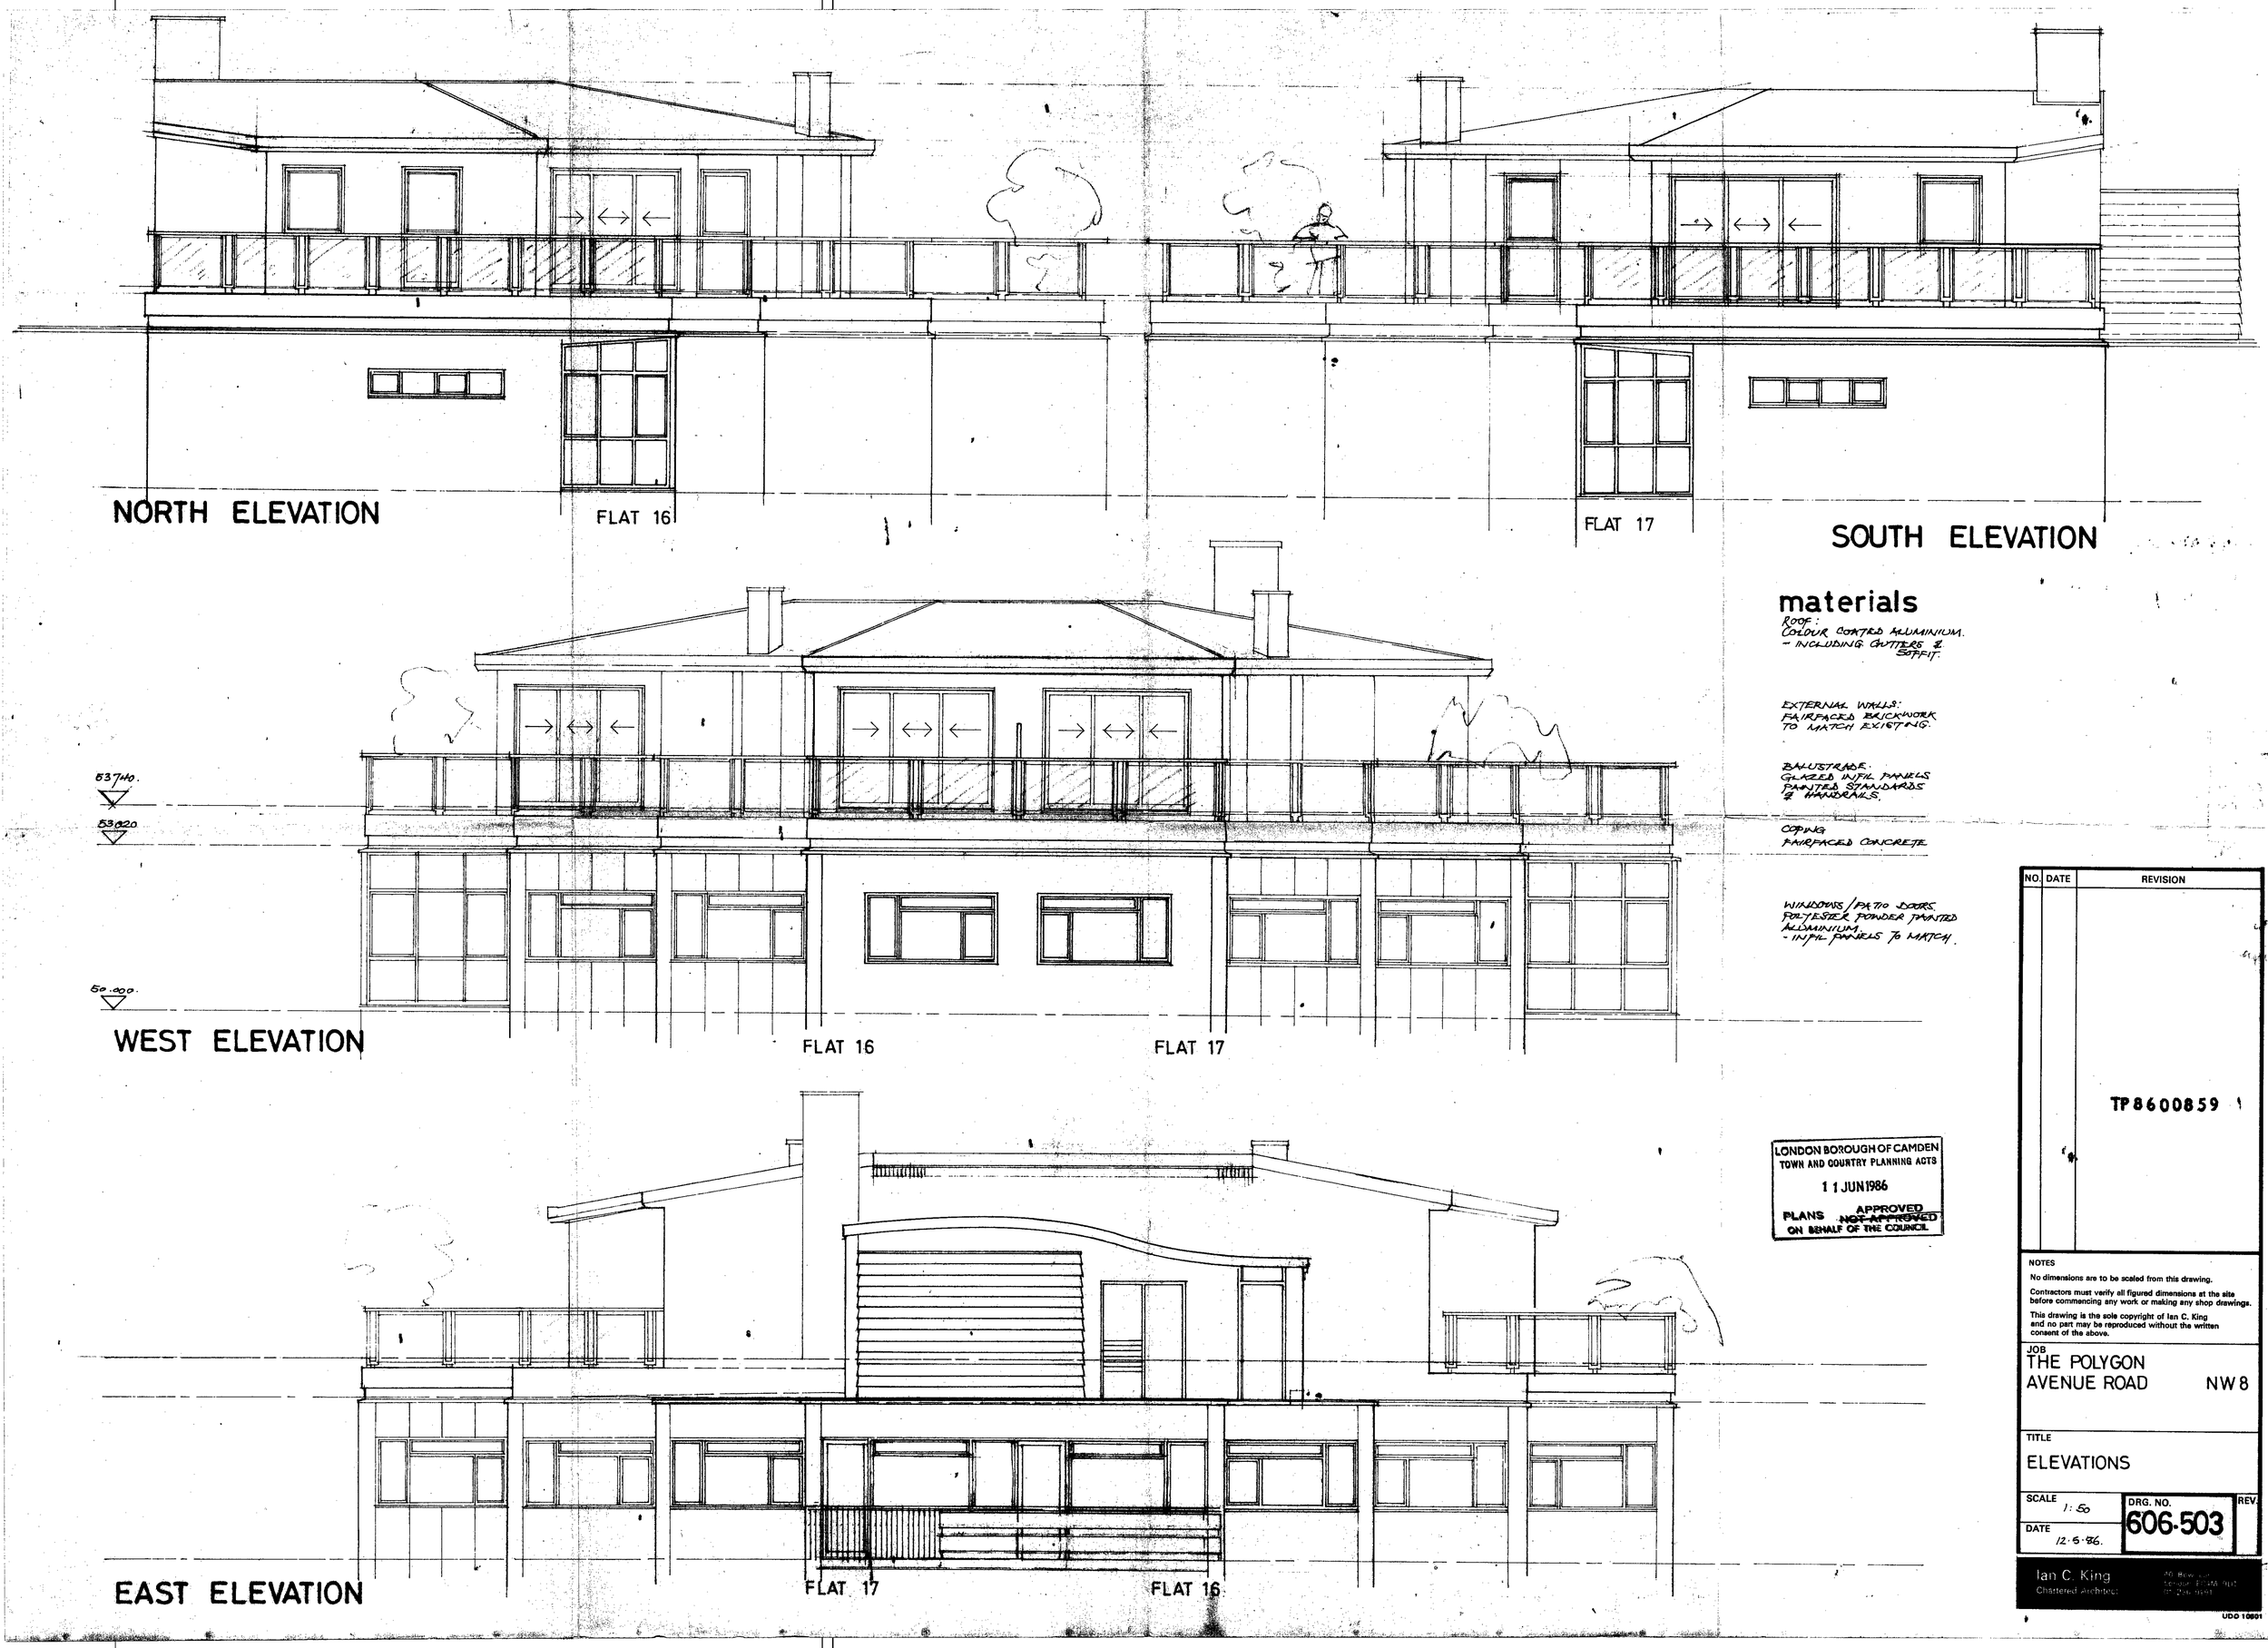


## materials

ROOF:
COLOUR COATED ALUMINIUM.
- INCLUDING GUTTERS & SOFFIT.

EXTERNAL WALLS:
FAIRFACED BRICKWORK TO MATCH EXISTING.

BALUSTRADE.
GLAZED INFIL PANELS
PAINTED STANDARDS & HANDRAILS.

COPING
FAIRFACED CONCRETE

WINDOWS / PATIO DOORS.
POLYESTER POWDER PAINTED ALUMINIUM.
- INFIL PANELS TO MATCH.

LONDON BOROUGH OF CAMDEN
TOWN AND COUNTRY PLANNING ACTS
11 JUN 1986
PLANS APPROVED ~~NOT APPROVED~~
ON BEHALF OF THE COUNCIL

| NO. | DATE | REVISION |
|---|---|---|
| | | |

TP8600859

NOTES

No dimensions are to be scaled from this drawing.

Contractors must verify all figured dimensions at the site before commencing any work or making any shop drawings.

This drawing is the sole copyright of Ian C. King and no part may be reproduced without the written consent of the above.

JOB
THE POLYGON
AVENUE ROAD NW8

TITLE
ELEVATIONS

SCALE 1:50

DATE 12.6.86.

DRG. NO. 606.503

REV.

Ian C. King
Chartered Architect
26 Bowling Green Lane EC1M 0QT
01-250 0591

UDO 10801