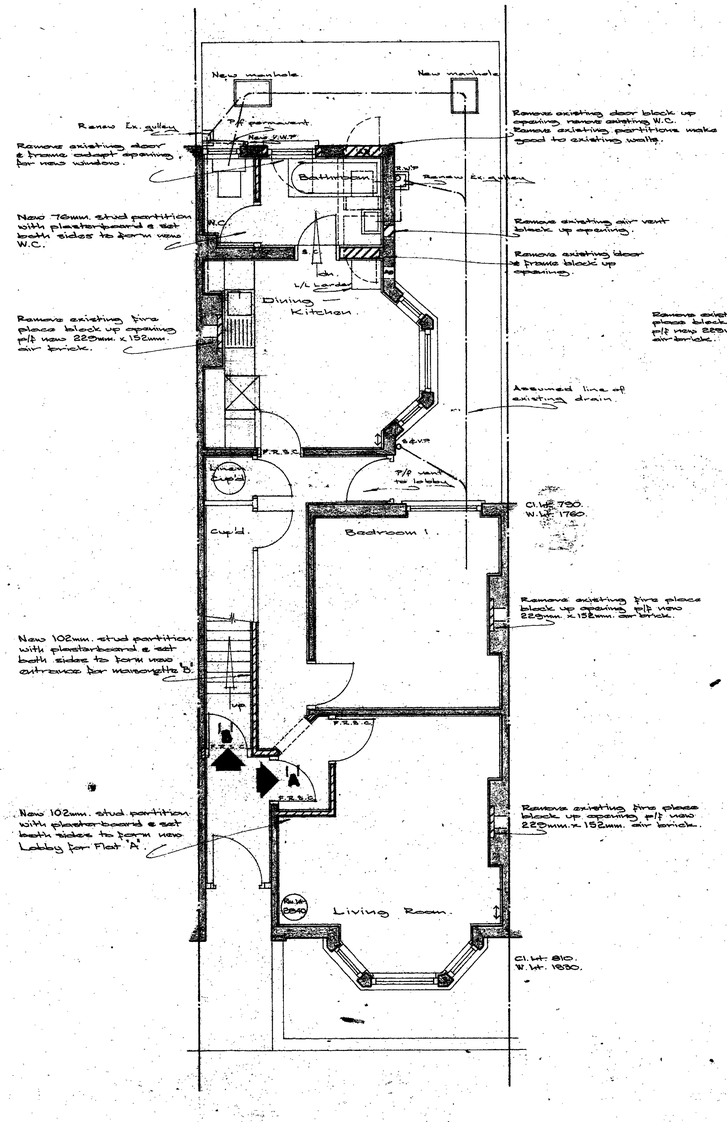

GROUND FLOOR PLAN.

FLAT 'A'

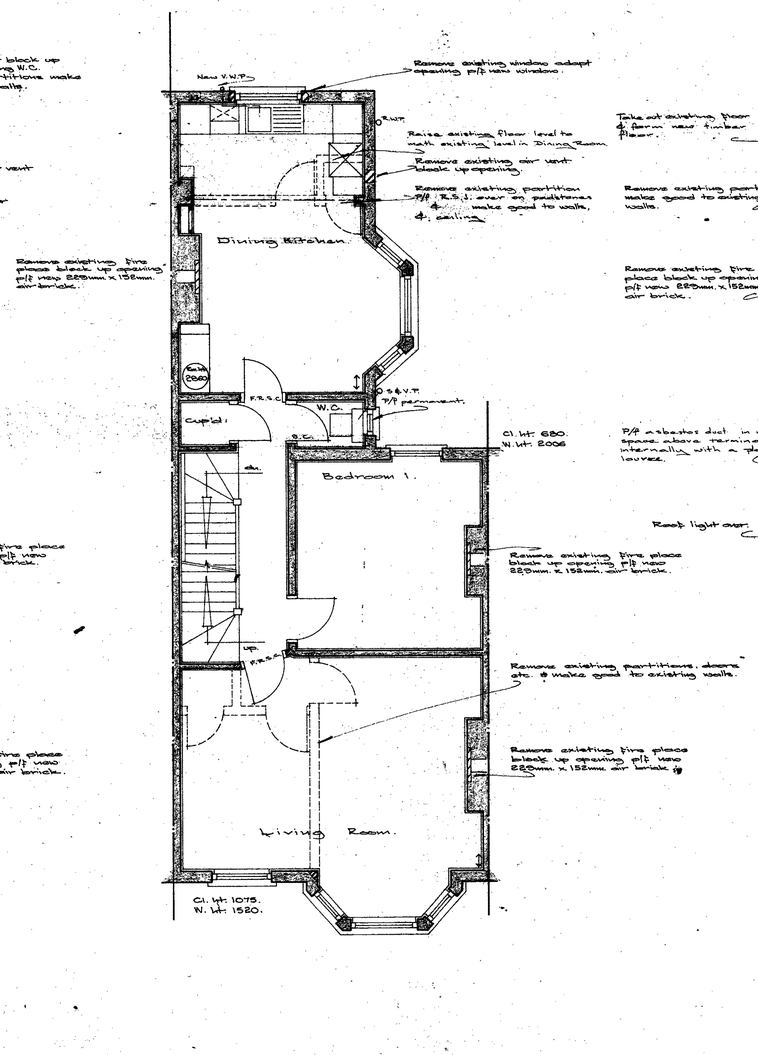

FIRST FLOOR PLAN.

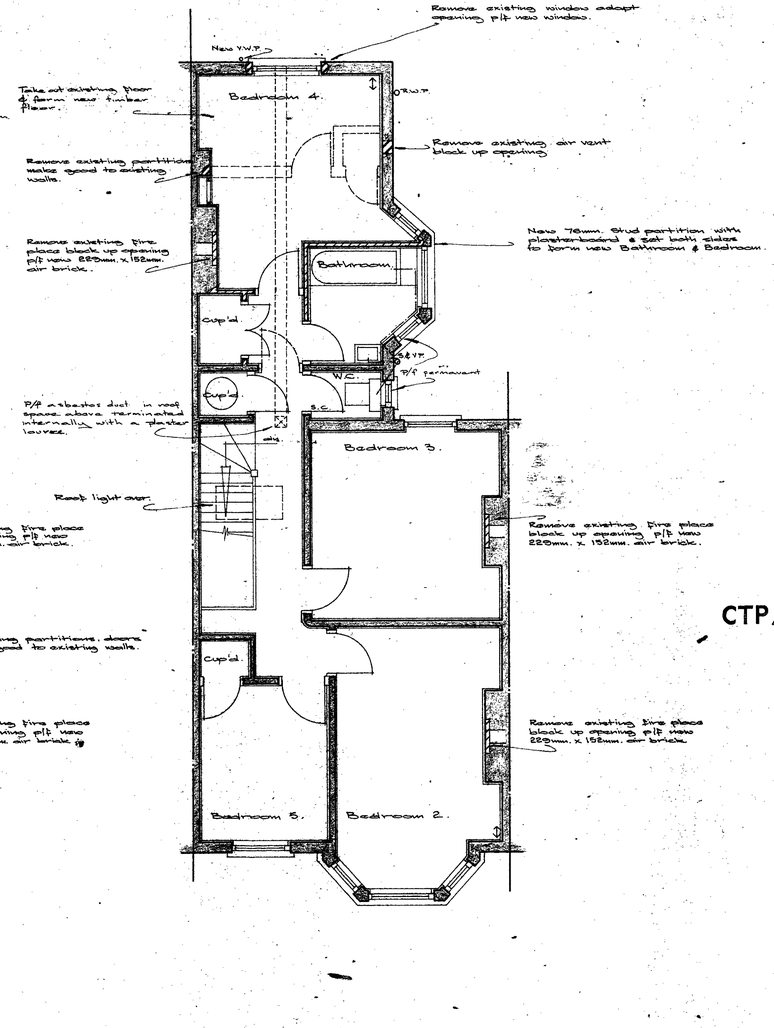

SECOND FLOOR PLAN.

MAISONETTE 'B'

Notes

The contractor is to check & verify all dimensions before commencing work & must report any discrepancies to the architects

SCHEDULE OF ACCOMODATION

FLAT 'A'
1 Bedroom – 2 Person.

MAISONETTE 'B'
3 Bedroom – 5 Person.

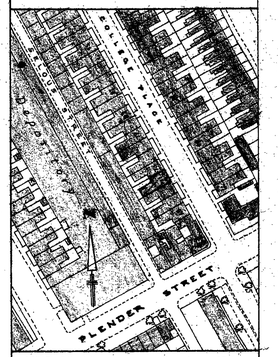

SITE PLAN. Scale 1:1250

Revisions
'A' Partition in rear of first floor ommitted & Drainage added
A.D.W. 13-7-73.

CASE COPY

CTP/J12/22/18/17141

LONDON BOROUGH OF CAMDEN
PLANS APPROVED
25 SEP 1973
ON BEHALF OF THE COUNCIL

IMPROVEMENTS / CONVERSION AT 71. COLLEGE PLACE. N.W.1. FOR THE LONDON BOROUGH OF CAMDEN.

ALTERATIONS.

scale 1:50.	DRG. No.
date 18.5.73.	259/331/3A
drawn T.J.W.	
checked	

J. Godfrey - Gilbert & Partners
Chartered Architects & Planning Consultants.

1-3 The Broadway, London, S.W.19.
telephone: 01.946.5263/4/3

Arcade Chambers, Bognor Regis.
telephone: 02433.3824