CTP/ L12/11/e - 8400216

LONDON BOROUGH OF CAMDEN
TOWN AND COUNTRY PLANNING ACTS

25 APR 1984

PLANS APPROVED ~~NOT APPROVED~~
ON BEHALF OF THE COUNCIL

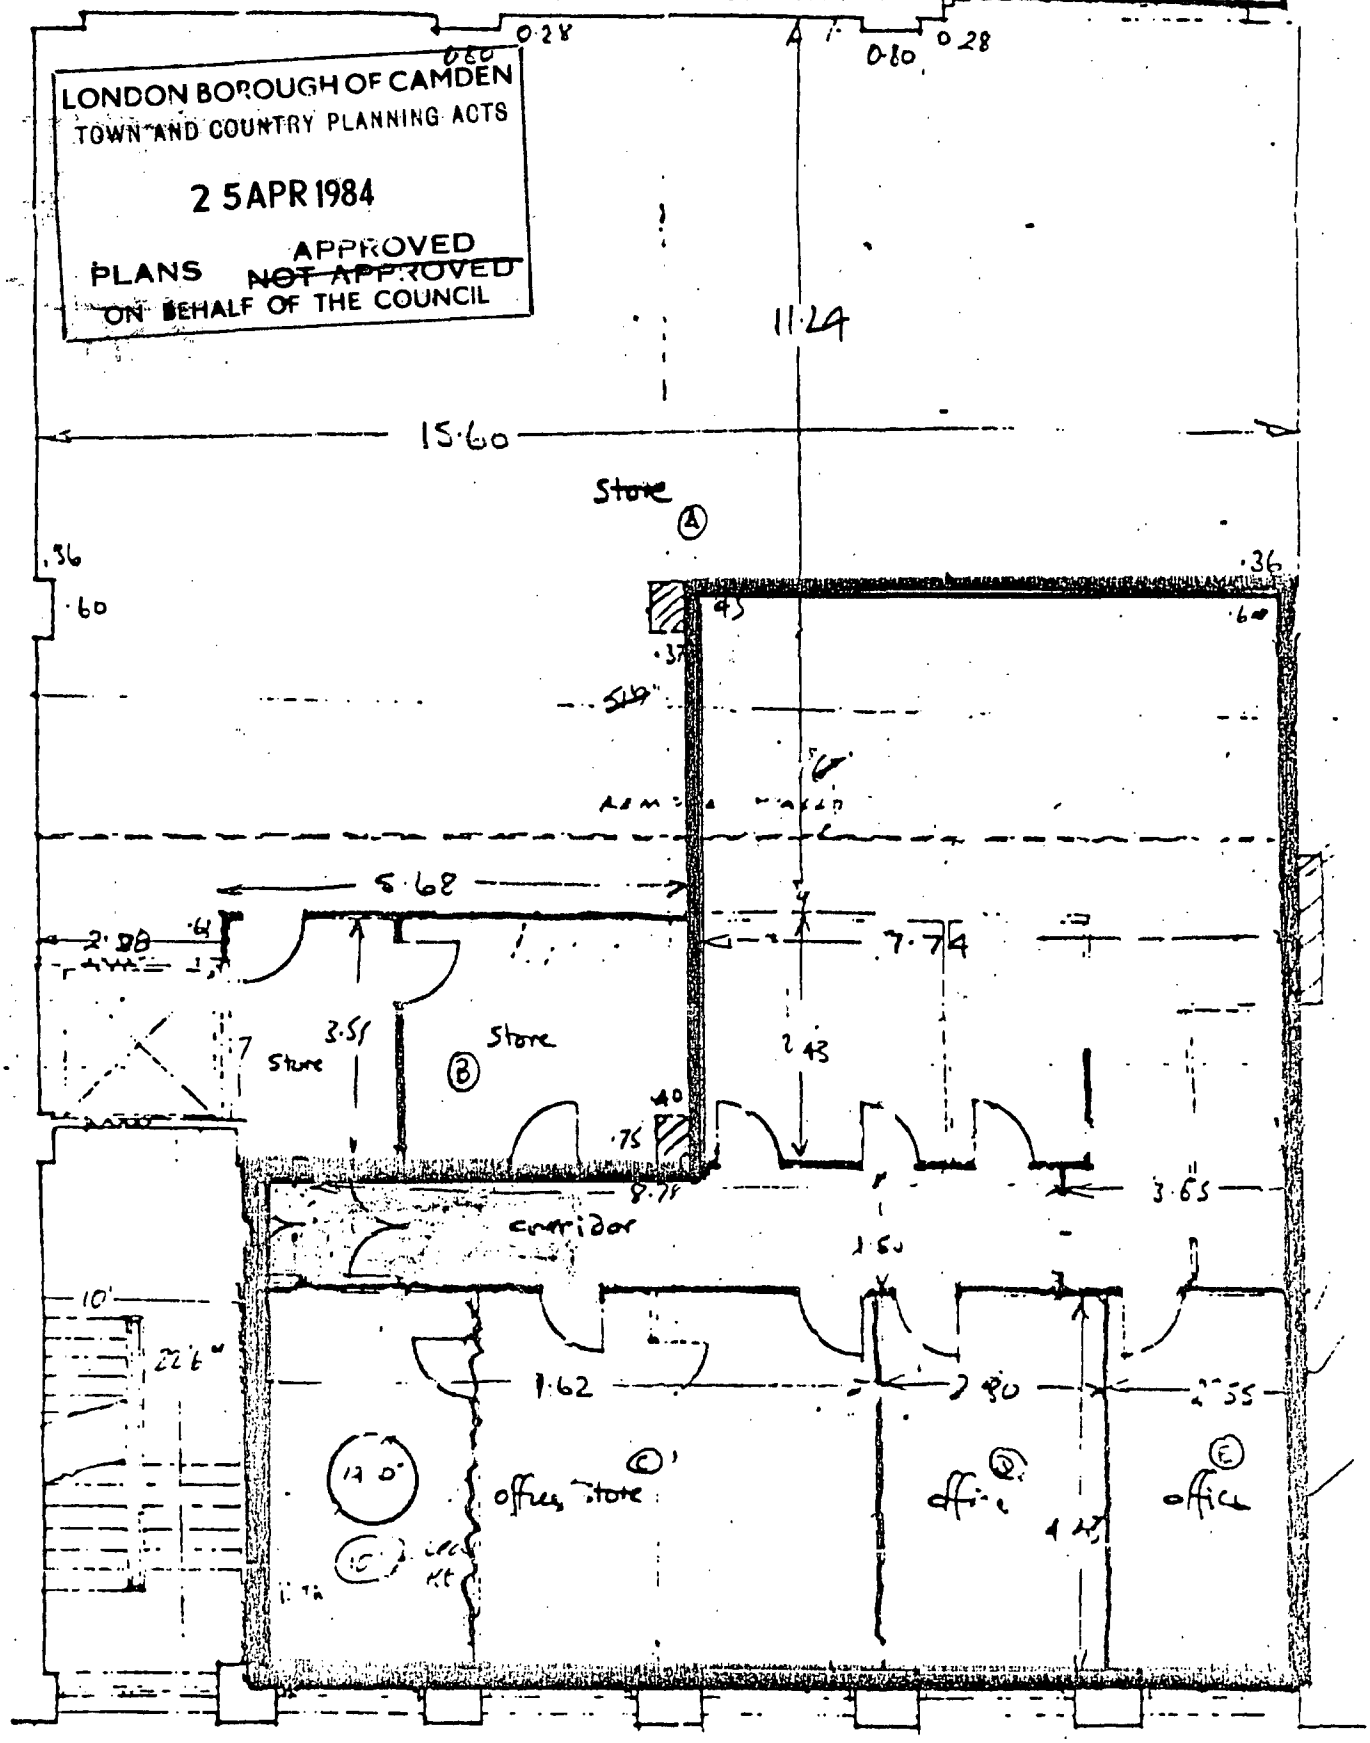

PROPOSED DEVELOPMENT AT:

FIRST FLOOR

DRAWING NO. 1.

7/9 WILLIAN ROAD

LONDON N.W.1.