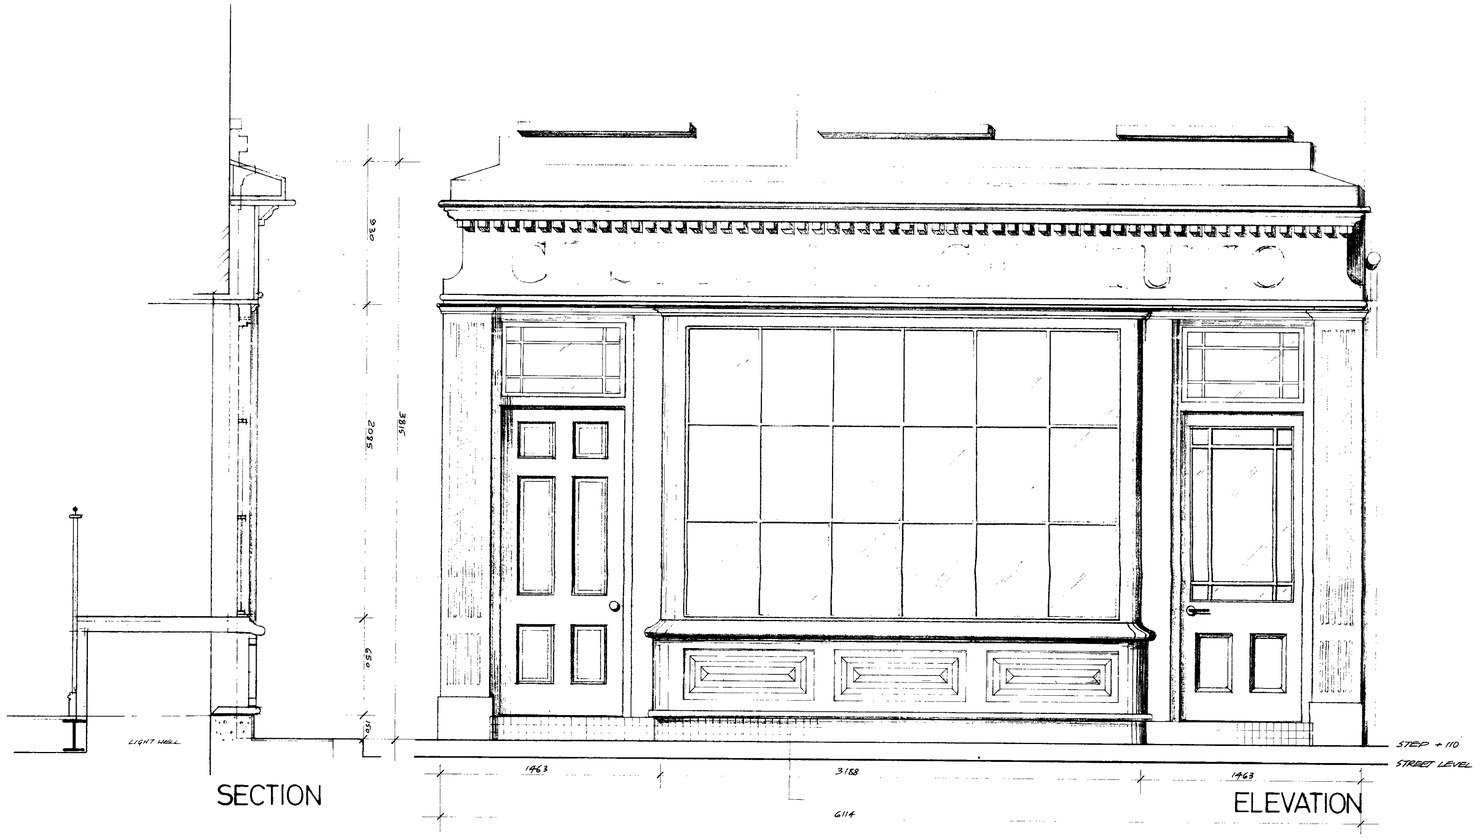

SECTION

ELEVATION

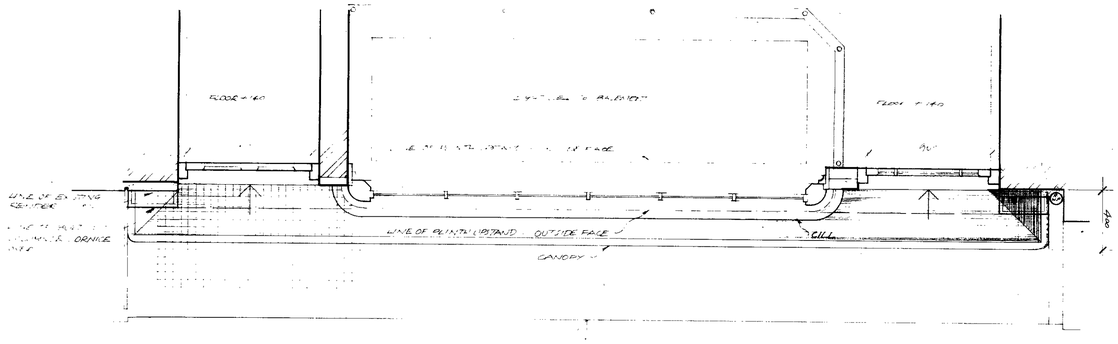

PLAN

LONDON BOROUGH OF CAMDEN
TOWN AND COUNTRY PLANNING ACTS
- 5 DEC 1989
PLANS APPROVED
ON BEHALF OF THE COUNCIL

TP8900400R1

LONDON BOROUGH OF CAMDEN
PLANNING AND TRANSPORT
DEPARTMENT
10 OCT 1989
RECEIVED

REV B - DOOR DETAILS
REV A - STAIRRISER DETAILS

DRAWING SHOPFRONT DETAILS

JOB 11 Cosmo Pl, WC1

CLIENT C. STRANGEWAYS

SCALE 1:20 DATE AUG 89 DRAWN SN

PROSPER · DEVAS
Furniture Interiors & Prototypes
31 Oval Road Camdem Town
London NW1 7EA
Tel 01 267 1163

8289 / 1A

PANOPUS 1898