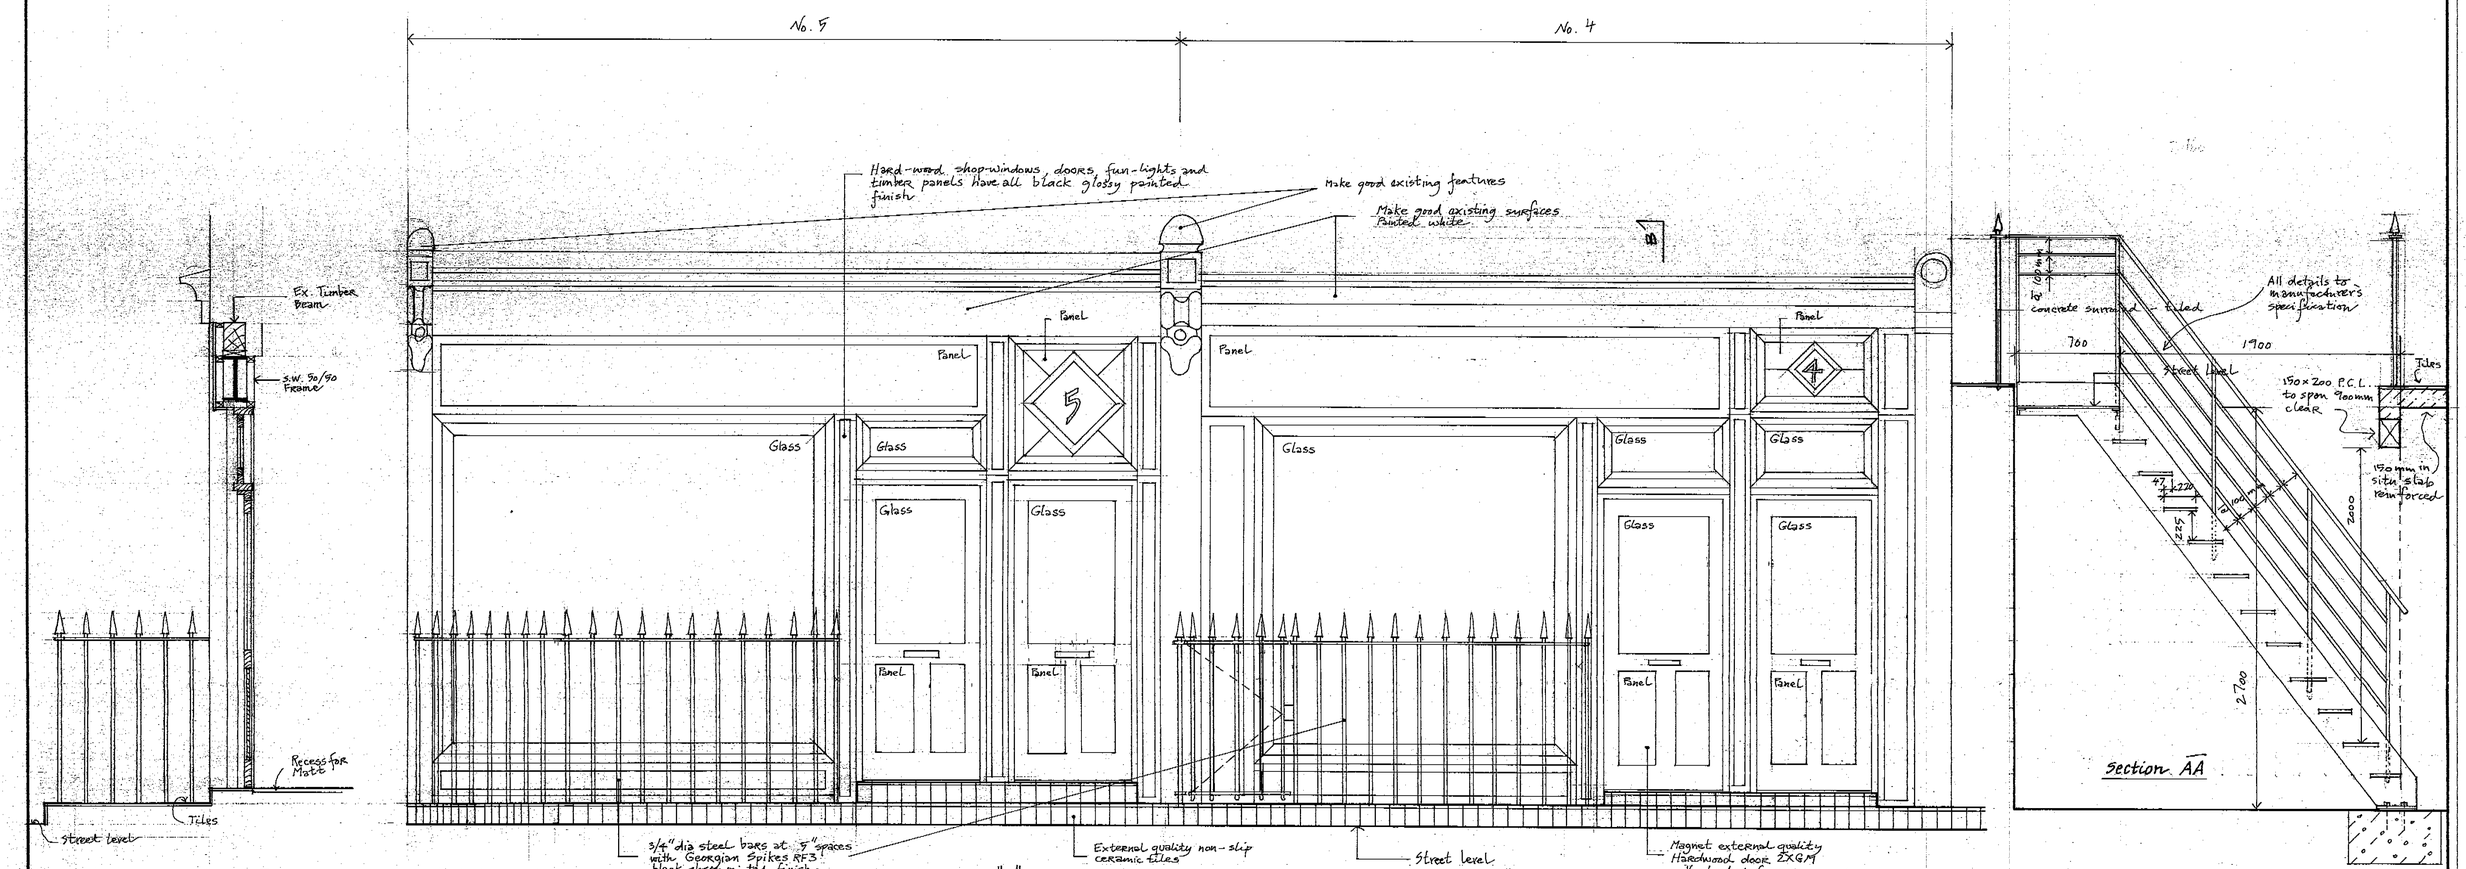

TP8900578

Project
Re-start of Nos 4-5 Goodge Place
WIP IFL

Hazan·Smith & Partners
Chartered Architects and Town Planners
5 Goodge Place, London W1P 1FL 01 631 3678

Sheet
Shop fronts

Scale	Date
1:20	Dec 89

Drg. No. 11-89-102/WD-06

LONDON BOROUGH OF CAMDEN
PLANNING AND TRANSPORT DEPARTMENT
15 DEC 1989
RECEIVED

WEMBLEY GRAPHICS 01 908 2688 PDS 864448