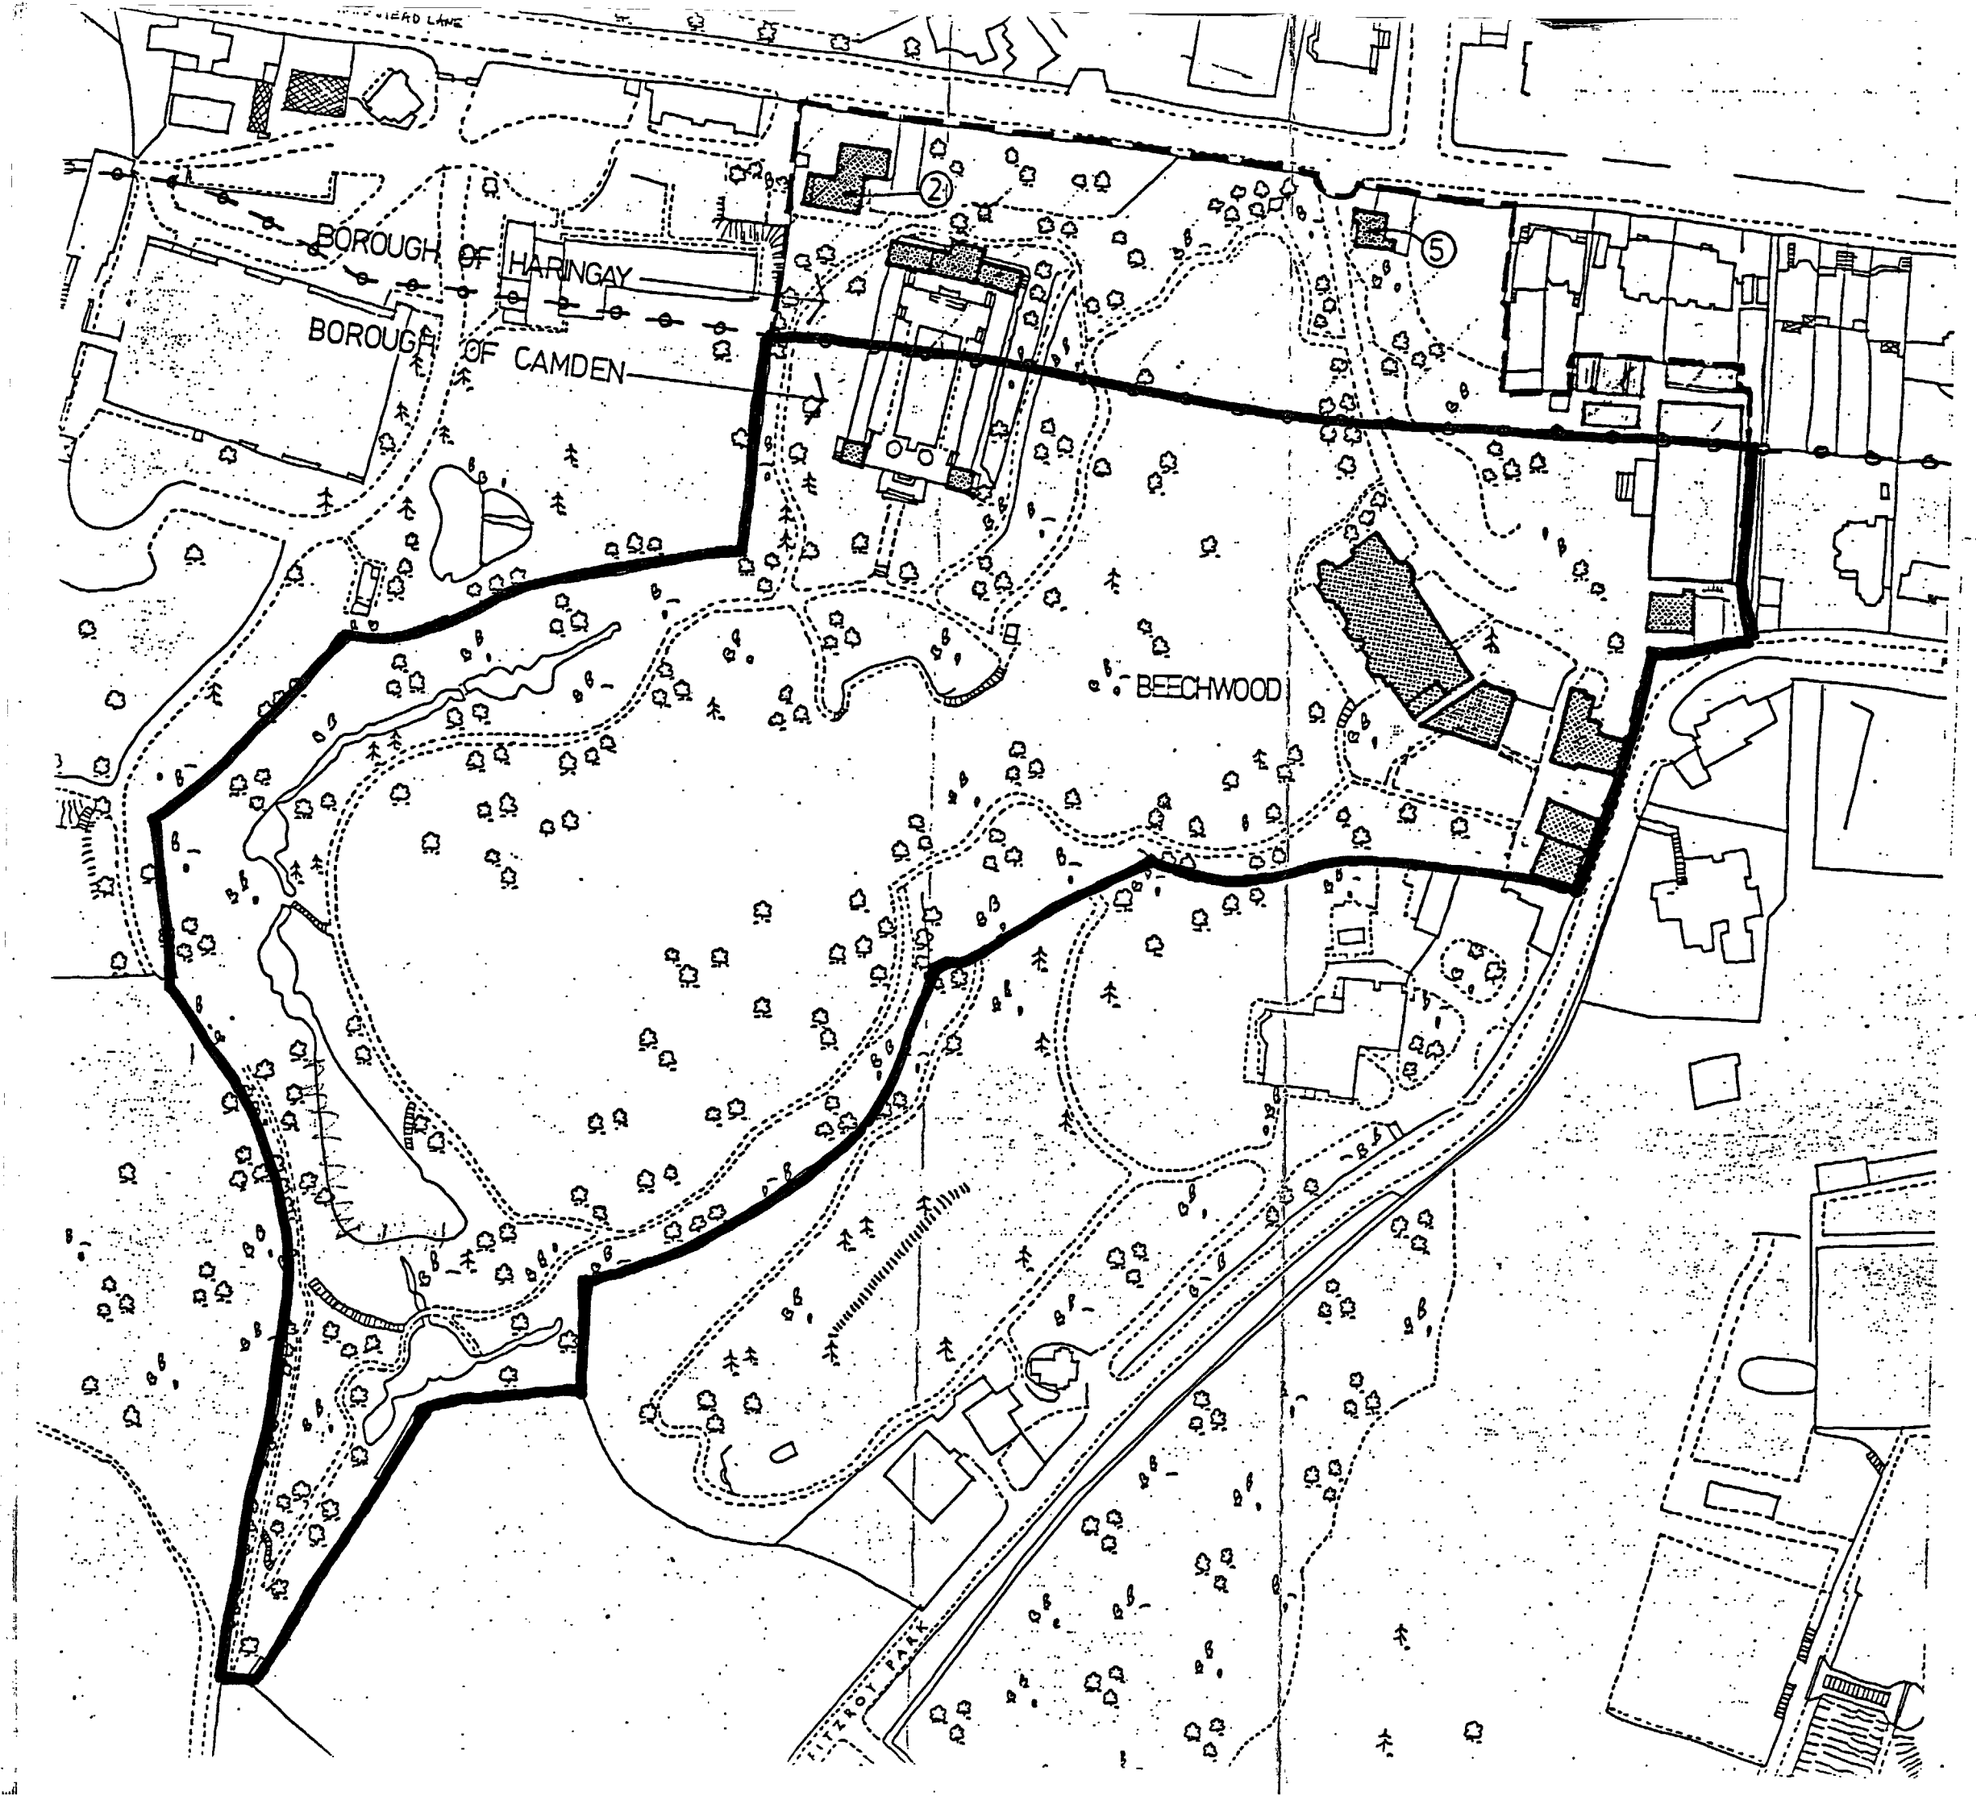


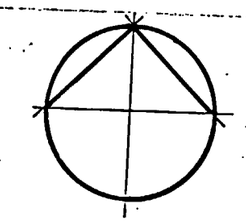

0 50 100 m

TP 8600138
HB 867003

**John Kelsey Associates**

Landscape and environmental planning

96 Walton Road
East Molesey
Surrey KT8 0DL

Telephone 01-941 2172
Telex 295884 JKA G

Title: LOCATION PLAN

Project: BEECHWOOD PHASE II LANDSCAPE

Revision

Scale: 1:1250 Date: 21.1.86

Drawn: mb Checked

Drawing number: 178.68