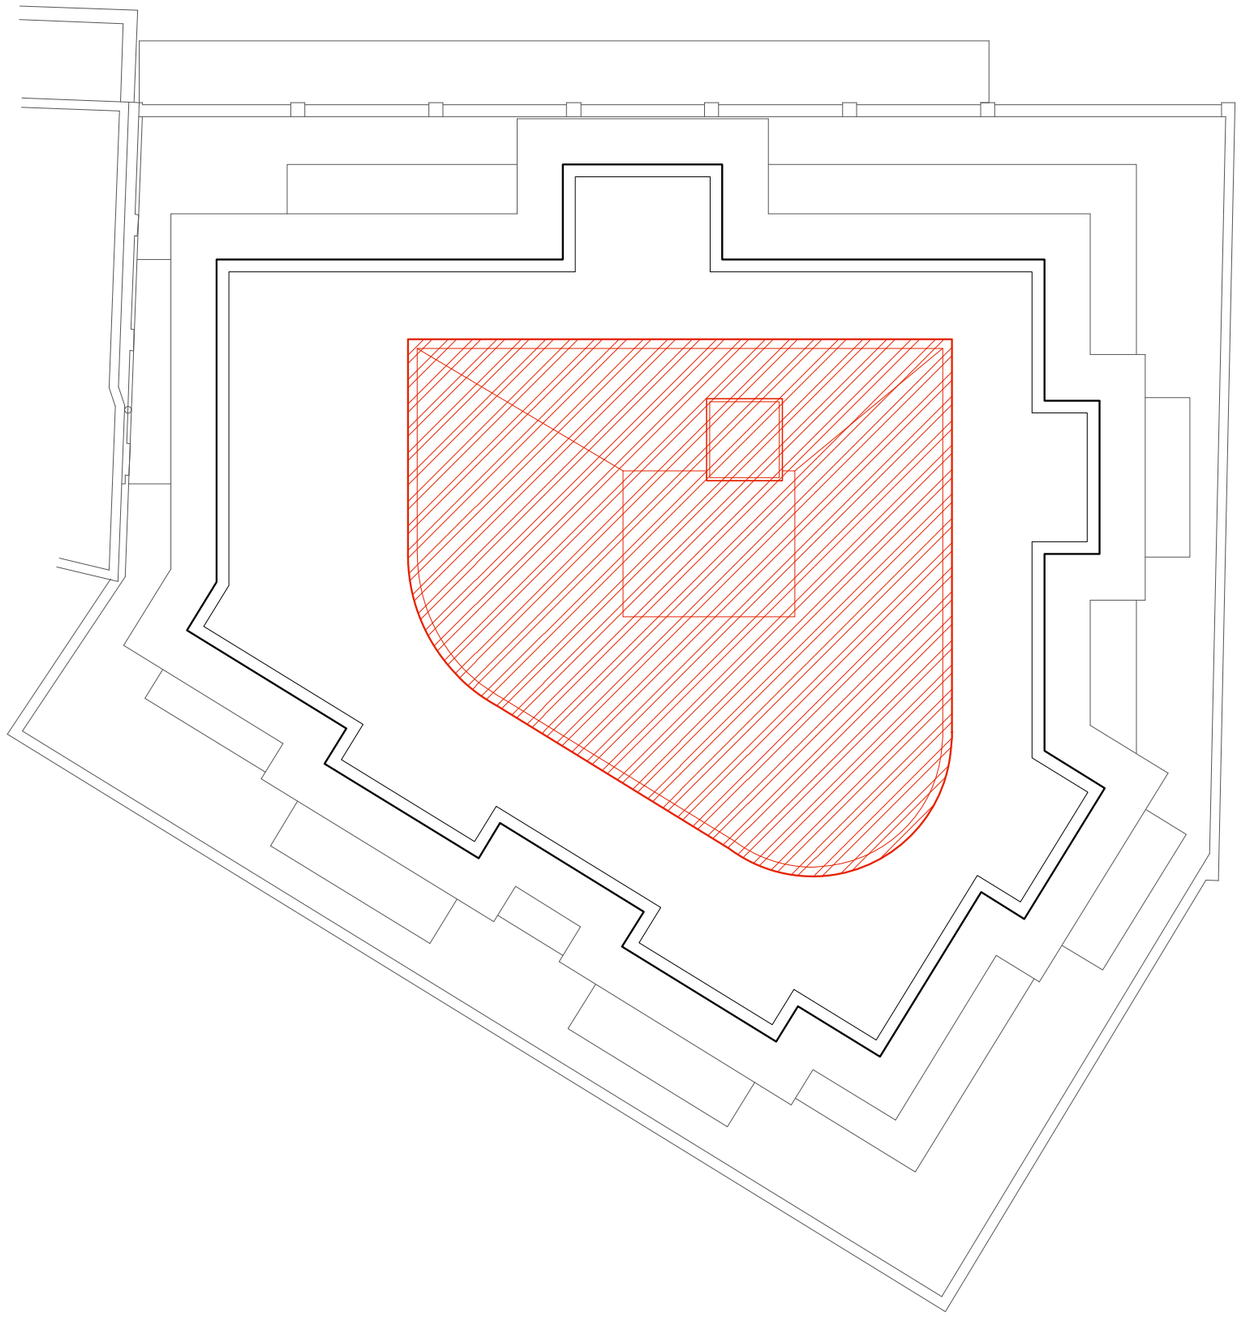

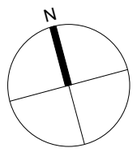

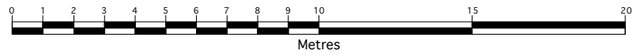

DO **NOT** SCALE FROM THE DRAWING. ALL DIMENSIONS ARE IN MM, ARE INDICATIVE ONLY & MUST BE CONFIRMED ON SITE. COPYRIGHT MRJ RUNDELL & ASSOCIATES LTD

Key

Client
MRJ Rundell Associates

Structural Engineer
-

Services Engineer
-

Quantity Surveyor
-

MRJ RUNDELL + ASSOCIATES LTD
Architecture & Design Services

The Courtyard - Unit 2a
44 Gloucester Avenue
London NW1 8JD
Tel. 020 7483 8360
Fax. 020 7483 8361
www.rundellassociates.com
office@rundellassociates.com

Project
55 Holmes Road

Drawing Title
Demolition
Roof Plan

Drawn by	Date
DKB	05/03/08

Scale
1:200 @ A3

Job No.
2802-A

Drawing No.
200

Checked	Revision

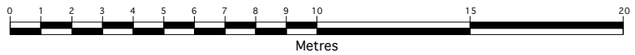

DO **NOT** SCALE FROM THE DRAWING. ALL DIMENSIONS ARE IN MM, ARE INDICATIVE ONLY & MUST BE CONFIRMED ON SITE. COPYRIGHT MRJ RUNDELL & ASSOCIATES LTD

Key

Client
MRJ Rundell Associates

Structural Engineer
-

Services Engineer
-

Quantity Surveyor
-

MRJ RUNDELL + ASSOCIATES LTD
Architecture & Design Services

The Courtyard - Unit 2a
44 Gloucester Avenue
London NW1 8JD
Tel. 020 7483 8360
Fax. 020 7483 8361
www.rundellassociates.com
office@rundellassociates.com

Project
55 Holmes Road

Drawing Title
Demolition
North Elevation

Drawn by	Date
DKB	05/03/08

Scale
1:200 @ A3

Job No.
2802-A

Drawing No.
250

Checked	Revision

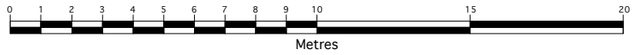

DO **NOT** SCALE FROM THE DRAWING. ALL DIMENSIONS ARE IN MM, ARE INDICATIVE ONLY & MUST BE CONFIRMED ON SITE. COPYRIGHT MRJ RUNDELL & ASSOCIATES LTD

Key

Client
MRJ Rundell Associates

Structural Engineer
-

Services Engineer
-

Quantity Surveyor
-

MRJ RUNDELL + ASSOCIATES LTD
Architecture & Design Services

The Courtyard - Unit 2a
44 Gloucester Avenue
London NW1 8JD
Tel. 020 7483 8360
Fax. 020 7483 8361
www.rundellassociates.com
office@rundellassociates.com

Project
55 Holmes Road

Drawing Title
Demolition
East Elevation

Drawn by
DKB

Date
05/03/08

Scale
1:200 @ A3

Job No.
2802-A

Drawing No.
251

Checked

Revision

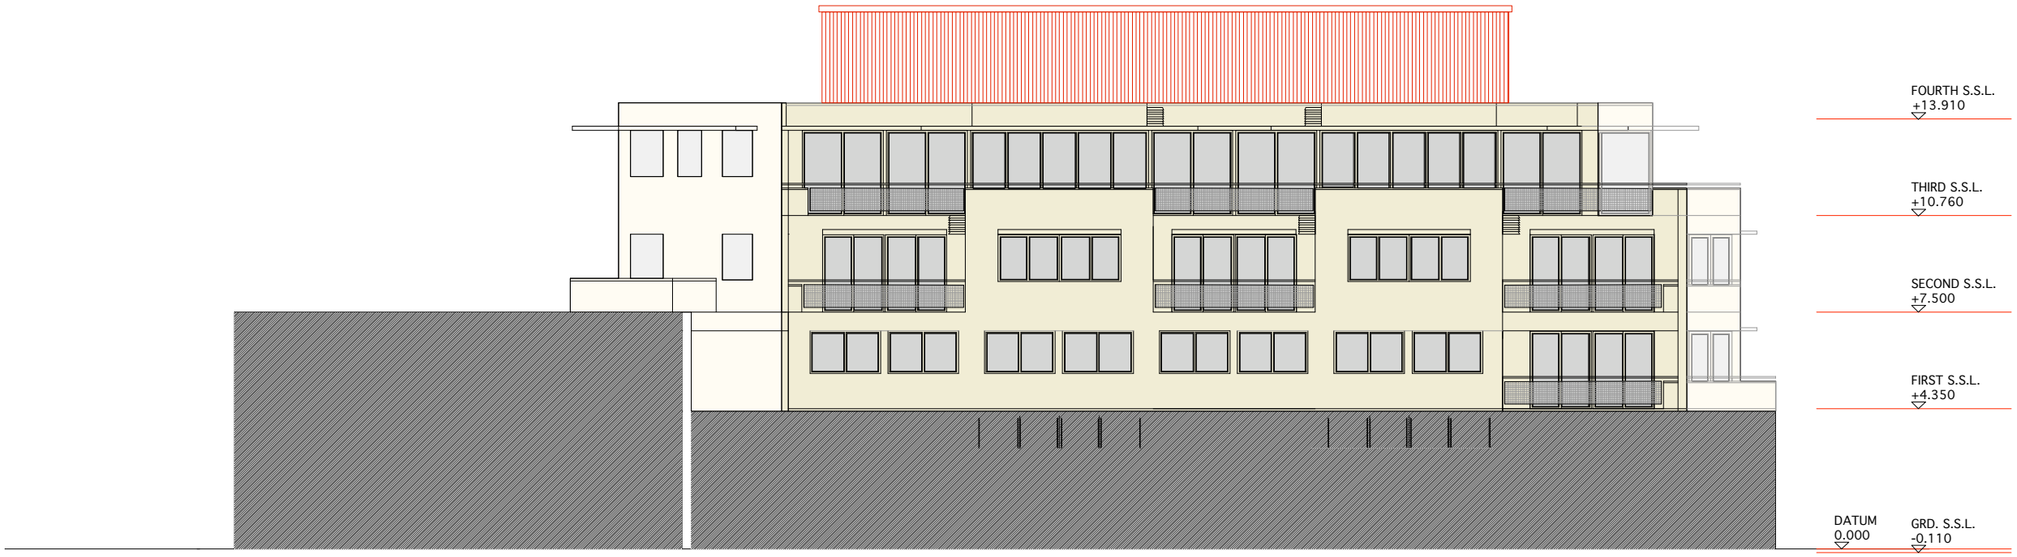

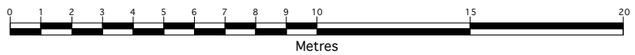

DO **NOT** SCALE FROM THE DRAWING. ALL DIMENSIONS ARE IN MM, ARE INDICATIVE ONLY & MUST BE CONFIRMED ON SITE. COPYRIGHT MRJ RUNDELL & ASSOCIATES LTD

Key

Client
MRJ Rundell Associates

Structural Engineer
-

Services Engineer
-

Quantity Surveyor
-

MRJ RUNDELL + ASSOCIATES LTD
Architecture & Design Services

The Courtyard - Unit 2a
44 Gloucester Avenue
London NW1 8JD
Tel. 020 7483 8360
Fax. 020 7483 8361
www.rundellassociates.com
office@rundellassociates.com

Project
55 Holmes Road

Drawing Title
Demolition
South Elevation

Drawn by	Date
DKB	05/03/08

Scale
1:200 @ A3

Job No.
2802-A

Drawing No.
252

Checked	Revision

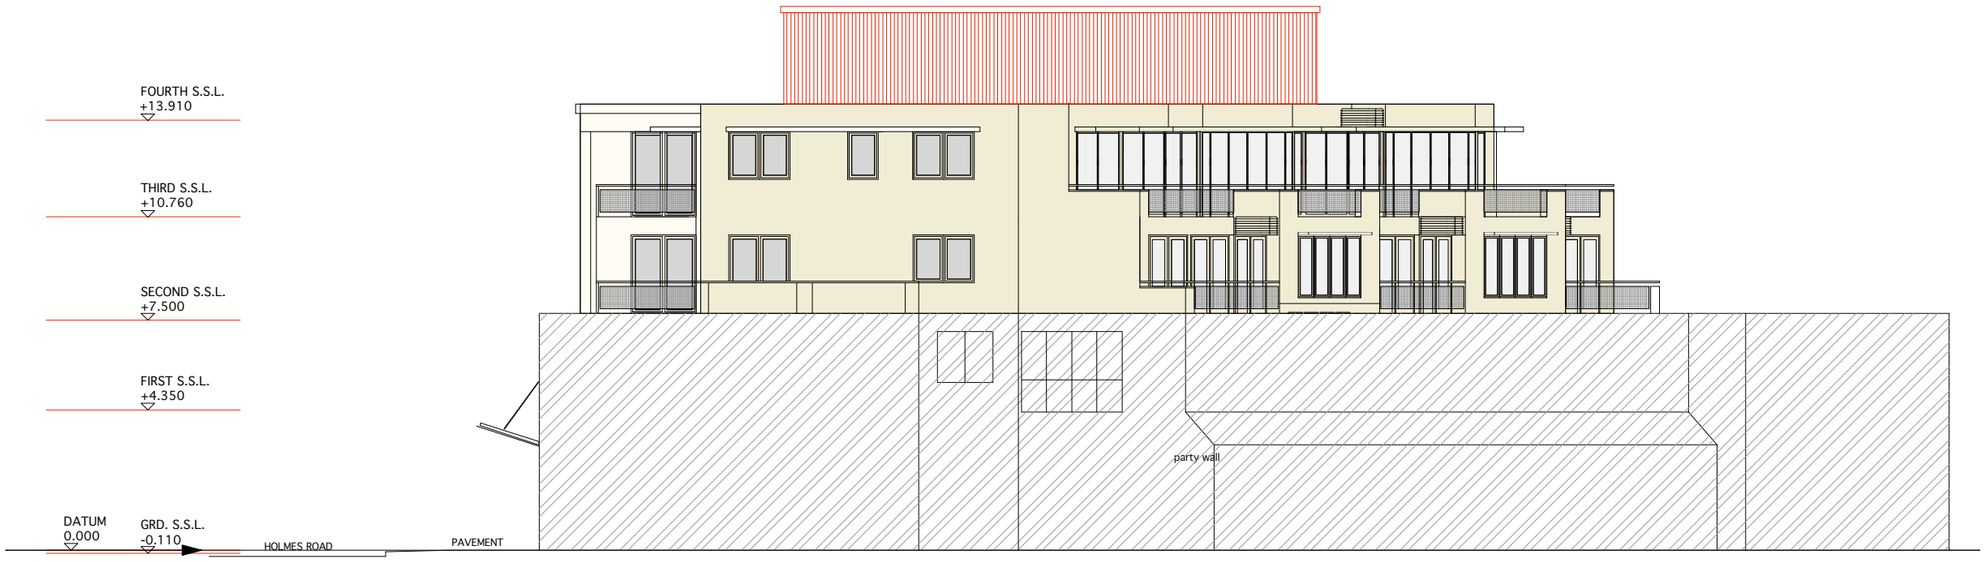

0 1 2 3 4 5 6 7 8 9 10 15 20
Metres

DO **NOT** SCALE FROM THE DRAWING. ALL DIMENSIONS ARE IN MM, ARE INDICATIVE ONLY & MUST BE CONFIRMED ON SITE. COPYRIGHT MRJ RUNDELL & ASSOCIATES LTD

Key

Client
MRJ Rundell Associates

Structural Engineer
-

Services Engineer
-

Quantity Surveyor
-

MRJ RUNDELL + ASSOCIATES LTD
Architecture & Design Services

The Courtyard - Unit 2a
44 Gloucester Avenue
London NW1 8JD
Tel. 020 7483 8360
Fax. 020 7483 8361
www.rundellassociates.com
office@rundellassociates.com

Project
55 Holmes Road

Drawing Title
Demolition
South Elevation

Drawn by	Date
DKB	05/03/08

Scale
1:200 @ A3

Job No.
2802-A

Drawing No.
253

Checked	Revision