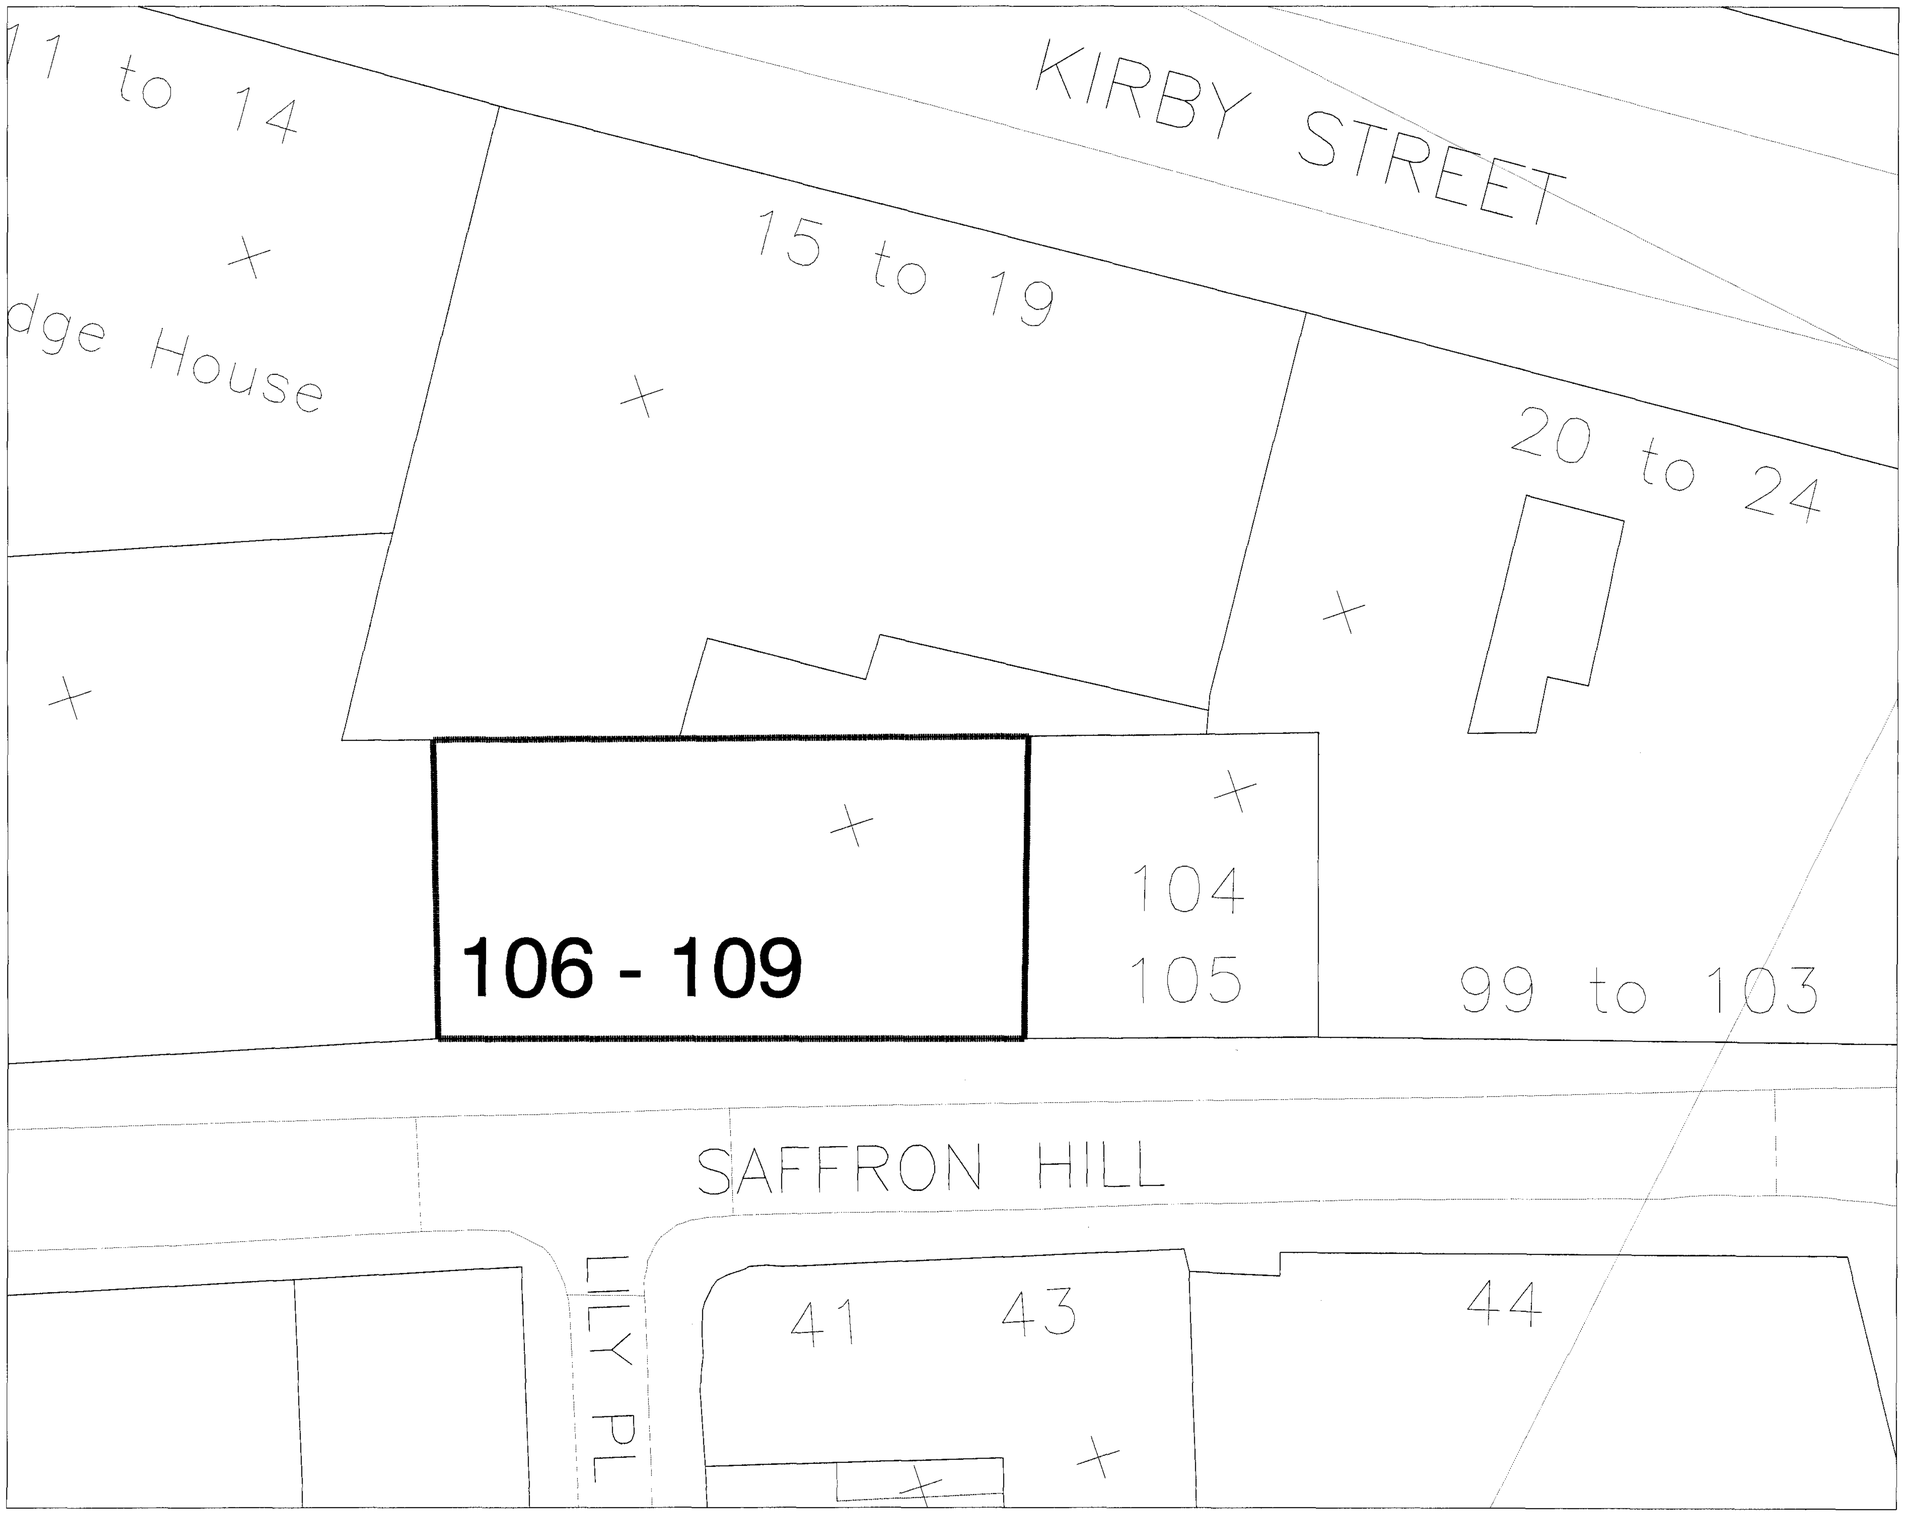

Scales : 1:100 @ A
1:200 @ A3

DVM
ARCHITECTS

4a Murray Street . London . NW1 9RE
Telephone 0207 485 2121 . Facsimile 0207 267 2527
e-mail: studio@dvmarch.com

Client
Goldhawk Estates Ltd

Project
106–109 Saffron Hill
London EC1

Title
Site Plan
as Existing

Scale	Date	Job No.
1:200	25.01.08	1624

Drawing No.	Rev.
1624/01	A

All dimensions are to checked on site.

© This drawing is copyright and remains the property of David & Victoria Mar
at all times and may not be reproduced in part or whole without written conse