LEGEND

SVP	Soil vent pipe
RWP	Rainwater pipe
RWO	Rainwater outlet
	Stairs up
	Proposed work
	Make good brickwork where wall demolished
	Probable joist direction
	Assumed joist direction
	Demolition in plan/section
	Demolition in elevation
IC	Drainage inspection chamber
G	Gas meter
E	Electricity meter
HWC	Hot water cylinder

Register

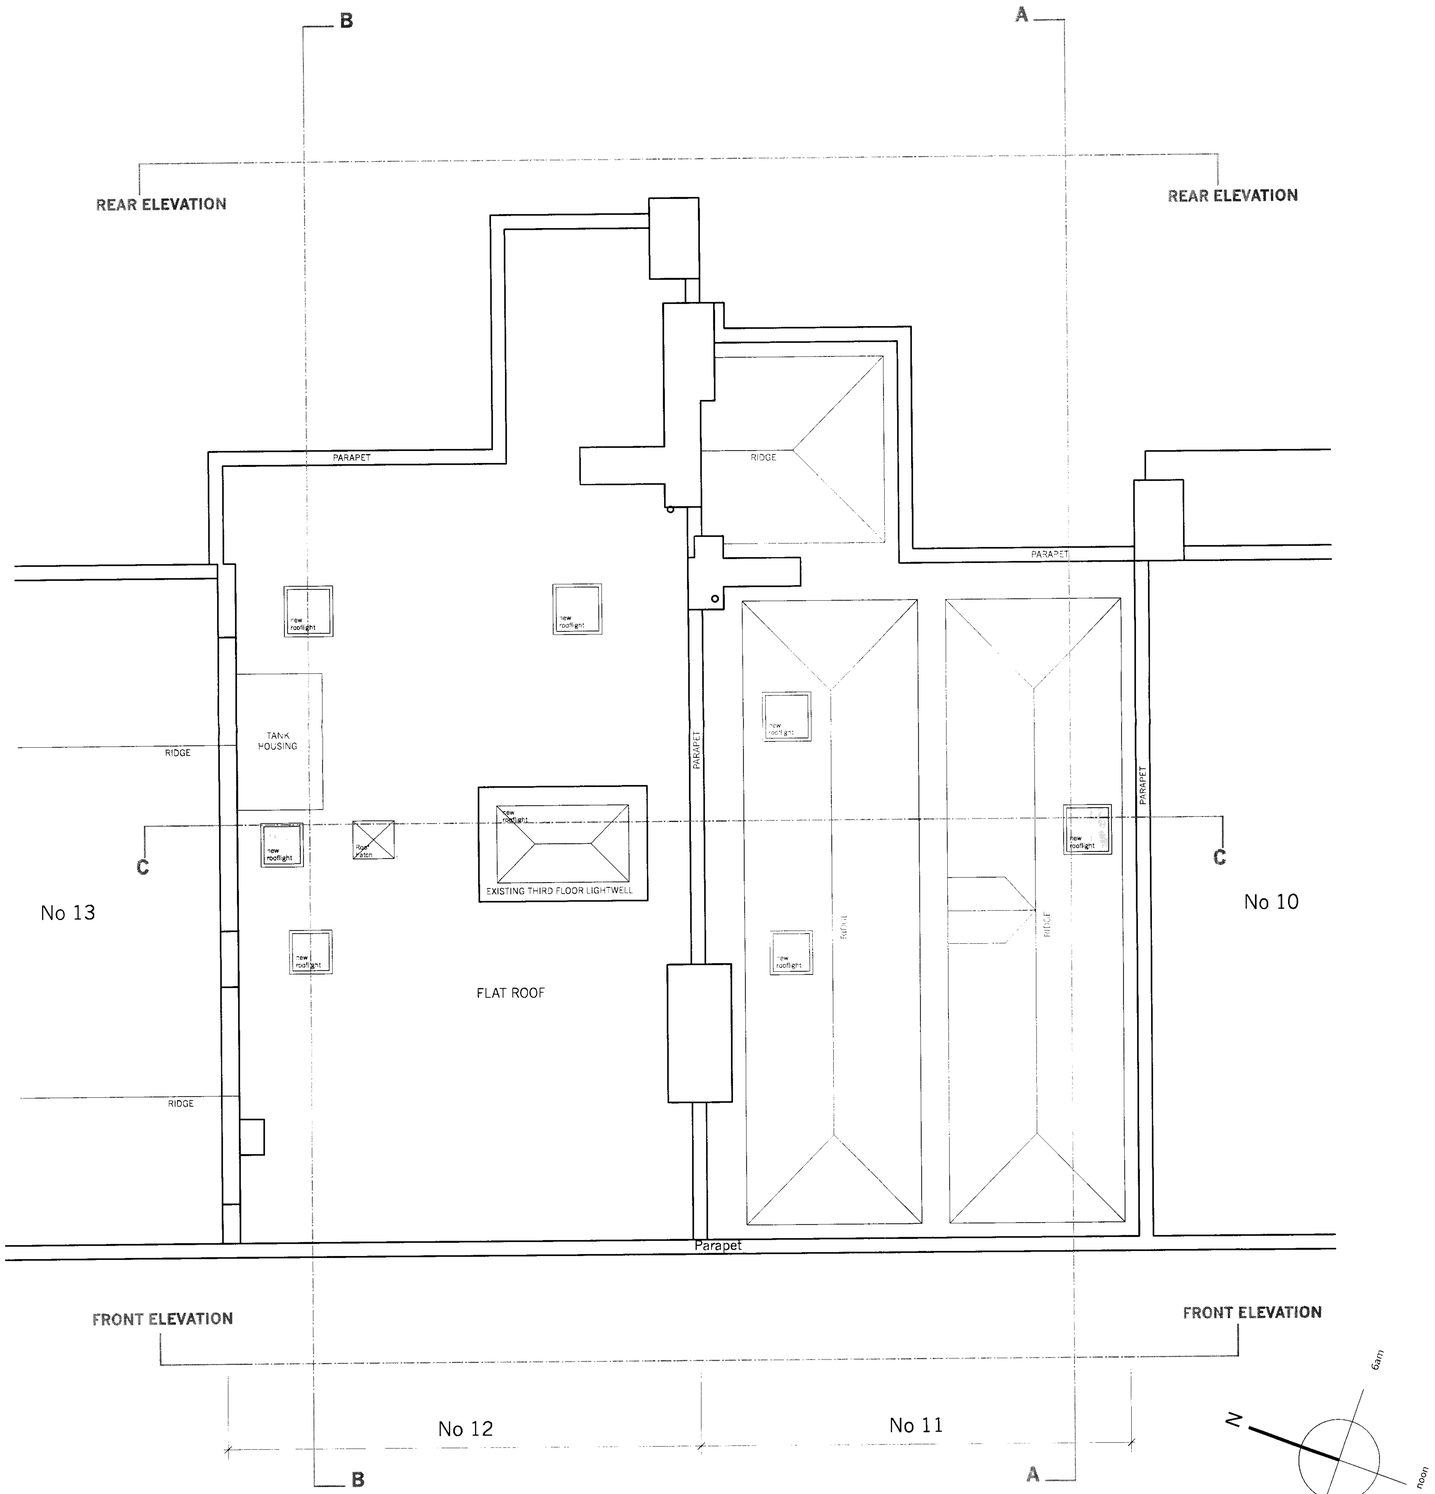

0 5 10 m

MBA, 1 Compton Road,
Wimbledon, London SW19 7QA

Phone +44 (0) 20 8946 4141
Fax +44 (0) 20 8946 2299
Email mba@marcus-beale.co.uk

www.marcus-beale.co.uk

MARCUS BEALE ARCHITECTS

Rev P1: 26 Feb 08, planning application
Revisions

11-12 GREAT JAMES STREET

ROOF PLAN PROPOSED

Scale 1:50 @ A1

Date Nov 2007

423/ 112 P1