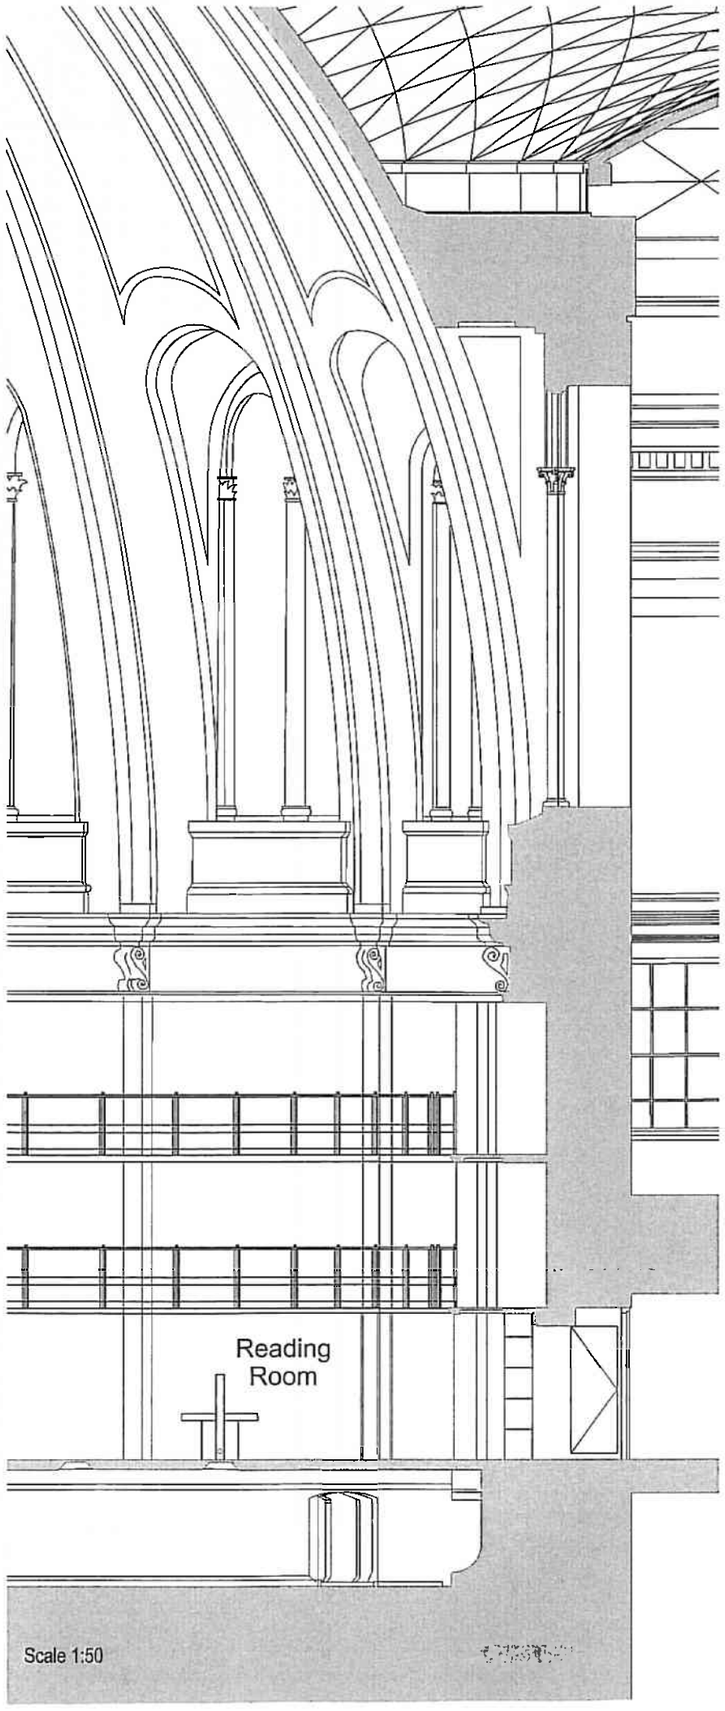

Scale 1:50

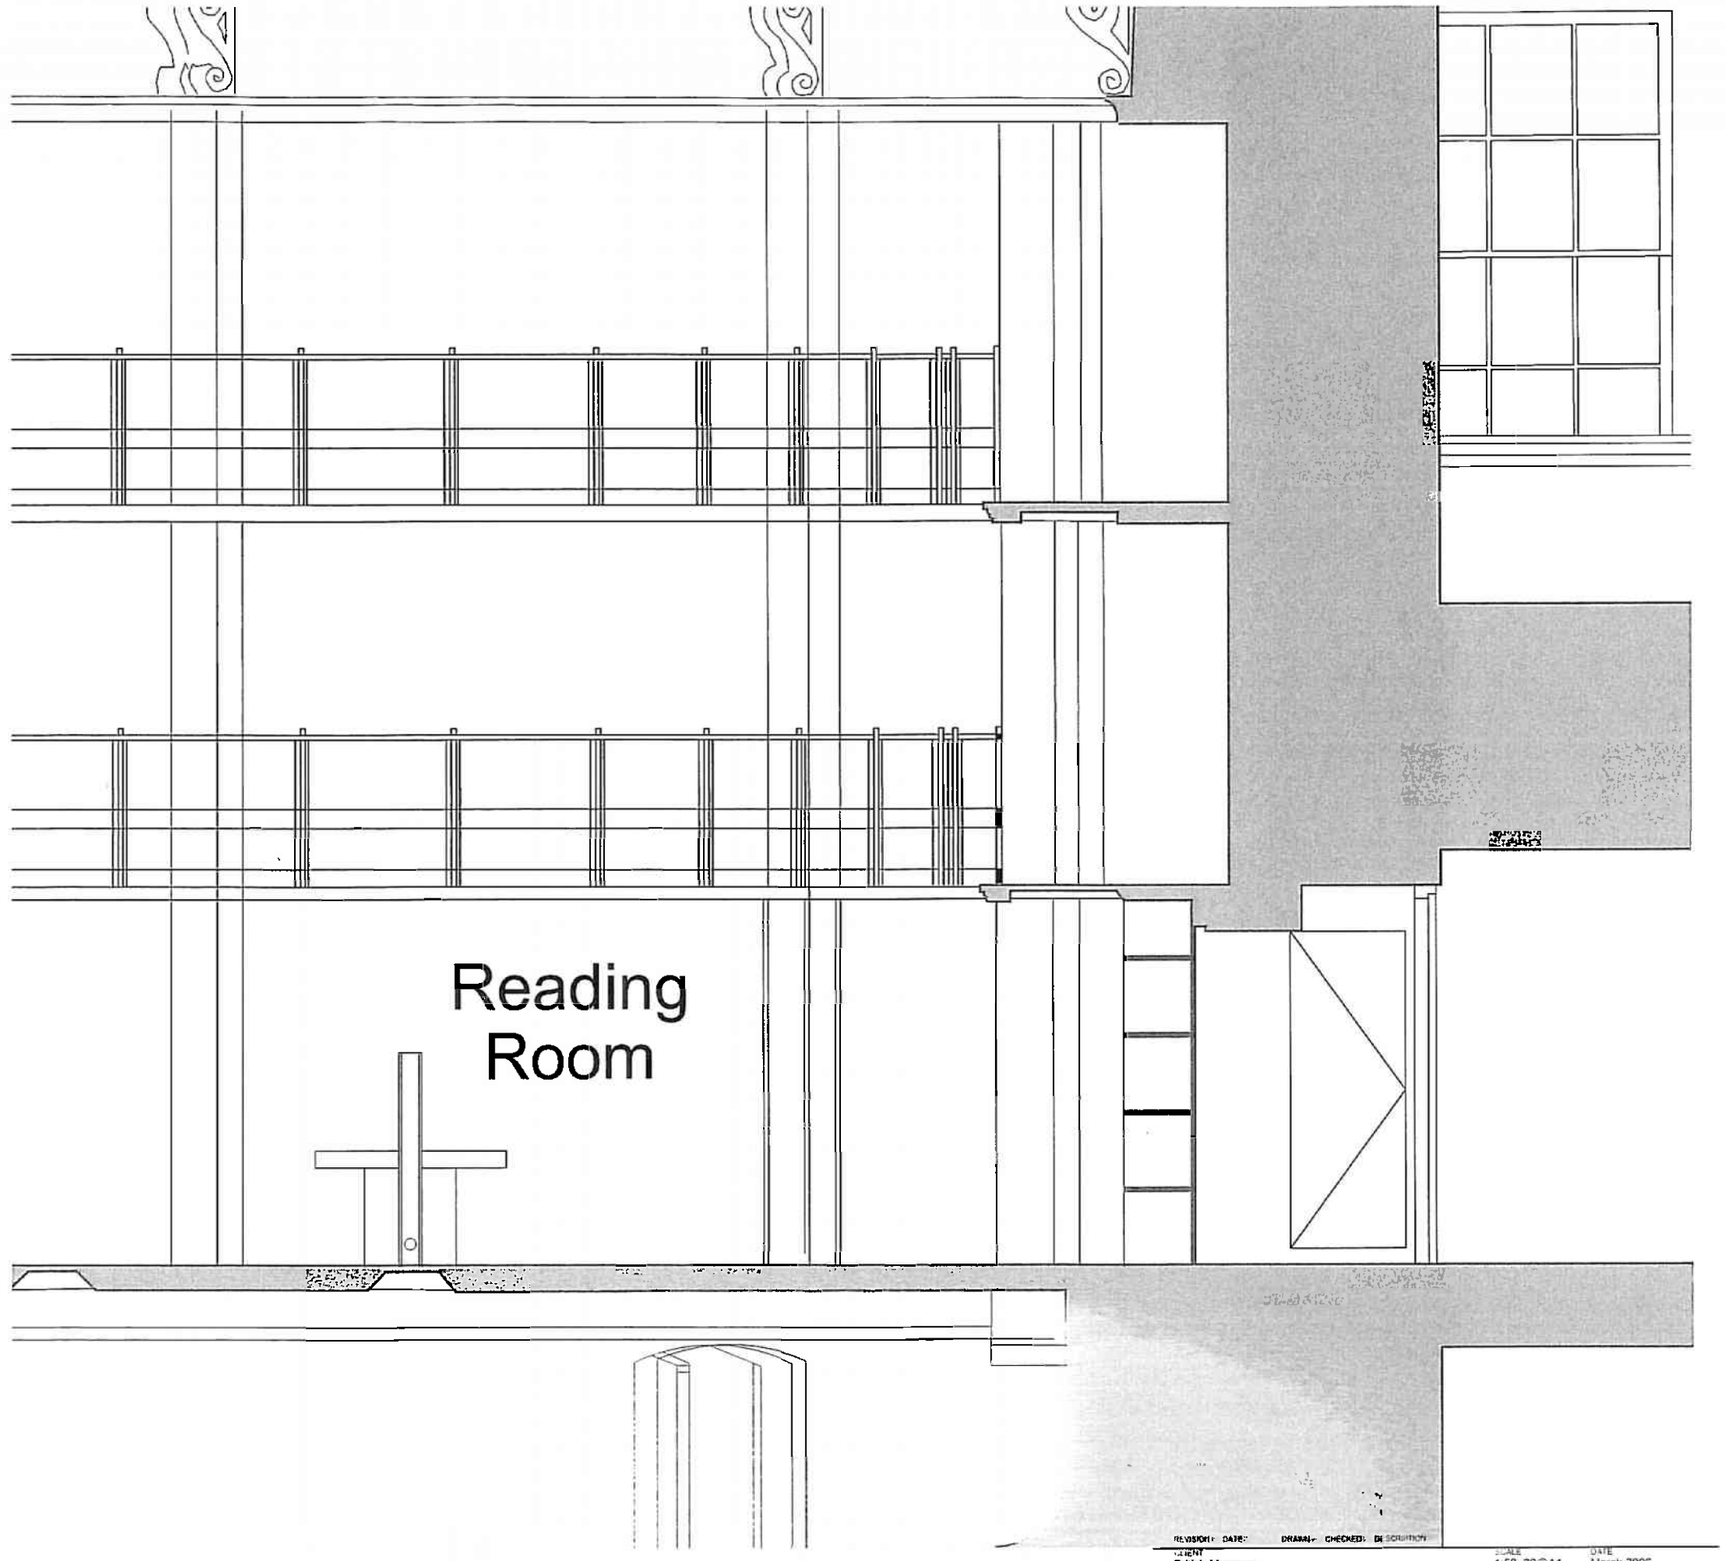

Scale 1:20

REVISION	DATE	DRAWN	CHECKED	DESCRIPTION

CLIENT British Museum	SCALE 1:50, 20@A1	DATE March 2006
PROJECT Reading Room Feasibility Study	DRAWN	CHECKED
DRAWING TITLE Existing Section	JOB NUMBER 230838	DRAWING NO 003

REVISION

© PURCELL MILLER TRITTON LLP ALL RIGHTS RESERVED
REPRODUCTION PROHIBITED WITHOUT PRIOR CONSENT
DO NOT SCALE FROM DRAWING
CHECK DIMENSIONS ON SITE

PURCELL MILLER TRITTON