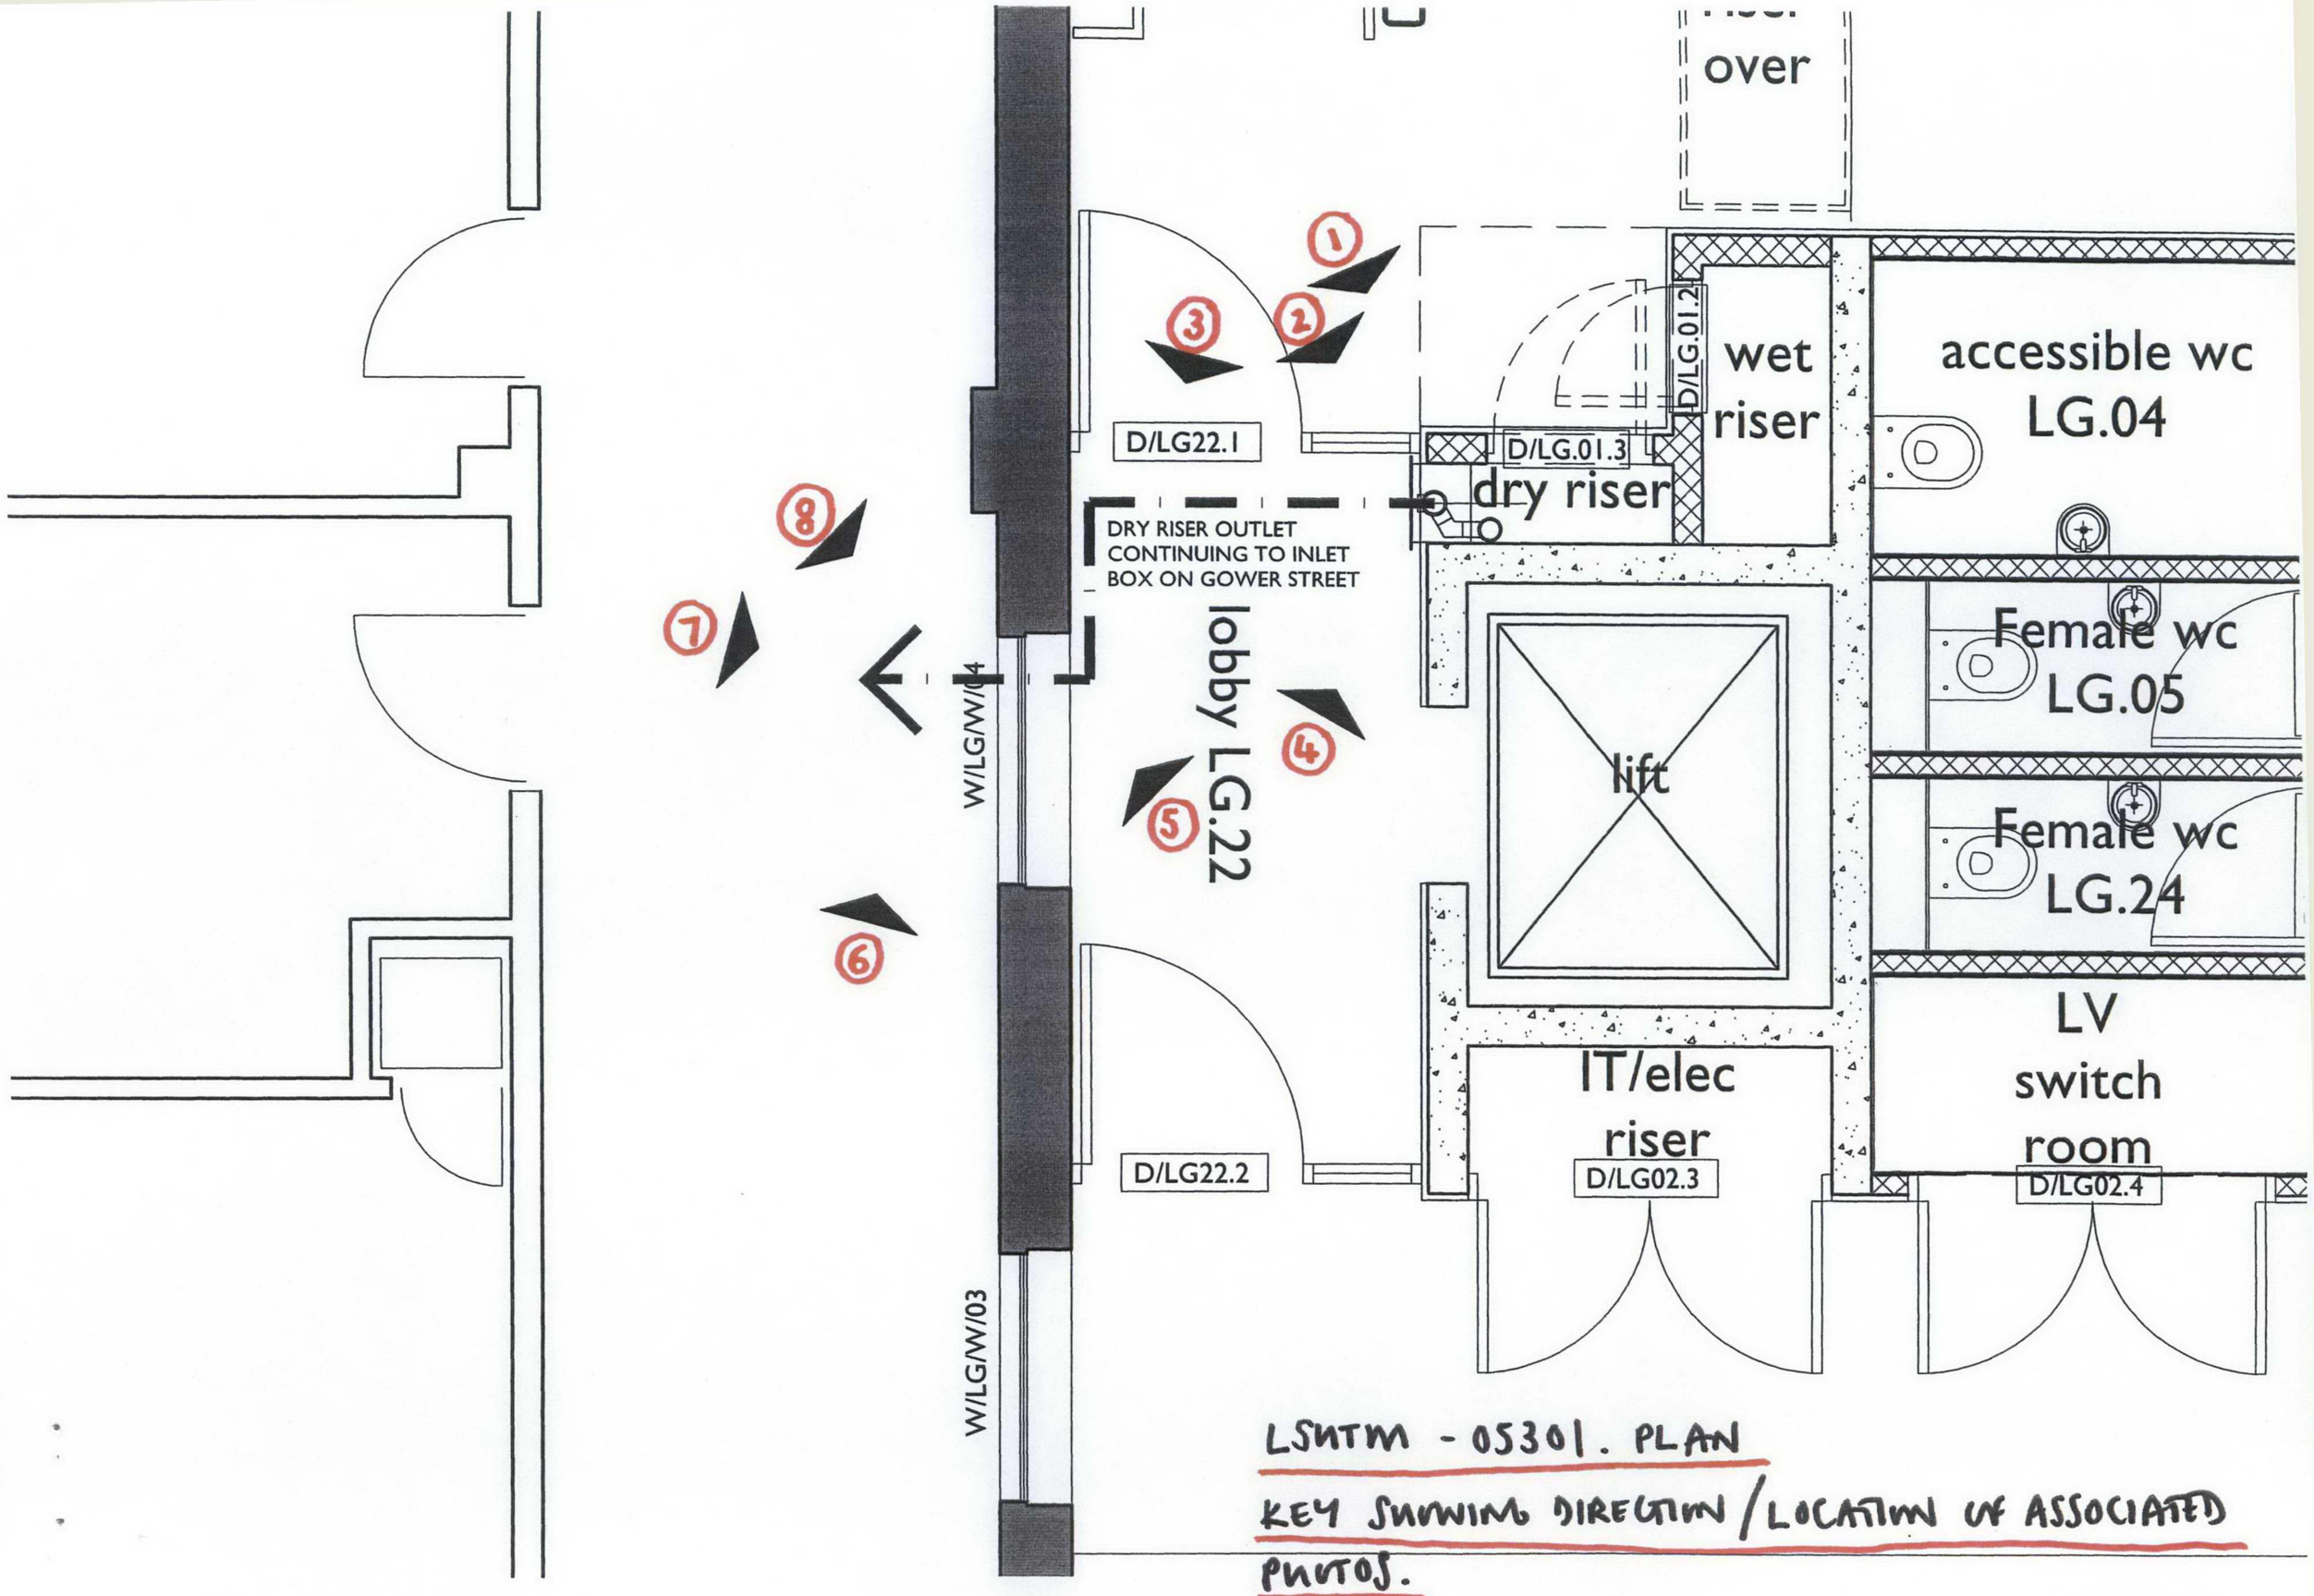

LSHTM - 05301. PLAN

KEY SHOWING DIRECTION / LOCATION OF ASSOCIATED PHOTOS.

NOTES
DO NOT SCALE THIS DRAWING
THIS DRAWING IS COPYRIGHT DEVEREUX ARCHITECTS
ALL DIMENSIONS TO BE CONFIRMED ON SITE
ALL INCONSISTENCY TO BE REPORTED TO ARCHITECT IMMEDIATELY

THIS DRAWING IS BASED ON INFORMATION SUPPLIED FROM SURVEY & ARCHIVE DRAWINGS.

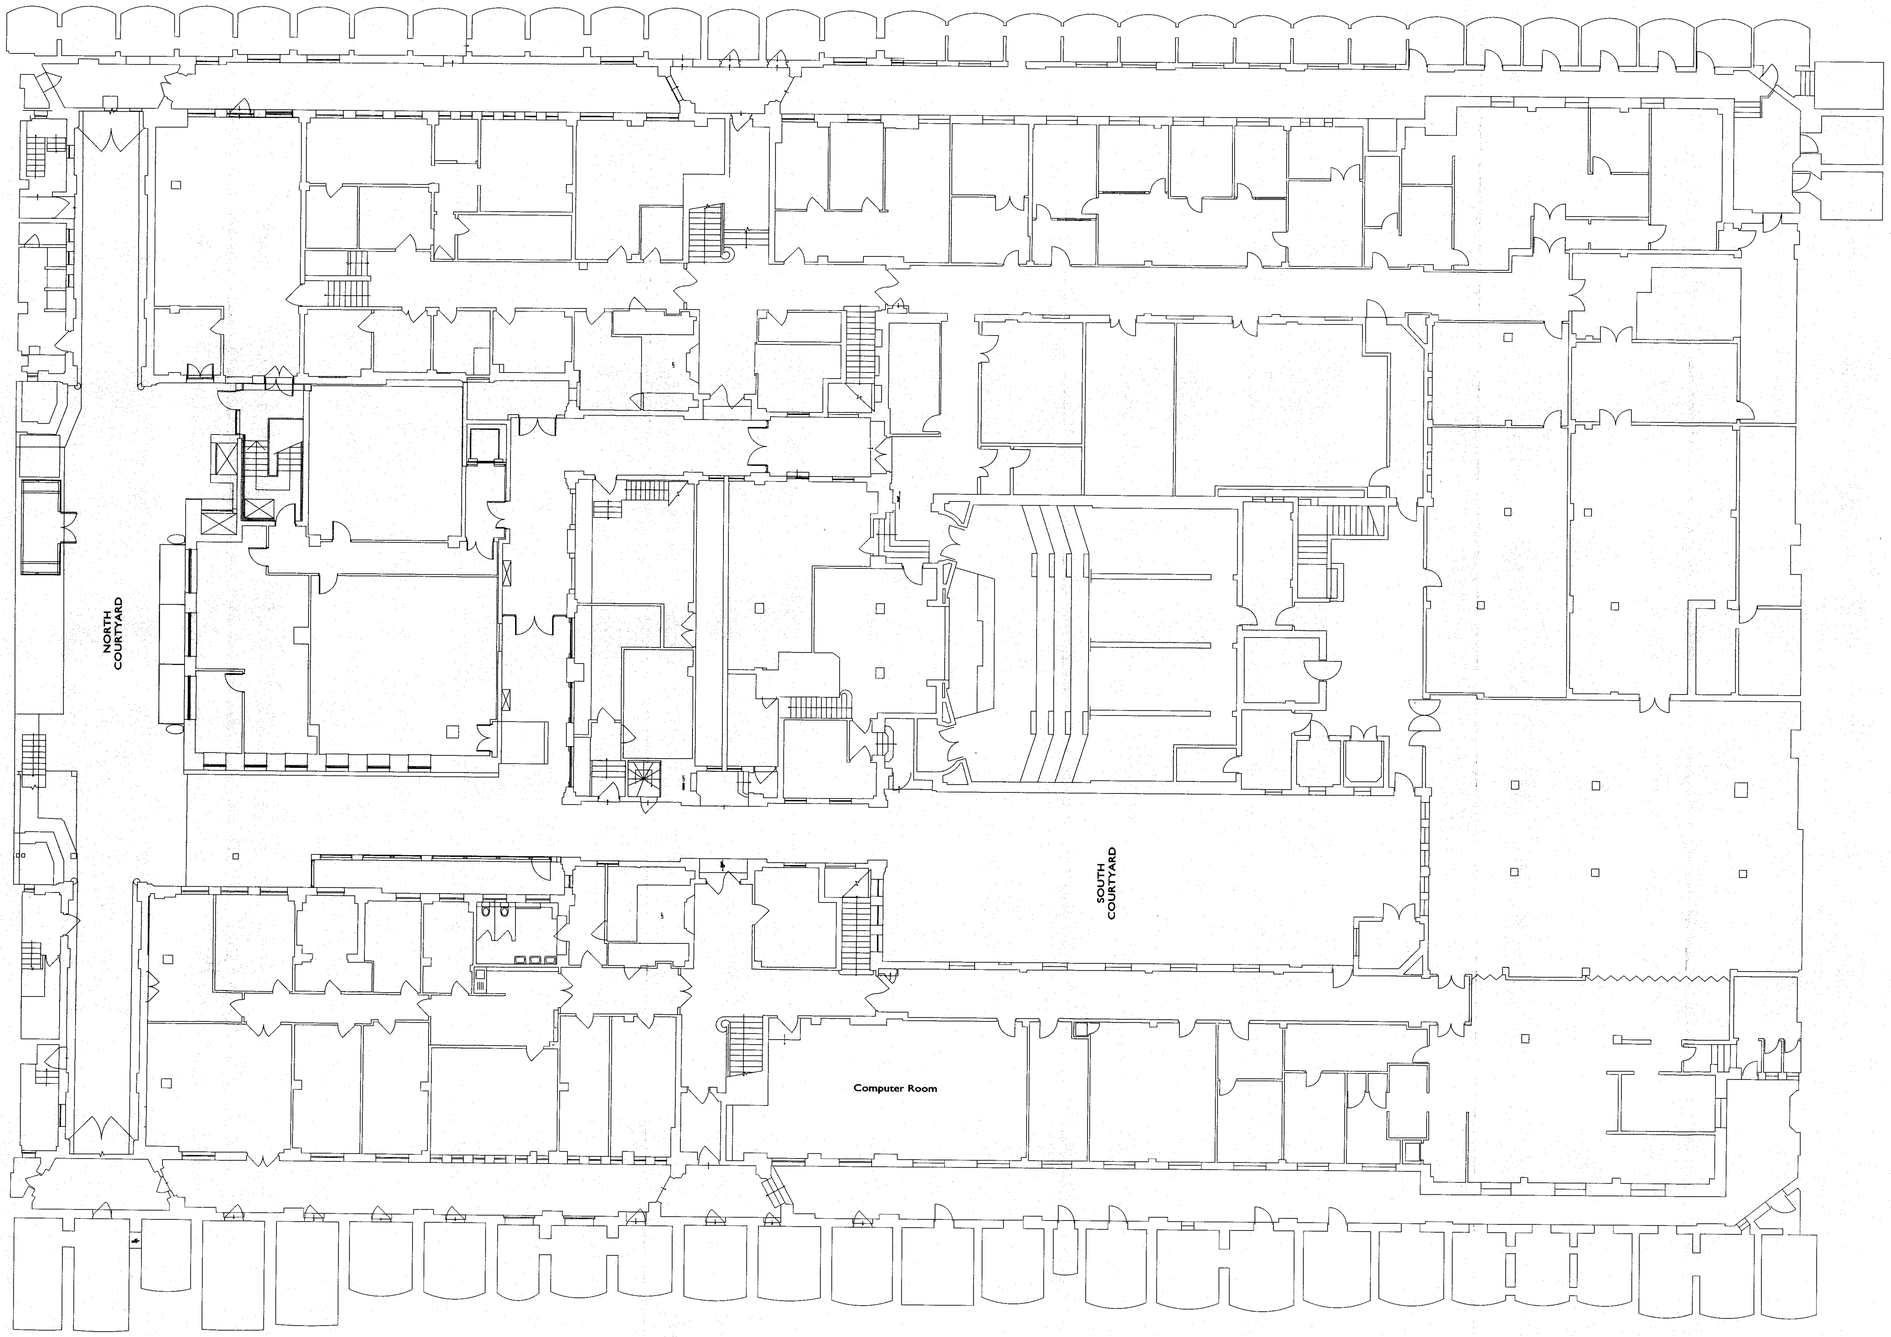

LOWER GROUND FLOOR PLAN

Rev.	By / Date	Amendments	Chk / Date
A	MG/DU 1.06	PLANNING APPLICATION	

0 1M 2M 3M 4M 5M

DEVEREUX ARCHITECTS
200 UPPER RICHMOND ROAD LONDON SW15 2SH
TEL : +44(0)20 8780 1800 FAX : +44(0)20 8780 2646
E-MAIL : design@devereux.co.uk www.devereux.co.uk

CLIENT
THE LONDON SCHOOL OF HYGIENE AND TROPICAL MEDICINE
LONDON WC1E 7HT

PROJECT
SOUTH COURTYARD DEVELOPMENT

TITLE
EXISTING LOWER GROUND FLOOR PLAN

SCALE @ A0	STATUS
1:100	PLANNING

	NAME	SIGNATURE	DATE
LEVEL 1 DRAWN	M Goodwin	MG	Sept. 2005
LEVEL 2 CHECKED	M Heath	MH	Feb. 2006
LEVEL 3 AUTHORISED	D Umrigar	DU	Feb. 2006

DRAWING NUMBER			REVISION
05301	D	0020	A

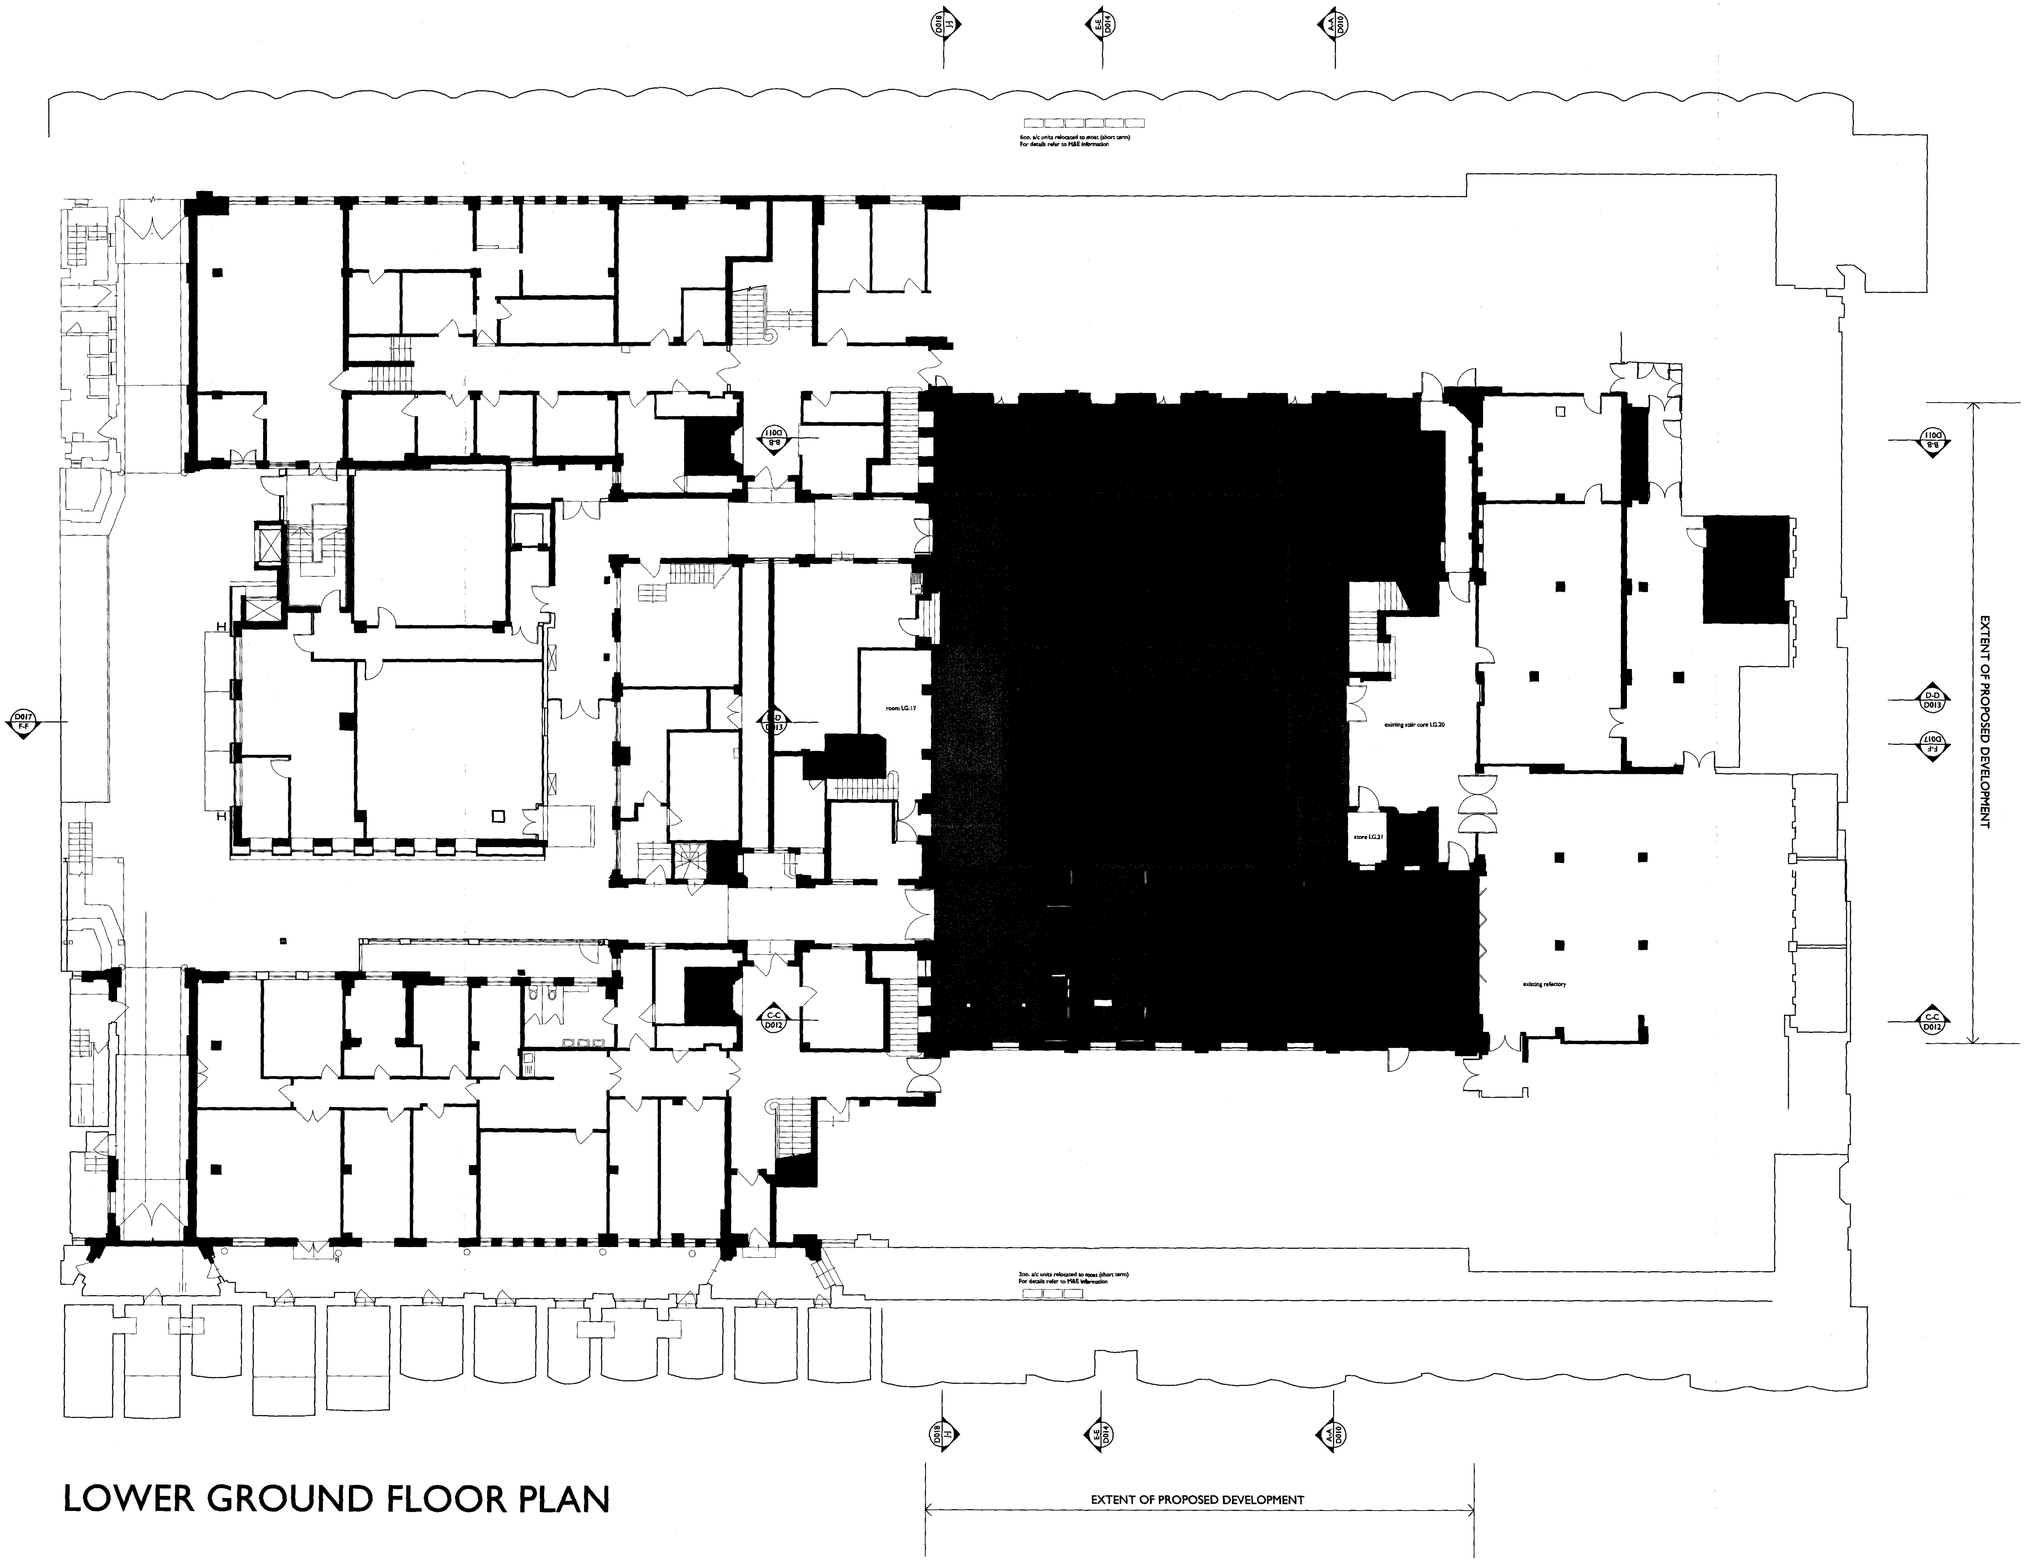

LOWER GROUND FLOOR PLAN

DO NOT SCALE THIS DRAWING
THIS DRAWING IS COPYRIGHT DEVEREUX ARCHITECTS
ALL DIMENSIONS TO BE CONFIRMED ON SITE
ALL INCONSISTENCY TO BE REPORTED TO ARCHITECT IMMEDIATELY

LEGEND

- TEACHING AREAS
- BREAKOUT SPACE
- CAFE
- STORES, WC's
- CIRCULATION
- SERVICE RISERS
- STRUCTURE
- NEW WALLS
- EXISTING WALLS

Rev	By / Date	Amendment	Chk / Date
A	CRJAN 06	PLANNING APPLICATION	
P4	MG/11.12.05	UPDATED FOR STAGE C BRIEF.	
P3	MG/11.11.05	LAYOUT AMENDED TO SUIT COLLAPSE OVER.	MG/11.11.05
P2	PD/19.10.05	SURVEY INCORPORATED	RG/18.10.05

0 1M 2M 3M 4M 5M

DEVEREUX
ARCHITECTS
200 UPPER RICHMOND ROAD LONDON SW15 2SH
TEL : +44(0)20 8780 1800 FAX : +44(0)20 8780 2646
E-MAIL : design@devereux.co.uk www.devereux.co.uk

CLIENT
THE LONDON SCHOOL OF HYGIENE AND TROPICAL MEDICINE
LONDON WC1E 7HT

PROJECT
SOUTH COURTYARD DEVELOPMENT

TITLE
PROPOSED OVERALL LOWER GROUND FLOOR PLAN

RECEIVED
19 FEB 2008

SCALE @ A0	STATUS
1:100	PLANNING

	NAME	SIGNATURE	DATE
LEVEL 1 DRAWN	M Goodwin	MG	Sept. 2005
LEVEL 3 CHECKED	M Heath	MH	Feb. 2006
LEVEL 3 AUTHORISED	D Umrigar	DU	Feb. 2006

DRAWING NUMBER			REVISION
05301	D	001	A

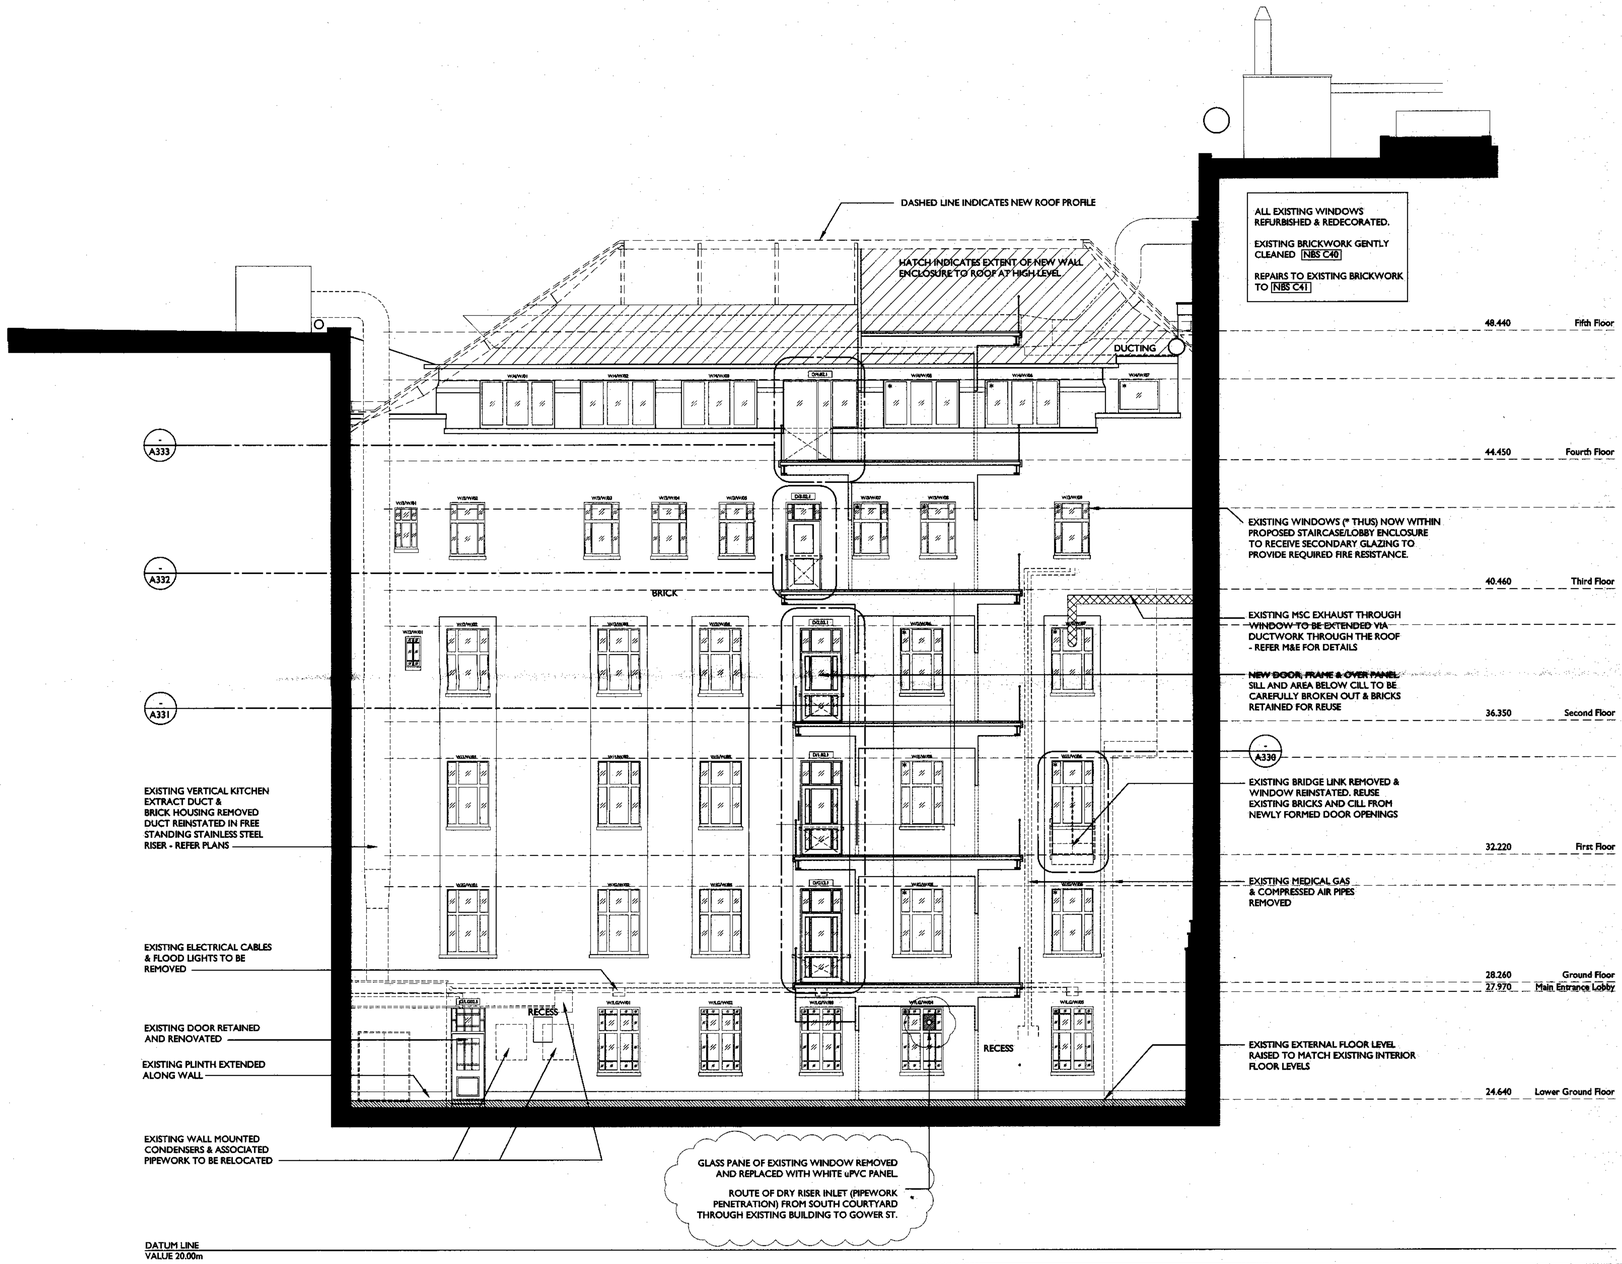

PROPOSED WEST ELEVATION

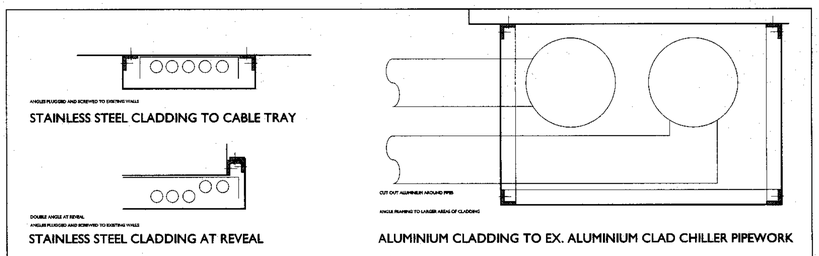

TYPICAL SERVICE CLADDING DETAILS NTS

NOTES
DO NOT SCALE THIS DRAWING
THIS DRAWING IS COPYRIGHT DEVEREUX ARCHITECTS
ALL DIMENSIONS TO BE CONFIRMED ON SITE
ALL INCONSISTENCY TO BE REPORTED TO ARCHITECT IMMEDIATELY

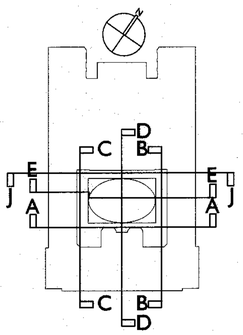

KEY
EXTENT OF STAINLESS STEEL CLADDING TO EXISTING/NEW SERVICES
PIPES TO BE PAINTED BLACK

ALL RETAINED/NEW SERVICES TO BE CLAD/PAINTED TO BE SURVEYED ON SITE
EXACT PROFILE OF SERVICES TO BE CHECKED ON SITE

PROPOSED STAINLESS STEEL ELLIPTICAL RISERS OMITTED FOR CLARITY

Rev	By / Date	Amendment	Chk / Date
B	JW/FEB 08	DRY RISER INLET ROUTE	MG/FEB 08
A	MG/Nov 06	CONSTRUCTION ISSUE	MG/Nov 06

0 1M 2M 3M 4M 5M

DEVEREUX ARCHITECTS
200 UPPER RICHMOND ROAD LONDON SW15 2SH
TEL : +44(0)20 8780 1800 FAX : +44(0)20 8780 2646
E-MAIL : design@devereux.co.uk www.devereux.co.uk

CLIENT
THE LONDON SCHOOL OF HYGIENE AND TROPICAL MEDICINE
LONDON WC1E 7HT

PROJECT
SOUTH COURTYARD DEVELOPMENT

TITLE
PROPOSED WEST ELEVATION

RECEIVED 19 FEB 2008

SCALE @ A1		STATUS	
1:100		CONSTRUCTION	
	NAME	SIGNATURE	DATE
LEVEL 1 DRAWN	C Richards		
LEVEL 2 CHECKED	M Goodwin	MG	7/8/2006
LEVEL 3 AUTHORISED	D Umrigar		

DRAWING NUMBER			REVISION
05301	L	242	B

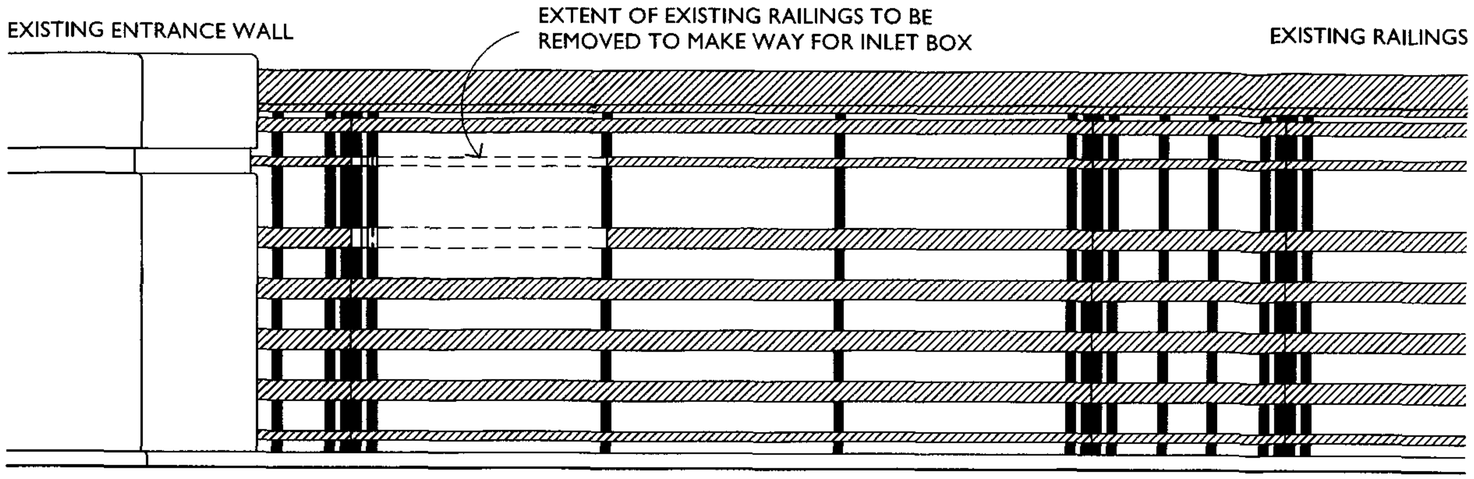

EXISTING FRONT ELEVATION

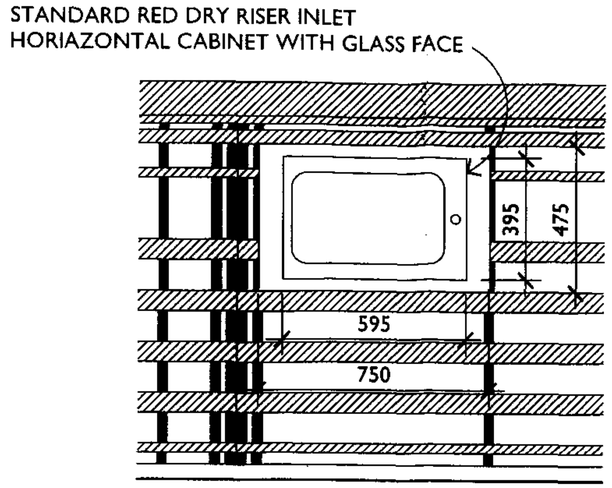

PROPOSED FRONT ELEVATION

NOTES
DO NOT SCALE THIS DRAWING
THIS DRAWING IS COPYRIGHT ©
DEVEREUX ARCHITECTS
ALL DIMENSIONS TO BE CONFIRMED ON SITE
ALL INCONSISTENCY TO BE REPORTED TO ARCHITECT IMMEDIATELY

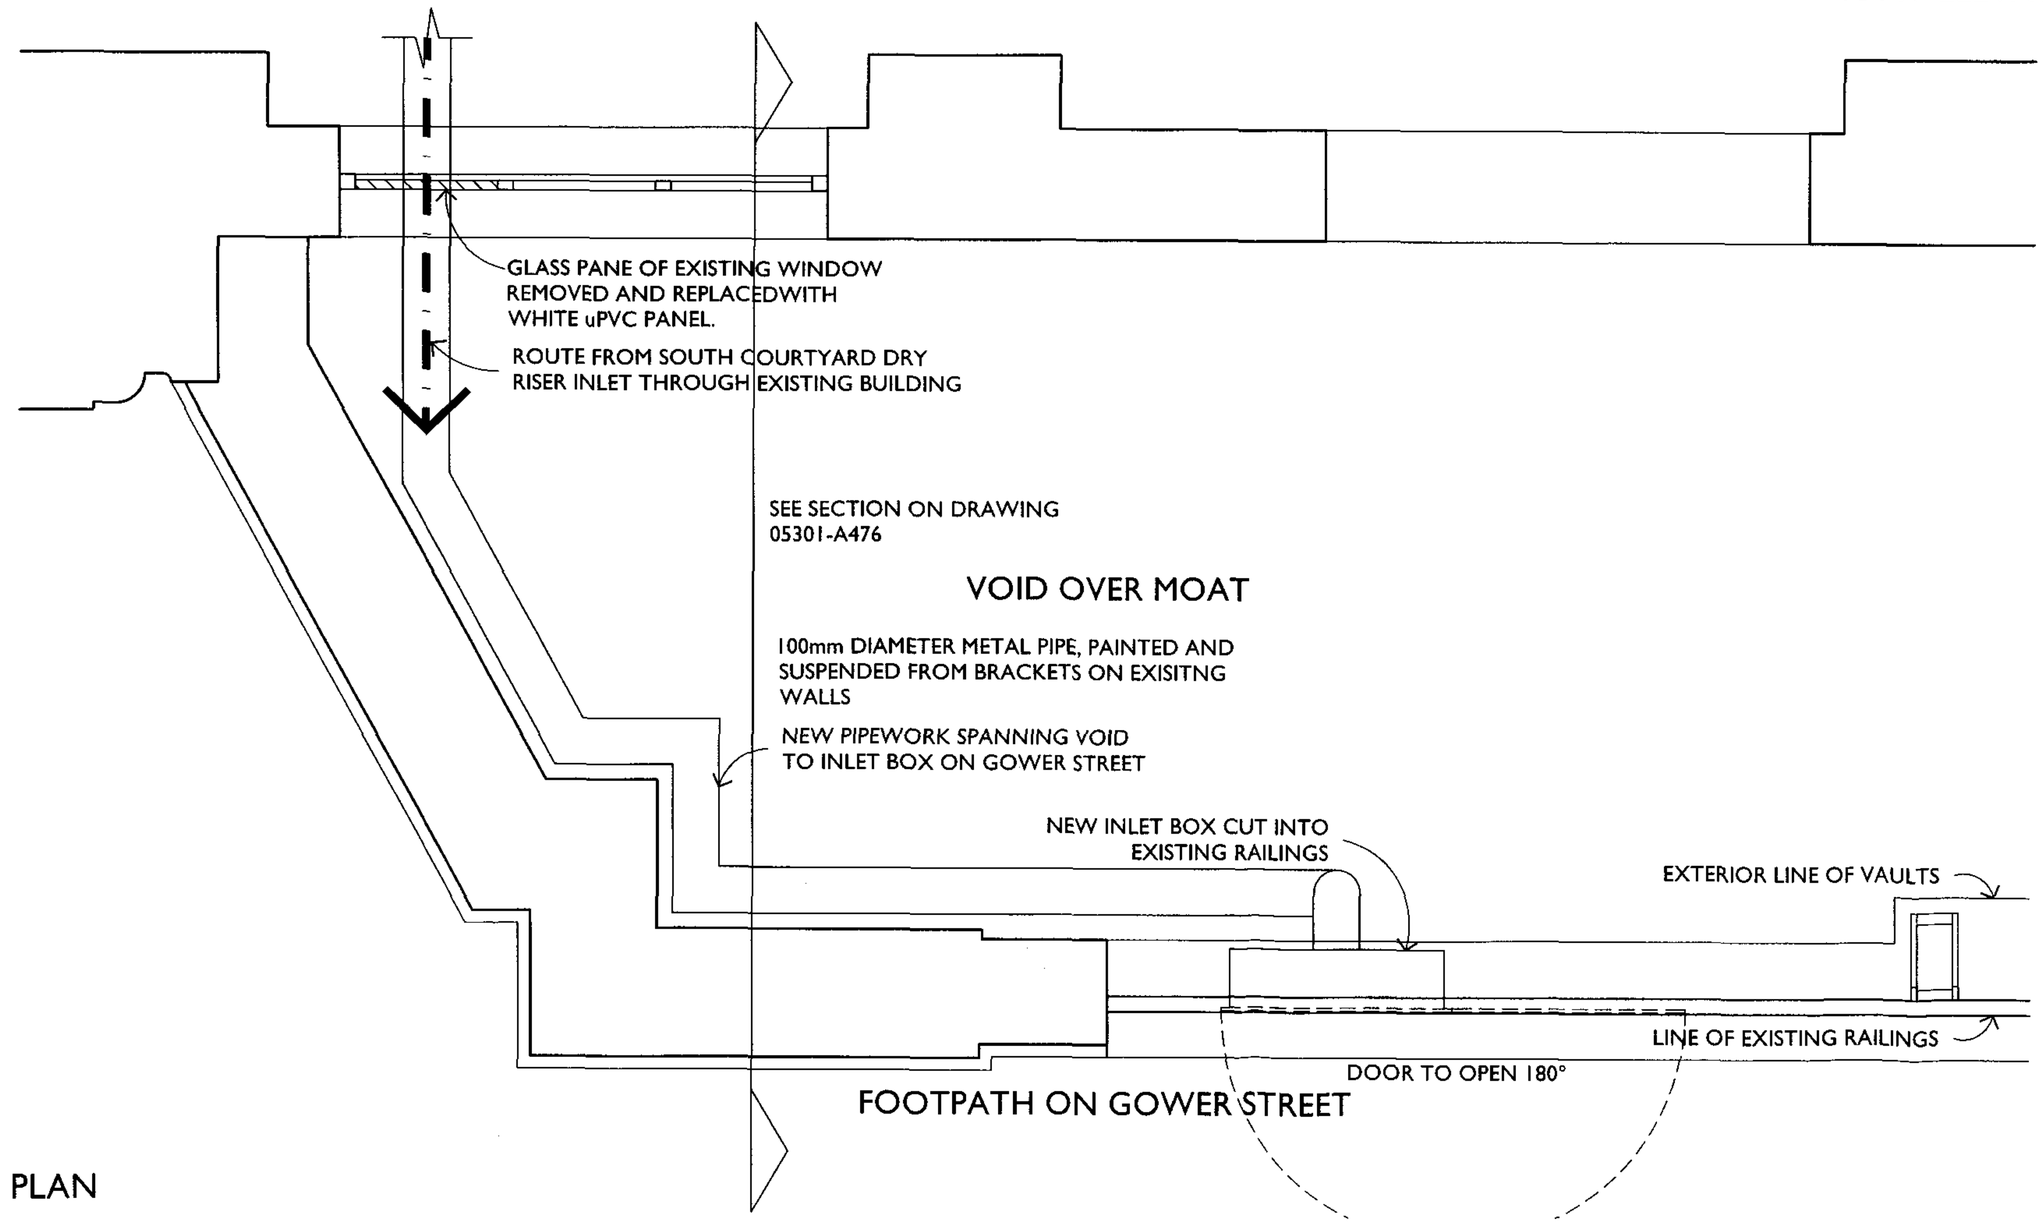

PLAN

Rev	By / Date	Amendment	Chk / Date
A	JW/NOV 07	DRY RISER ROUTE/ POSITION AMENDED	HG/2 NOV 07

DEVEREUX ARCHITECTS
200 UPPER RICHMOND ROAD LONDON SW15 2SH
TEL : +44(0)20 8780 1800 FAX : +44(0)20 8780 2646
E-MAIL : design@devereux.co.uk www.devereux.co.uk

CLIENT
THE LONDON SCHOOL OF HYGIENE & TROPICAL MEDICINE
LONDON WC1E 7HT

PROJECT
SOUTH COURTYARD DEVELOPMENT

TITLE
DRY RISER OUTLET DETAILS PLAN AND ELEVATION

SCALE @ A3	STATUS
1:20	PLANNING

	NAME	SIGNATURE	DATE
LEVEL 1 DRAWN	J.WILLINGHAM	JW	SEPT 07
LEVEL 2 CHECKED	M. GOODWIN	MG	SEPT 07
LEVEL 3 AUTHORISED	D. UMRIGAR	DU	SEPT 07

DRAWING NUMBER			REVISION
05301	A	475	A

FILENAME:

ELEVATION DETAIL OF WINDOW

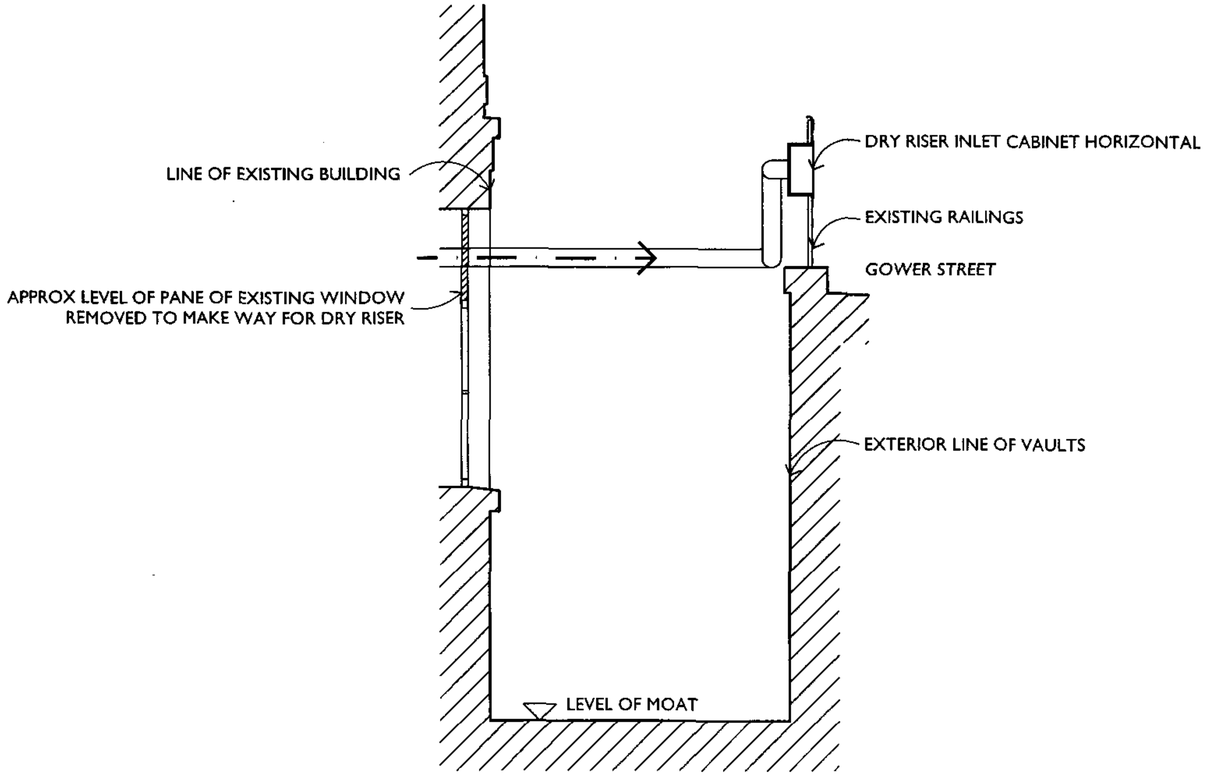

SECTION

NOTES
DO NOT SCALE THIS DRAWING
THIS DRAWING IS COPYRIGHT ©
DEVEREUX ARCHITECTS
ALL DIMENSIONS TO BE CONFIRMED ON SITE
ALL INCONSISTENCY TO BE REPORTED TO ARCHITECT IMMEDIATELY

Rev	By / Date	Amendment	Chk / Date

DEVEREUX ARCHITECTS
200 UPPER RICHMOND ROAD LONDON SW15 2SH
TEL : +44(0)20 8780 1800 FAX : +44(0)20 8780 2646
E-MAIL : design@devereux.co.uk www.devereux.co.uk

CLIENT
THE LONDON SCHOOL OF HYGIENE & TROPICAL MEDICINE
LONDON WC1E 7HT

PROJECT
SOUTH COURTYARD DEVELOPMENT

TITLE
DRY RISER OUTLET DETAILS SECTION AND ELEVATION

SCALE @ A3	STATUS
1:50	PLANNING

	NAME	SIGNATURE	DATE
LEVEL 1 DRAWN	J.WILLINGHAM	JW	OCT 07
LEVEL 2 CHECKED	M. GOODWIN	MG	NOV 07
LEVEL 3 AUTHORISED	D. UMRIGAR		

DRAWING NUMBER			REVISION
05301	A	476	

FILENAME: