Elevation from Pond Square

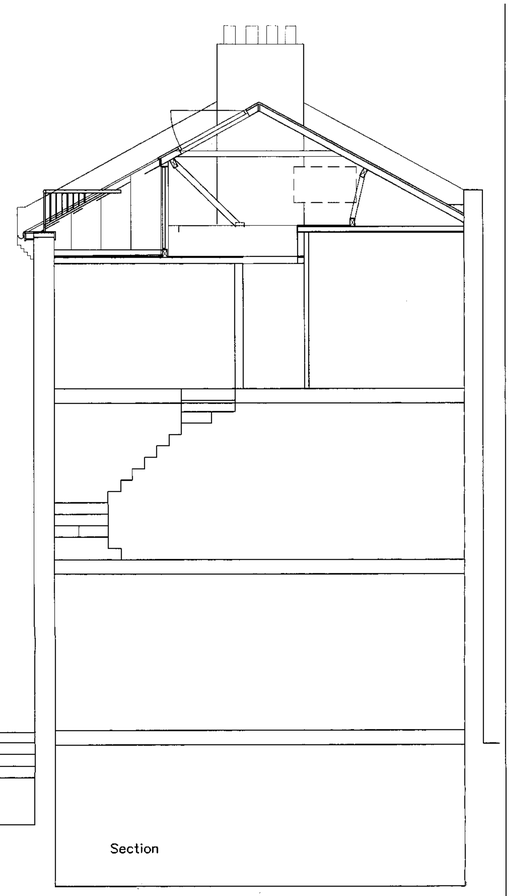

Section

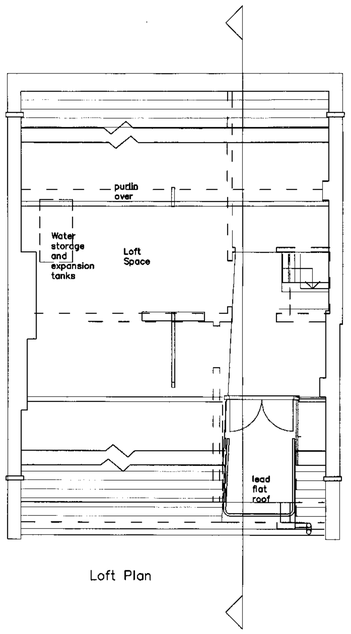

Loft Plan

As Existing

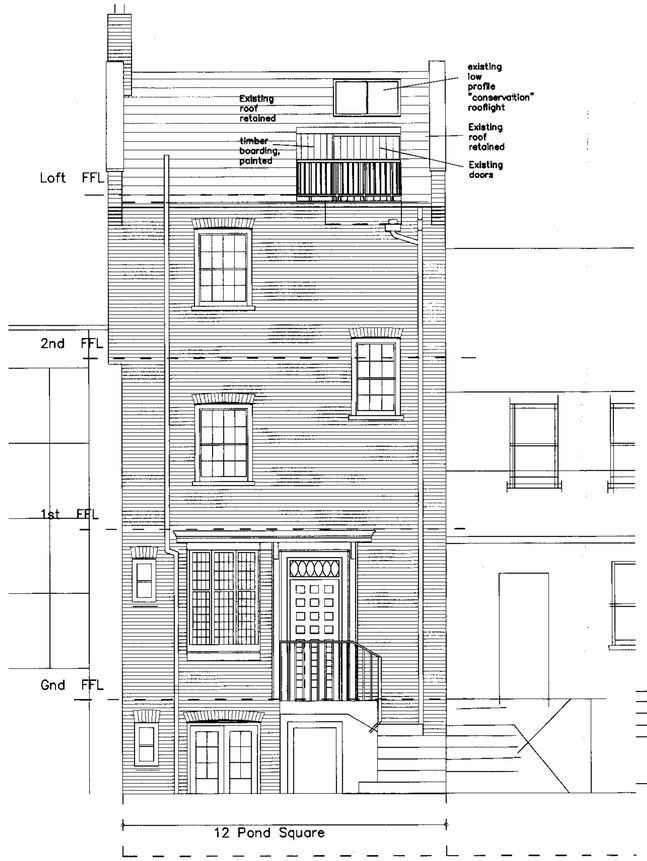

Elevation from Pond Square

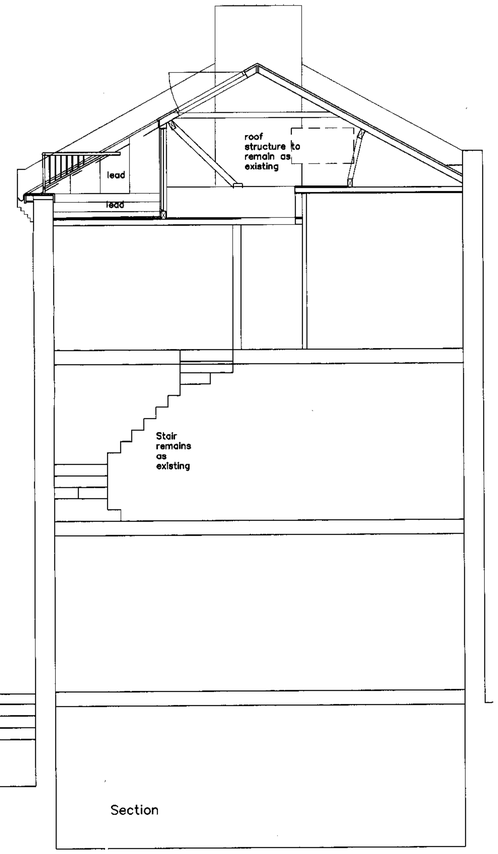

Section

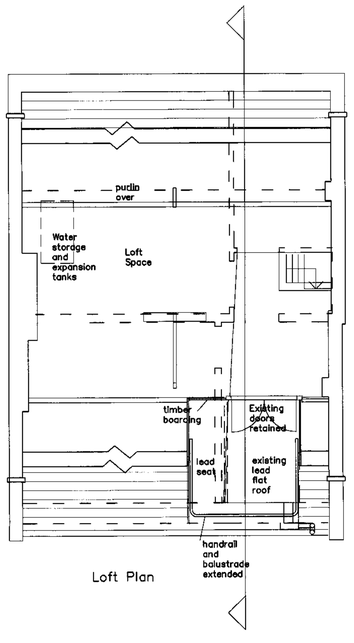

Loft Plan

Proposed

© John Browning

Notes:
1 Do not scale, work only to figured dimensions
2 Read this drawing in conjunction with other drawings schedules and specifications
3 Refer any discrepencies to the architect prior to starting that part of the work

Revisions:

project: 12 Pond Square, Highgate, London, N6	Date: Aug 07	Scale: 1:50
drawing: Proposed alterations to existing roof balcony	Drawing Number: 331/01	Revision:

John Browning, Architect, 11 Pond Square, Highgate, London, N6 6BA, tel 020 8340 8081, fax 020 8340 8805