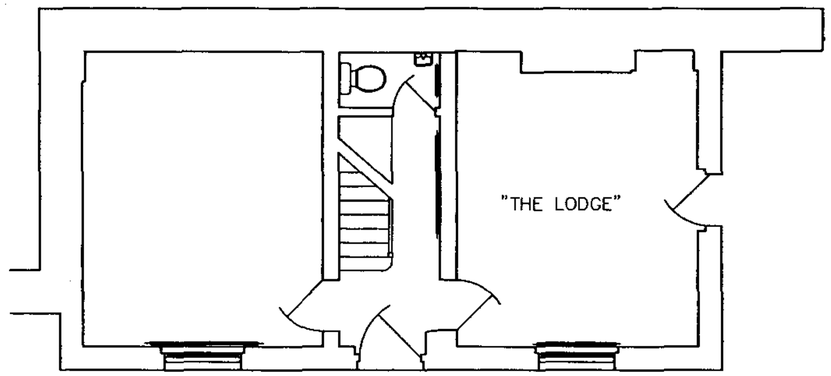

GROUND FLOOR EXISTING

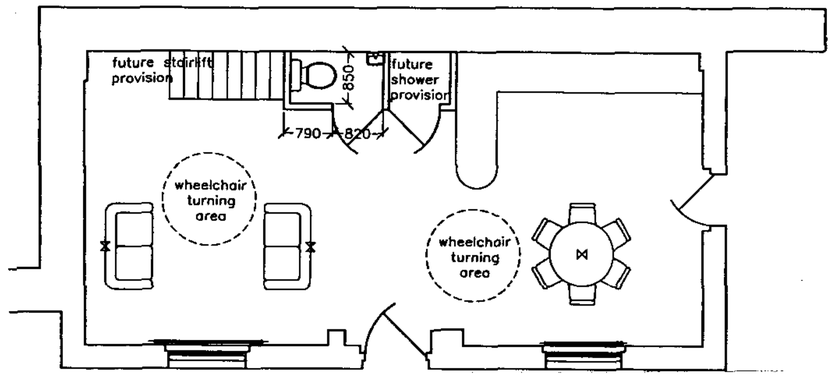

GROUND FLOOR PROPOSED 47sq/m gia

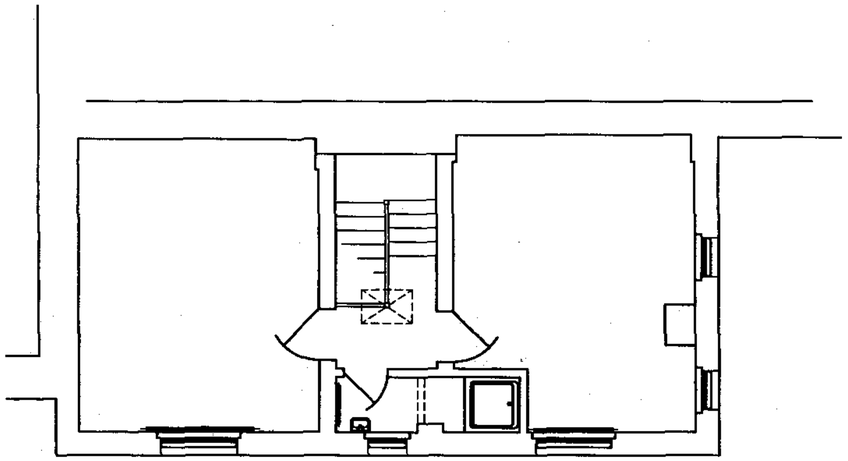

FIRST FLOOR EXISTING

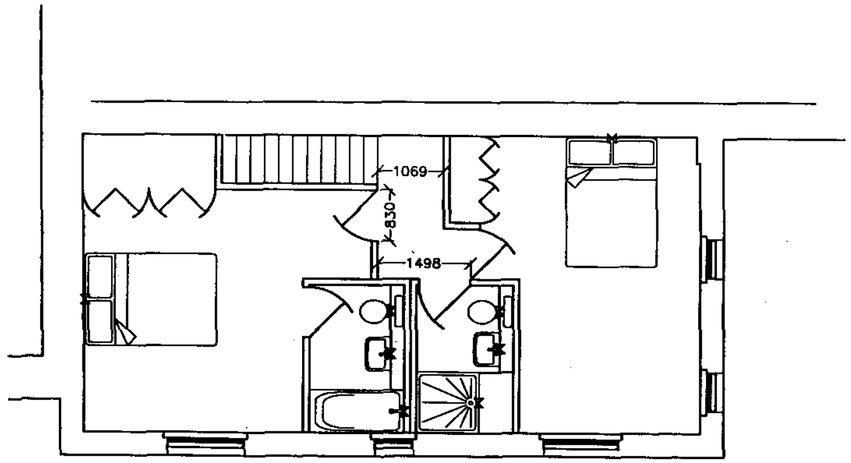

FIRST FLOOR PROPOSED 47sq/m gia

RECEIVED
21 FEB 2008

Foundation
architecture
ltd.

Selous House, 5-12 Mandela Street, London NW1 0DU t: 0207 383 5511 f: 0207 383 5522 e: info@foundation-architecture.com

project
THE LODGE - MANDELA STREET

title
FLOOR PLANS

scale	date	drawn	checked	job no.	dwg no.	rev.
1:100 @ A1	JAN 2008	FAL		F266	WP001	-

Do not scale from this drawing. All dimensions to be verified on site.

SHT_A3L

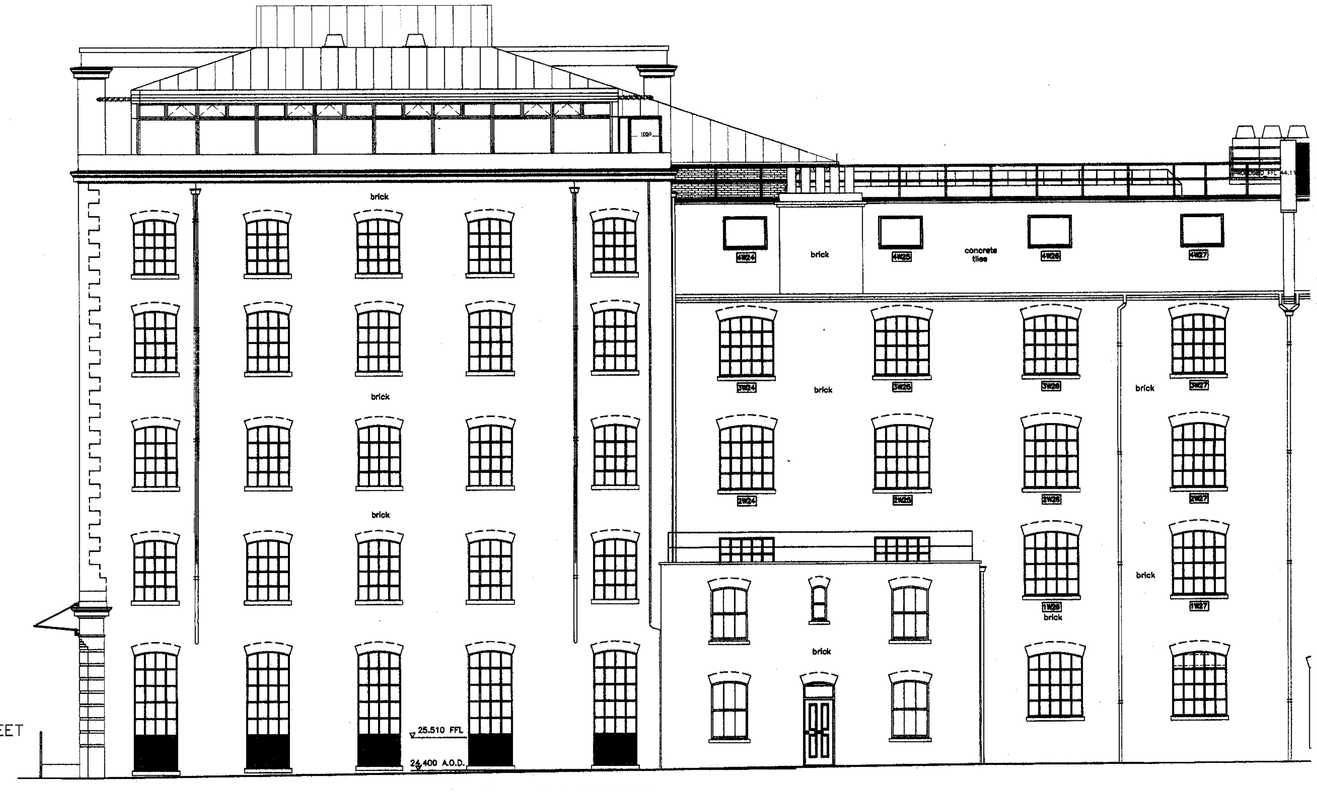

MANDELA STREET ELEVATION

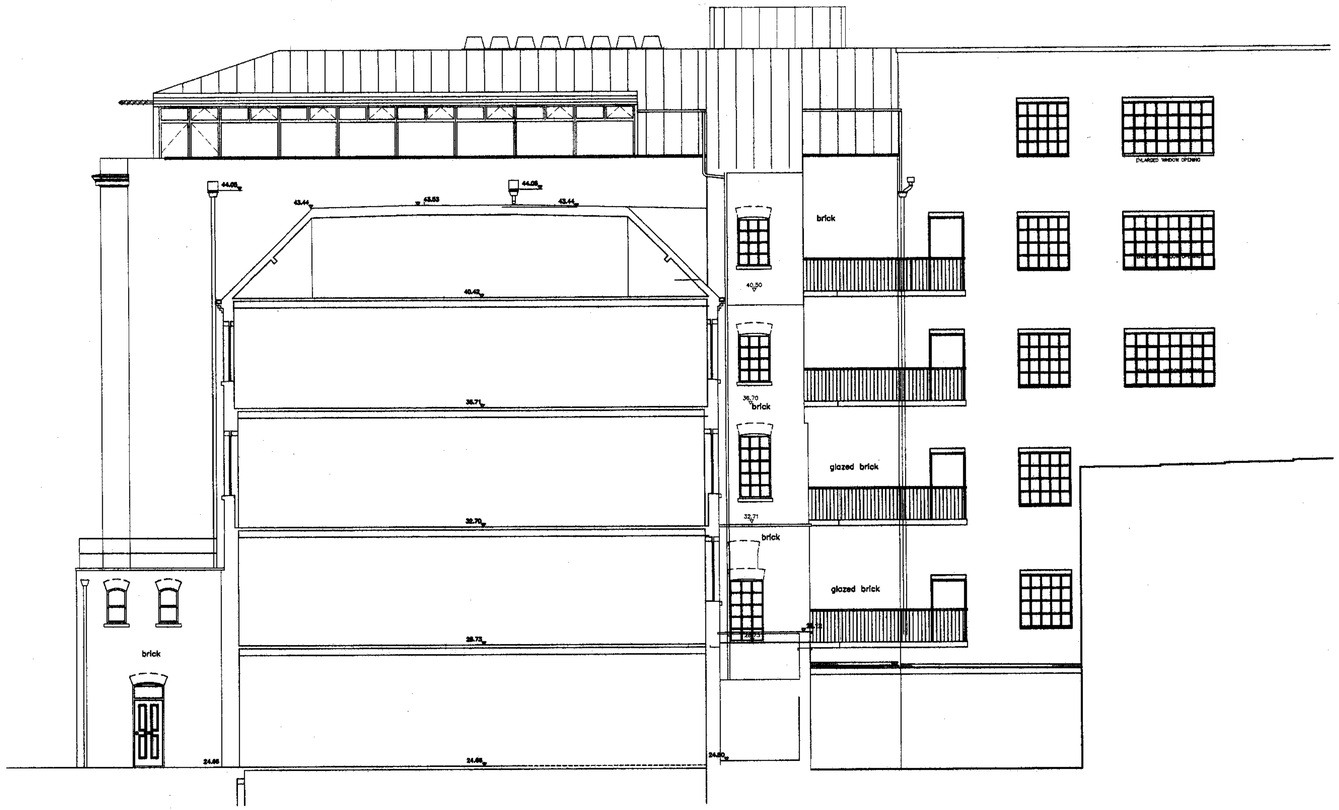

SIDE ELEVATION

Foundation architecture ltd.

Selous House, 5-12 Mandela Street, London NW1 0DU t. 0207 383 5511 f. 0207 383 5522 e. foundation.architecture@ukonline.co.uk

project: THE LODGE MANDELA STREET EXISTING

title: ELEVATIONS

scale	date	drawn	checked	job no.	dwg no.	rev.
1:100 @ A1	JAN 2008	FAL		F226	WP201e	

Do not scale from this drawing. All dimensions to be verified on site.

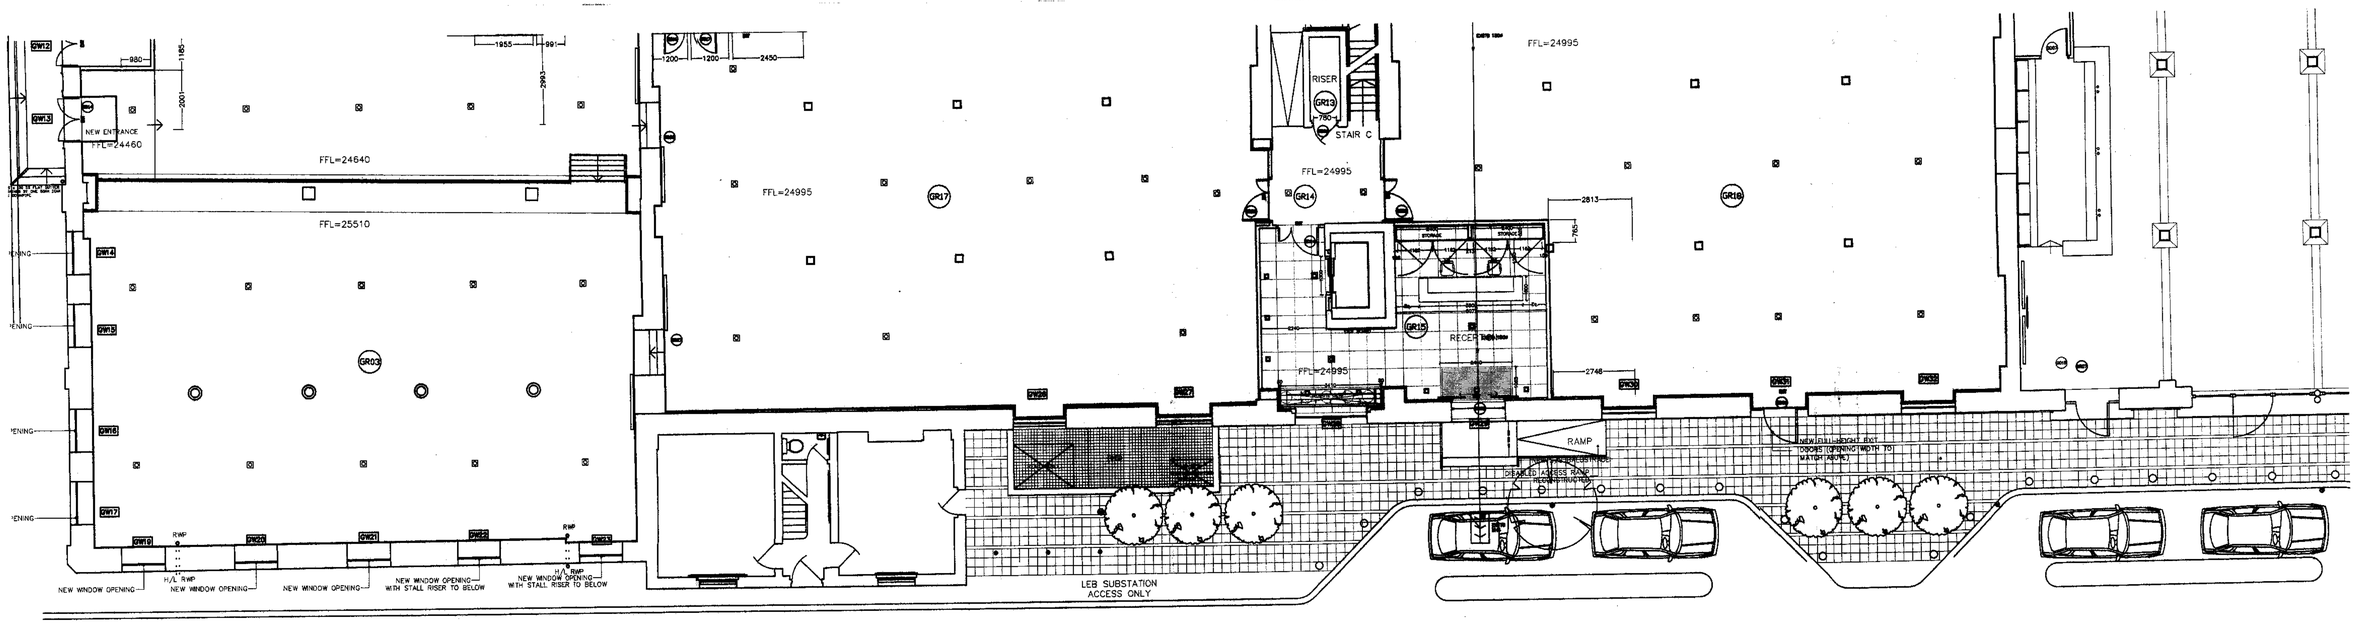

GROUND FLOOR EXISTING

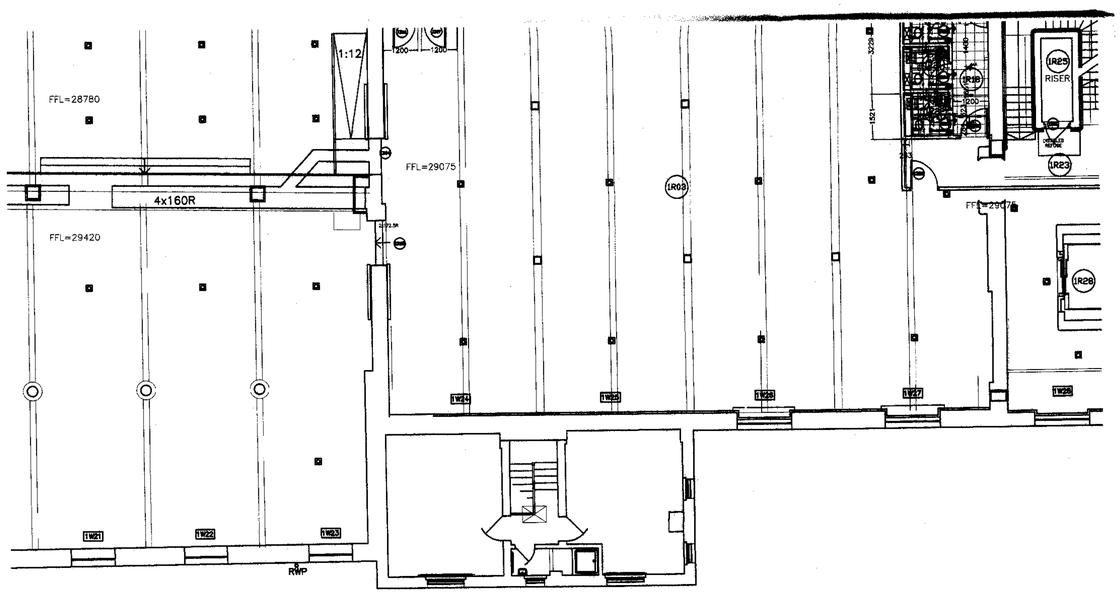

FIRST FLOOR EXISTING

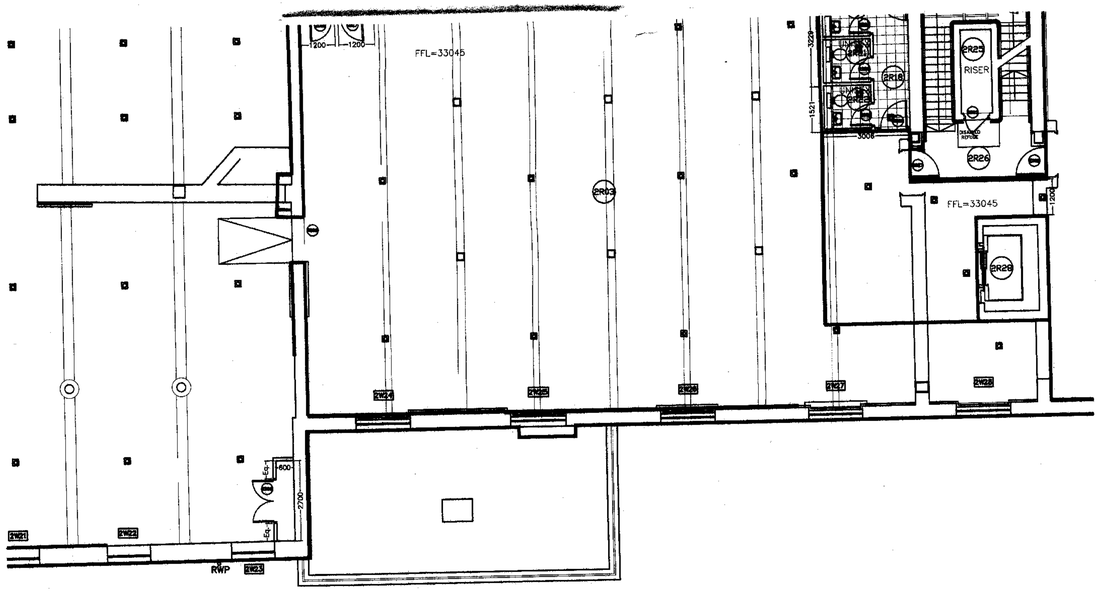

ROOF EXISTING

Foundation architecture ltd.
Selous House, 5-12 Mandela Street, London NW1 0DU t: 0207 383 5511 f: 0207 383 5522 e: info@foundation-architecture.com

project: THE LODGE. MANDELA STREET

title: PLANS AS EXISTING

scale	date	drawn	checked	job no.	dwg no.	rev.
1:100 @A1	JAN 2008	FAL		F266	WP001E	-

Do not scale from this drawing. All dimensions to be verified on site.

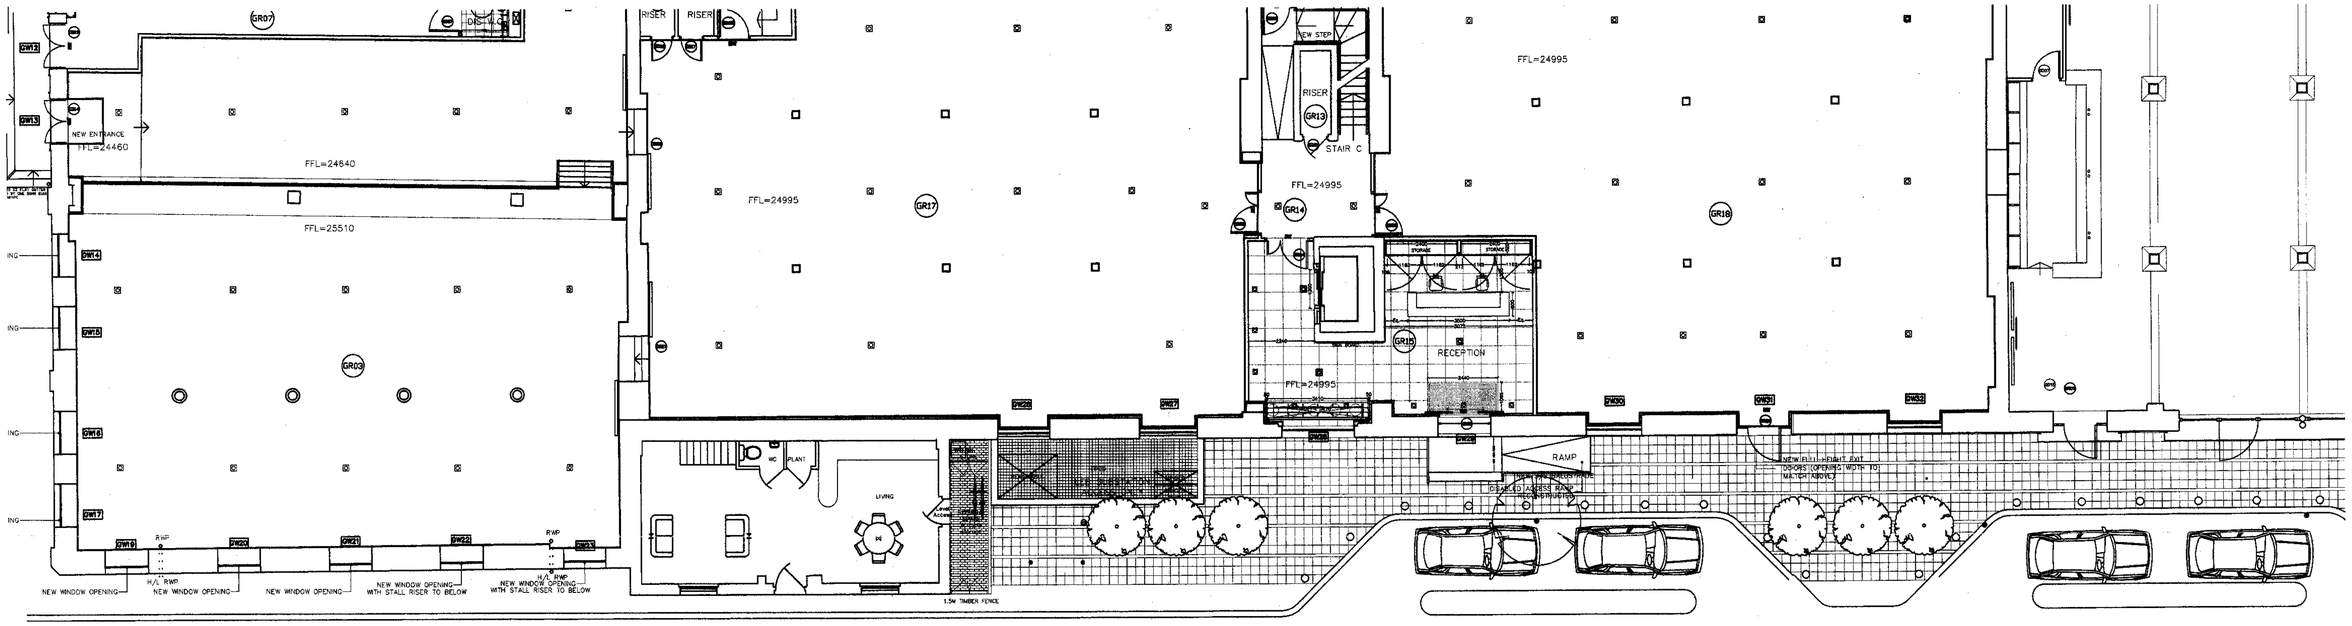

GROUND FLOOR PROPOSED

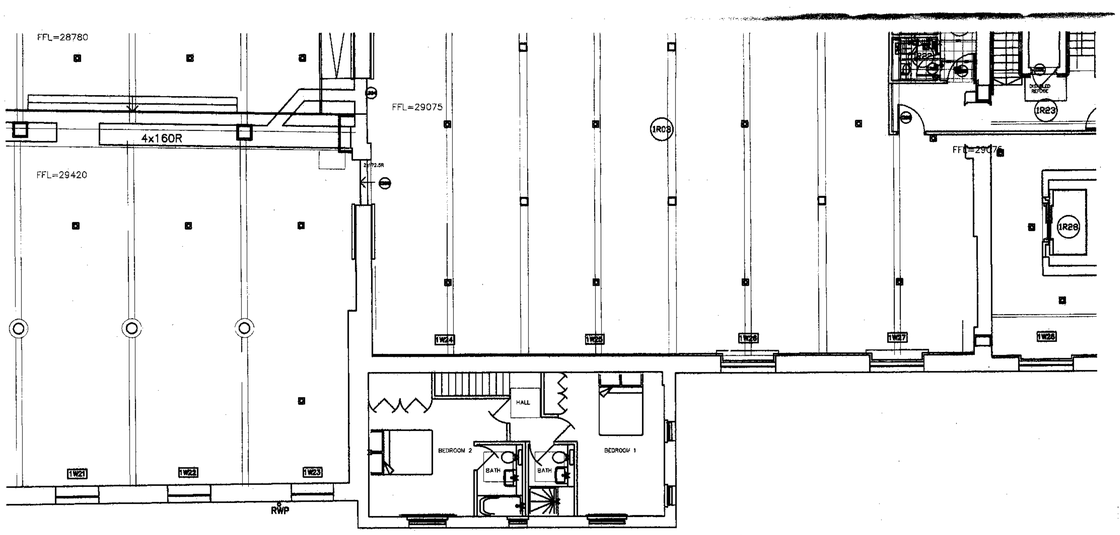

FIRST FLOOR PROPOSED

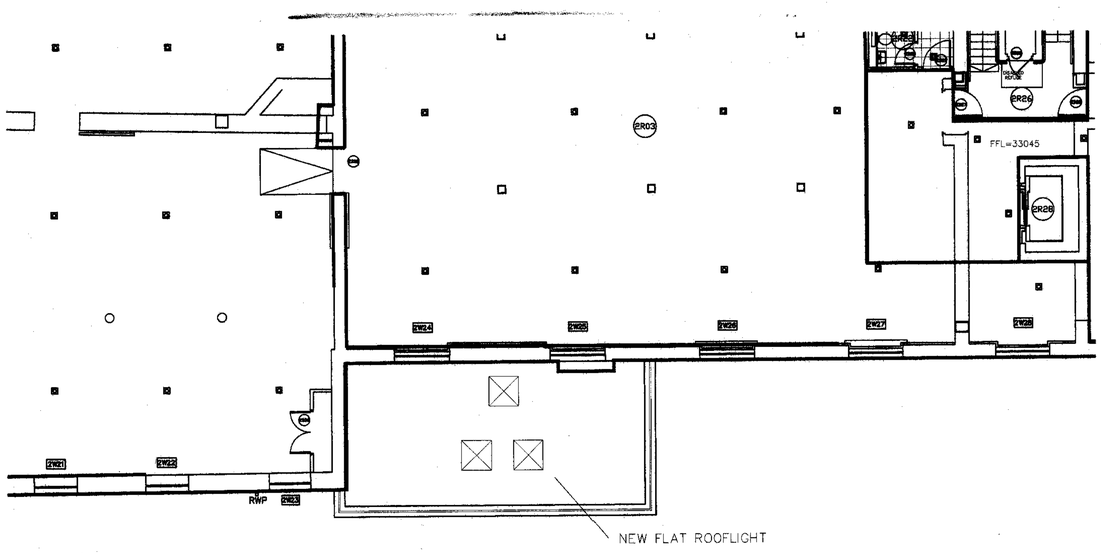

ROOF PROPOSED

RECEIVED
21 FEB 2008

Foundation architecture ltd.

Selous House, 5-12 Mandela Street, London NW1 0DU t: 0207 383 5511 f: 0207 383 5522 e: info@foundation-architecture.com

project: THE LODGE, MANDELA STREET

title: PLANS AS PROPOSED

scale	date	drawn	checked	job no.	dwg no.	rev.
1:100 @A1	JAN 2008	FAL		F266	WP001P	-

Do not scale from this drawing. All dimensions to be verified on site.

MANDELA STREET ELEVATION

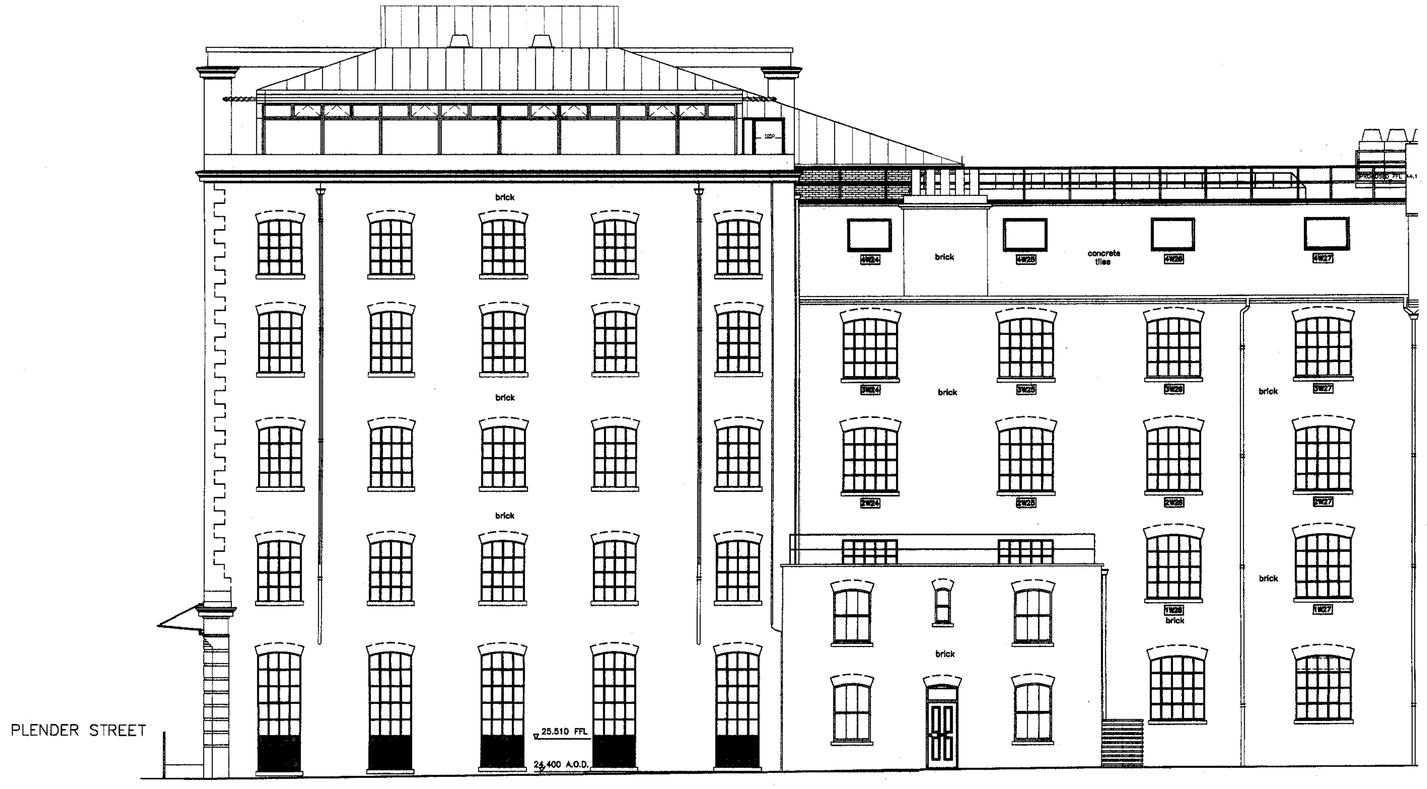

PLENDER STREET

SIDE ELEVATION

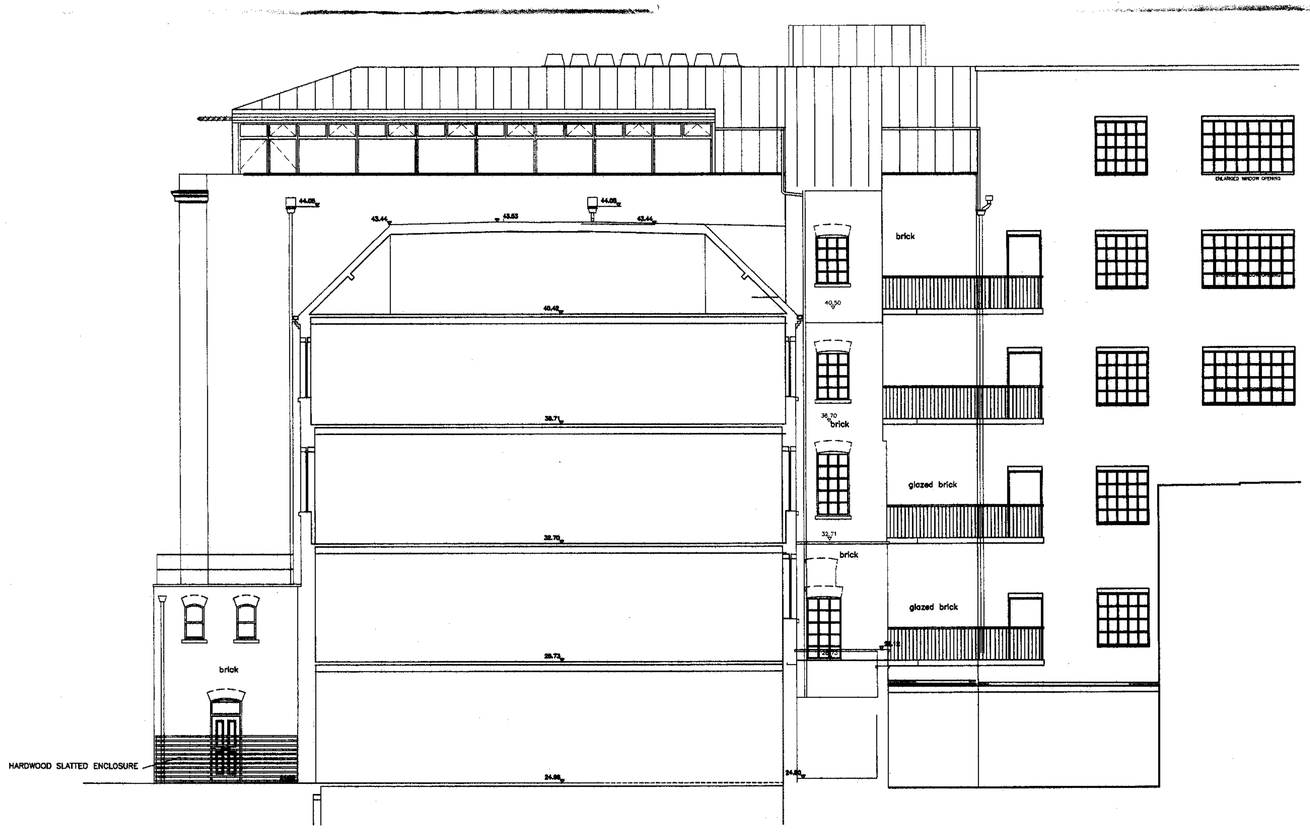

Foundation architecture ltd.

Salous House, 5-12 Mandela Street, London NW1 0DU t. 0207 383 5511 f. 0207 383 5522 e. foundation.architecture@ukonline.co.uk

project: THE LODGE MANDELA STREET

title: ELEVATIONS PROPOSED

scale	date	drawn	checked	job no.	dwg no.	rev.
1:100 @ A3	JAN 2008	FAL		F226	WP201	

Do not scale from this drawing. All dimensions to be verified on site.