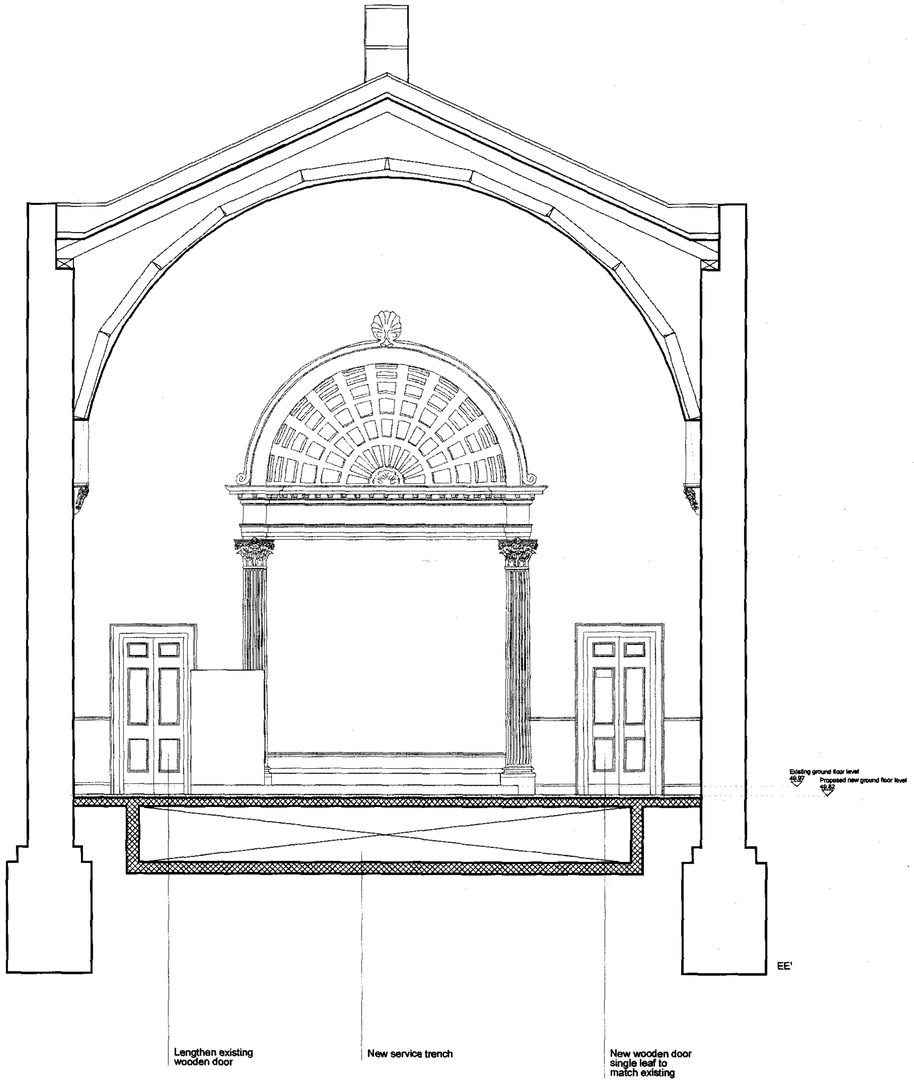

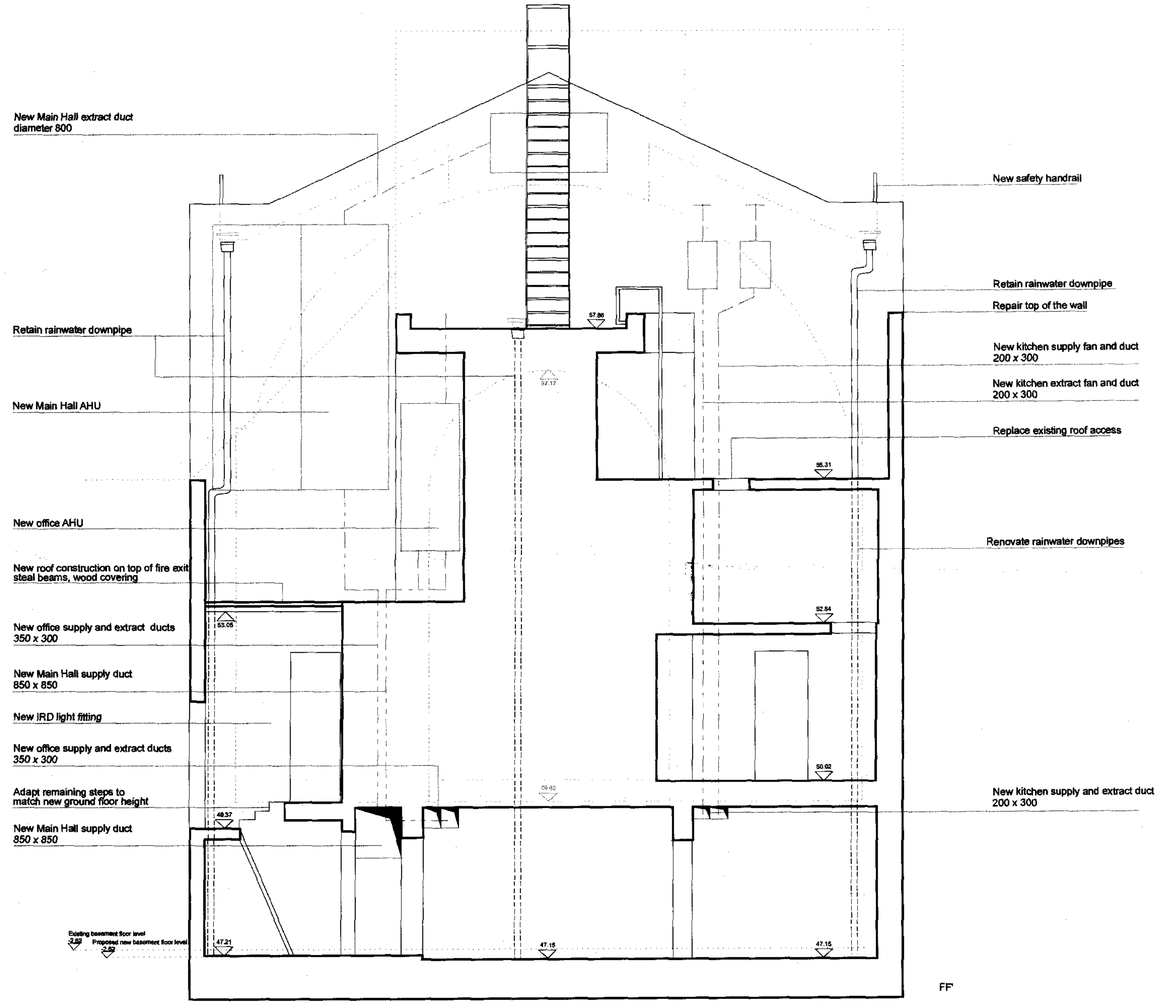

DO NOT SCALE OFF DRAWING
REPORT ALL DISCREPANCIES
CHECK ALL DIMENSIONS ON SITE
06/01/2008
© Christ & Gantenbein AG

PROJECT: The Swiss Church, London	PHASE: Listed Building Application
CONTENT: Proposed section EE'/FF'	PLAN NO.: 1064_02-010
FORMAT: 84.1/59.4 / SCALE: 1:50	DATE: 14.01.2008 / REV:

CHRIST & GANTENBEIN AG, ARCHITEKTEN ETH SIA BSA, SPITALSTRASSE 12, 4056 BASEL, T 061 260 90 20, F 061 260 90 30, mail@christgantenbein.ch

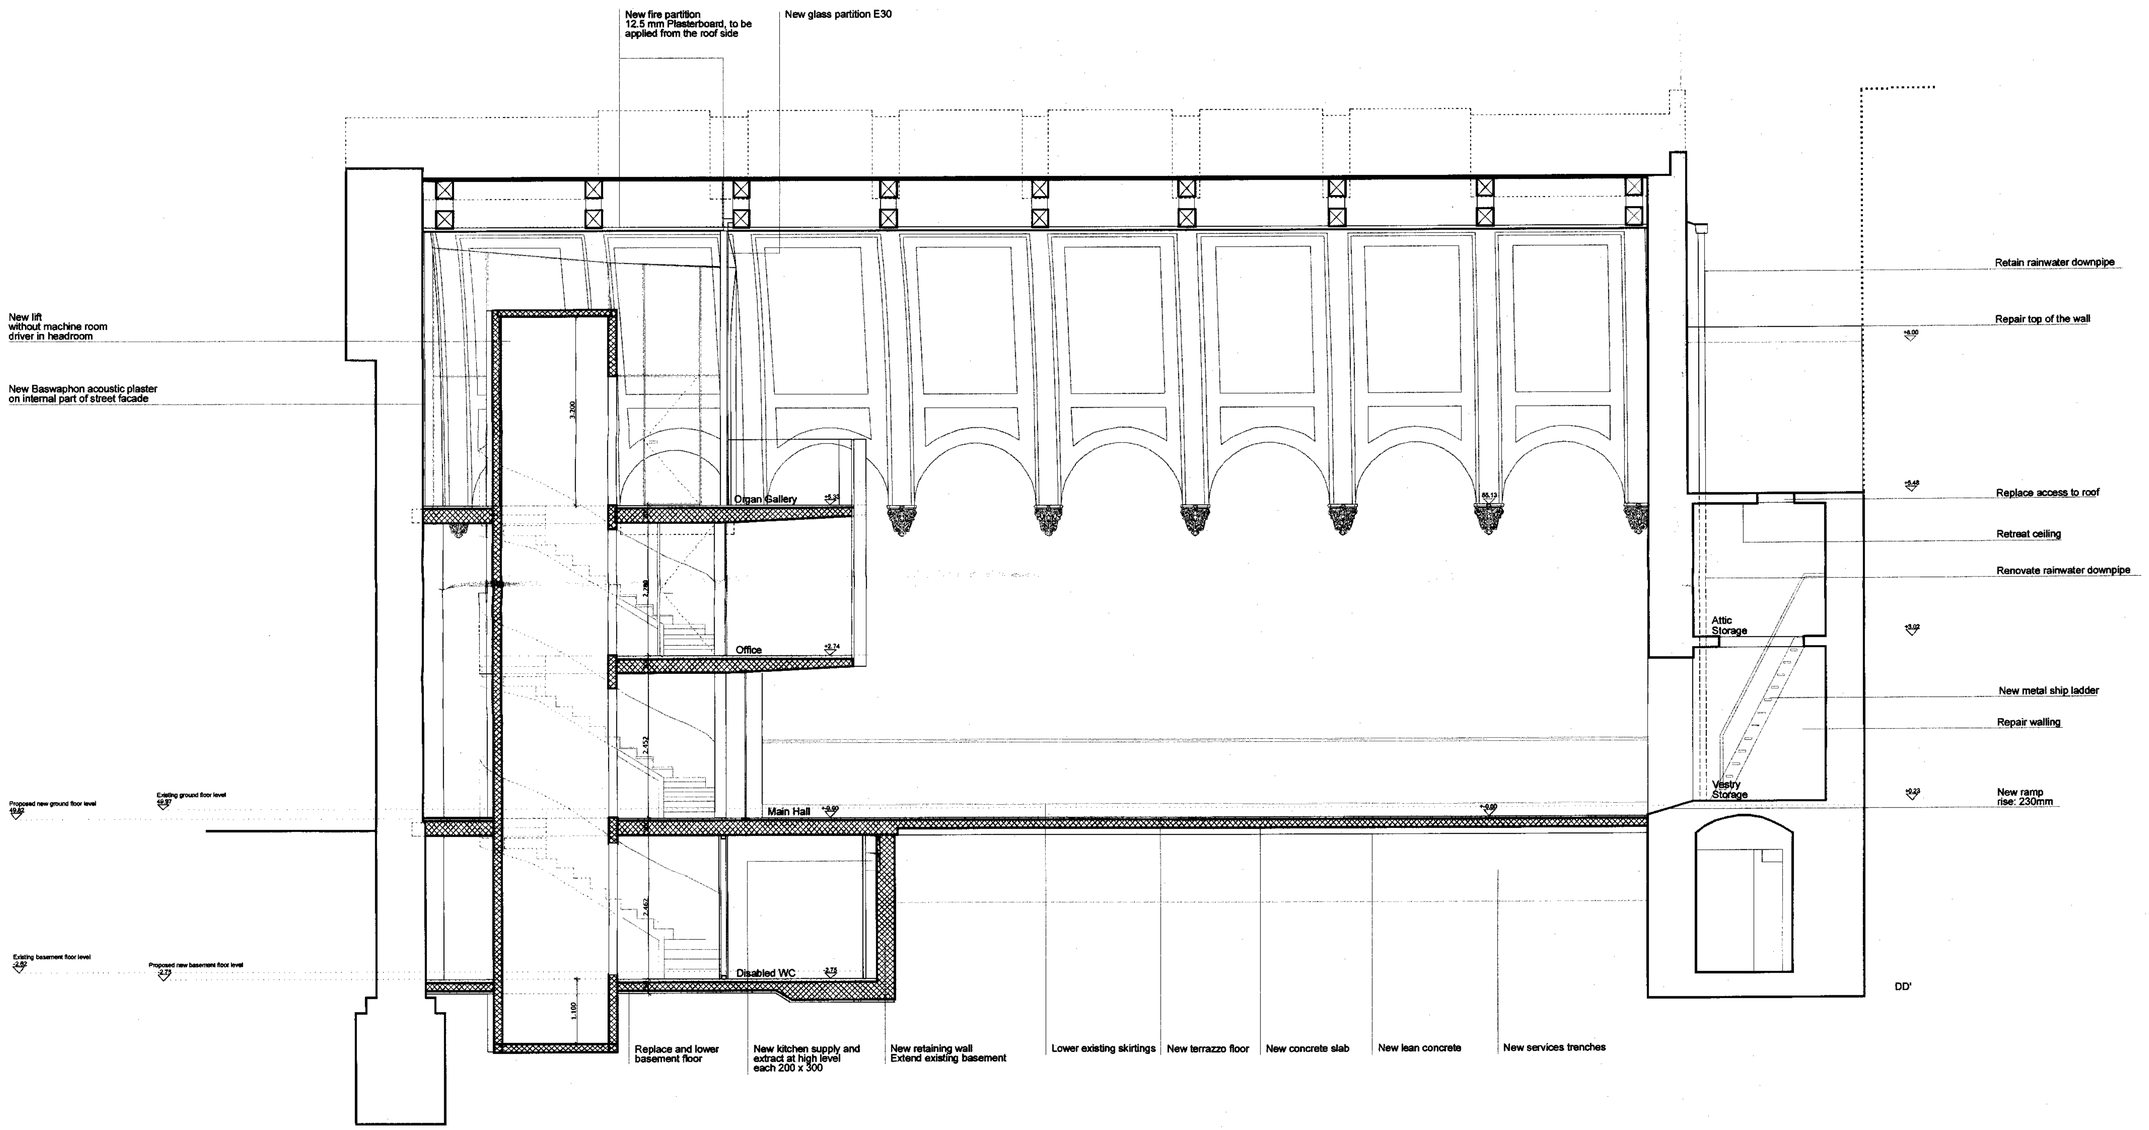

DO NOT SCALE OFF DRAWING
REPORT ALL DISCREPANCIES
CHECK ALL DIMENSIONS ON SITE
06/01/2008
© Christ & Gantenbein AG

PROJECT		PHASE
The Swiss Church, London		Listed Building Application
CONTENT		PLAN NO.
Proposed section DD'		1064_02-009
FORMAT	SCALE	DATE / REV.
84.1/59.4	1:50	14.01.2008

CHRIST & GANTENBEIN AG, ARCHITEKTEN ETH SIA BSA, SPITALSTRASSE 12, 4055 BASEL, T 061 260 90 20, F 061 260 90 30, mail@christgantenbein.ch

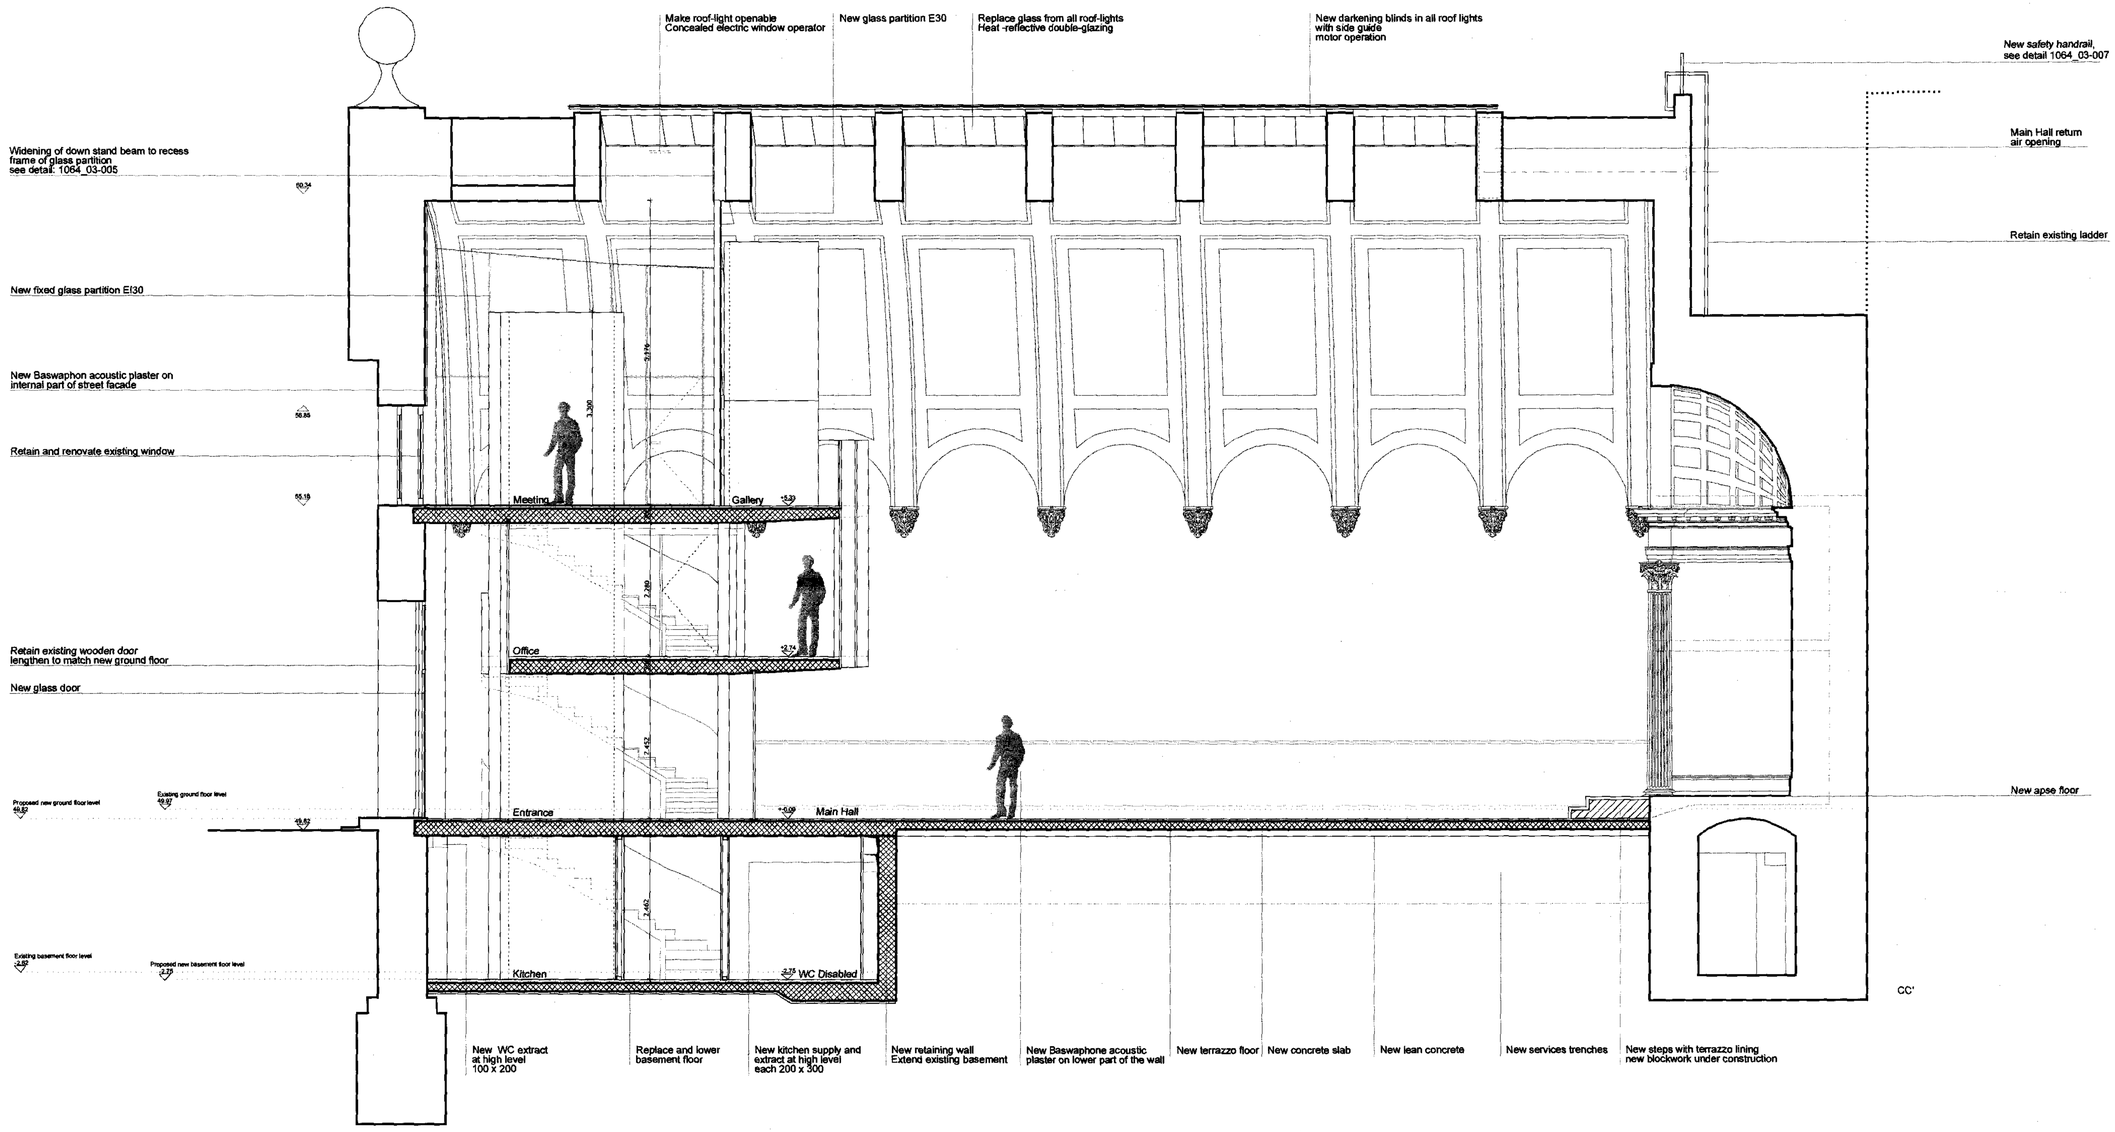

DO NOT SCALE OFF DRAWING
REPORT ALL DISCREPANCIES
CHECK ALL DIMENSIONS ON SITE
06/01/2008
© Christ & Gantenbein AG

PROJECT		PHASE
The Swiss Church, London		Listed Building Application
CONTENT		PLAN NO.
Proposed section CC'		1064_02-008
FORMAT	SCALE	DATE / REV
84.1/59.4	1:50	14.01.2008

CHRIST & GANTENBEIN AG, ARCHITEKTEN ETH SIA BSA, SPITALSTRASSE 12, 4056 BASEL, T 061 260 90 20, F 061 260 90 30, mail@christgantenbein.ch

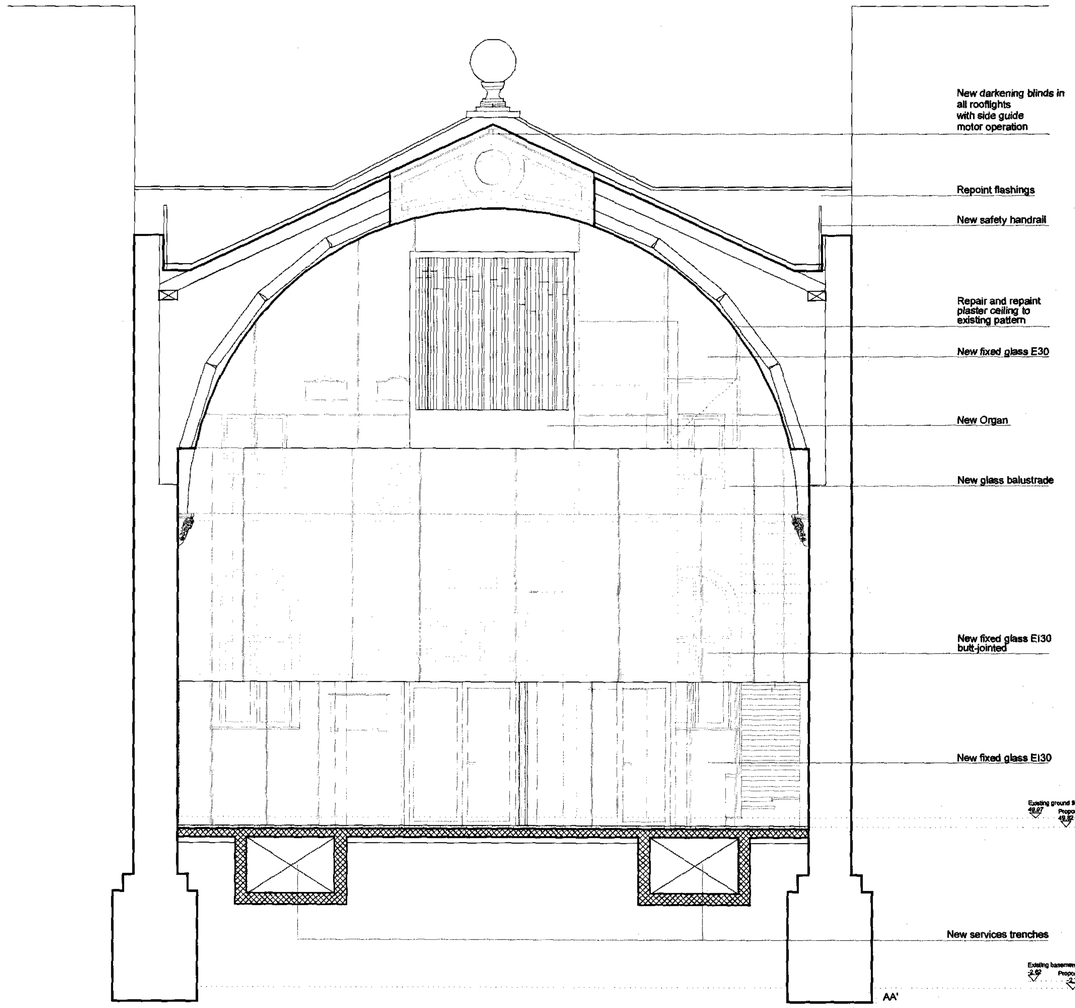

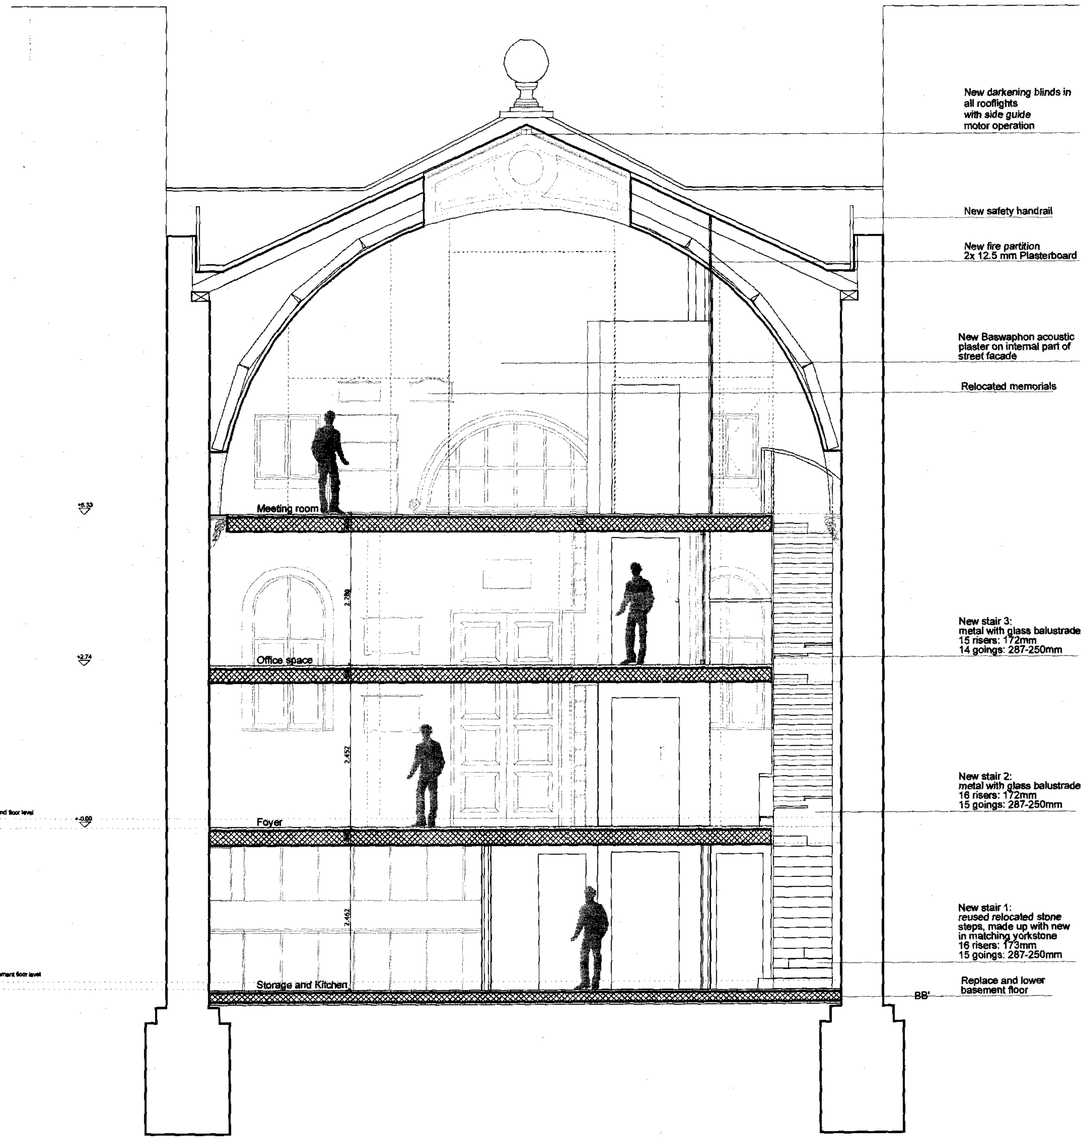

DO NOT SCALE OFF DRAWING
REPORT ALL DISCREPANCIES
CHECK ALL DIMENSIONS ON SITE
06/01/2008
© Christ & Gantenbein AG

PROJECT		PHASE
The Swiss Church, London		Listed Building Application
CONTENT		PLAN NO
Proposed section AA'/BB'		1064_02-007
FORMAT	SCALE	DATE	REV.
84.1/59.4	1:50	14.01.2008	

CHRIST & GANTENBEIN AG, ARCHITEKTEN ETH SIA BSA, SPITALSTRASSE 12, 4056 BASEL, T 061 260 90 20, F 061 260 90 30, mail@christgantenbein.ch