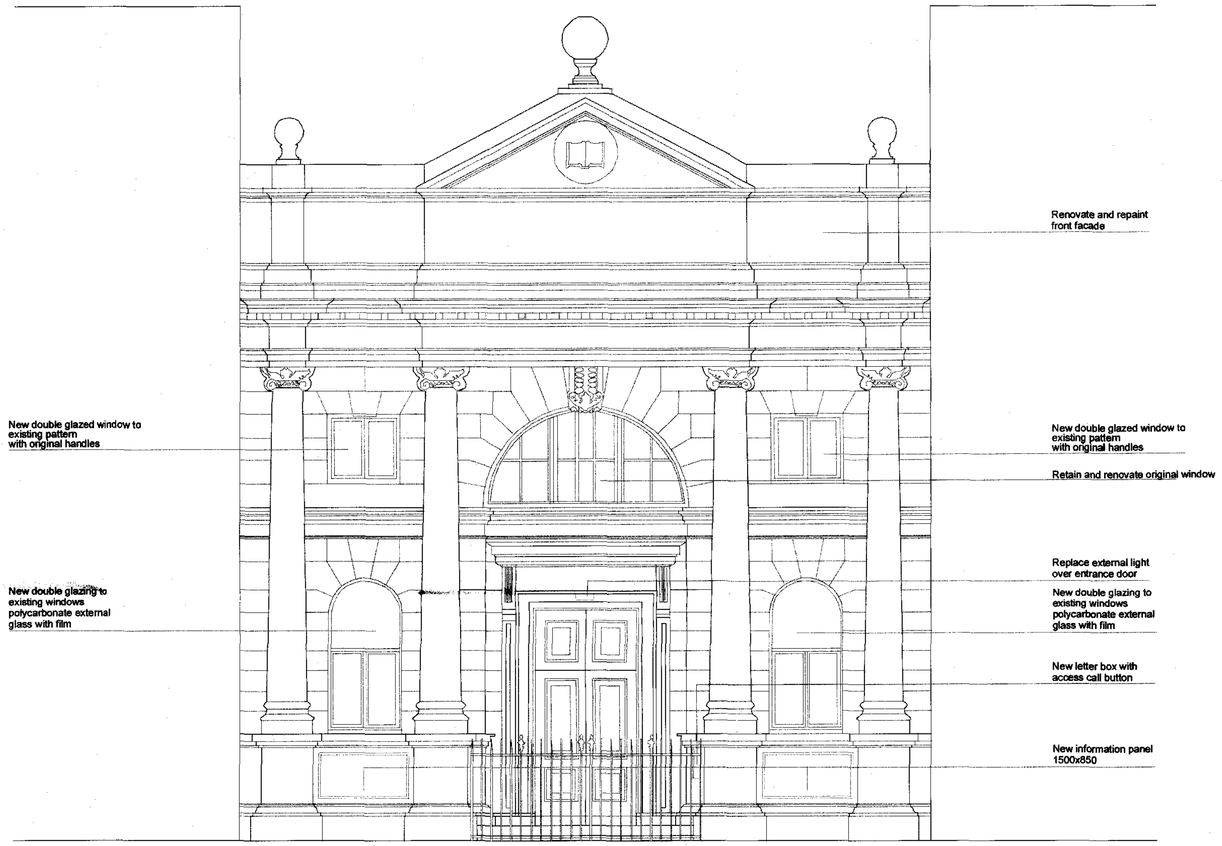

DO NOT SCALE OFF DRAWING
REPORT ALL DISCREPANCIES
CHECK ALL DIMENSIONS ON SITE
06/01/2008
© Christ & Gantenbein AG

PROJECT		PHASE	
The Swiss Church, London		Listed Building Application	
CONTENT		PLAN NO.	
Proposed street elevation		1064_02-006	
FORMAT	SCALE	DATE	REV.
84.1/59.4	1:50	14.01.2008	

CHRIST & GANTENBEIN AG, ARCHITEKTEN ETH SIA BSA, SPITALSTRASSE 12, 4055 BASEL T 061 260 90 20, F 061 260 90 30, mail@christgantenbein.ch

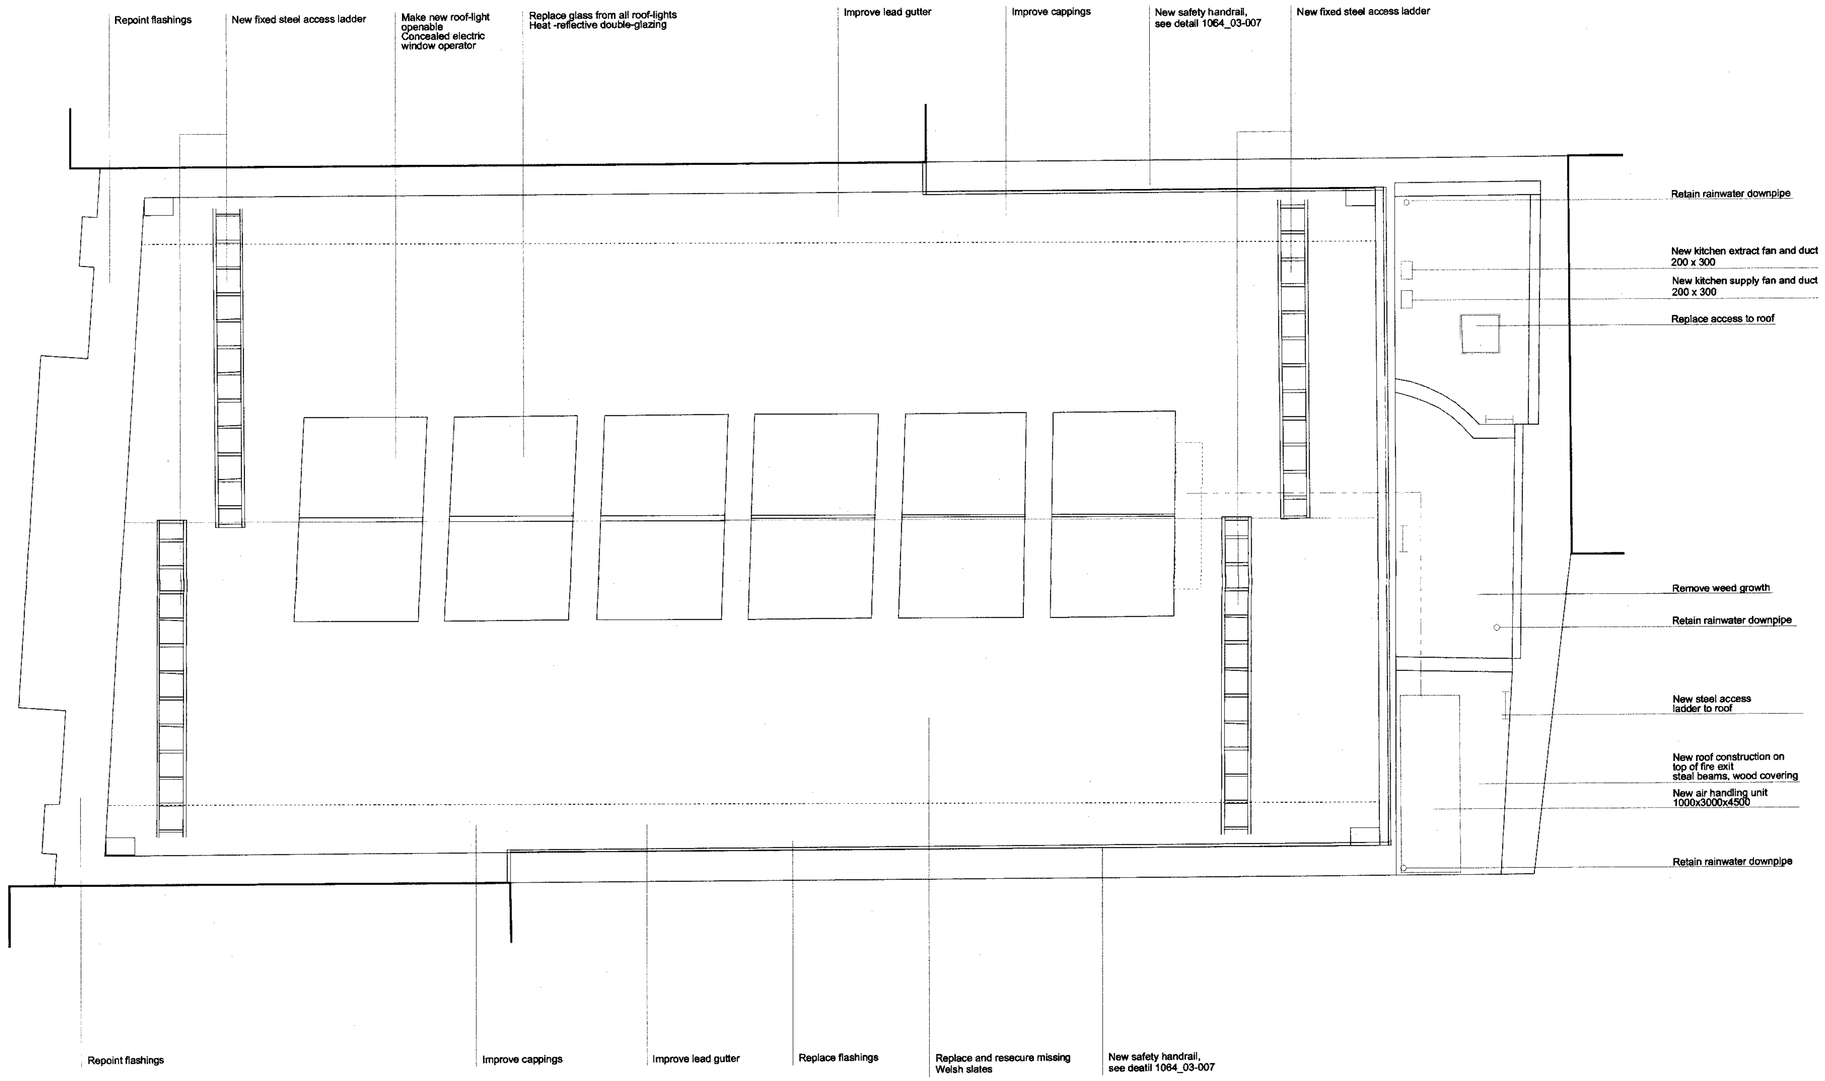

DO NOT SCALE OFF DRAWING
REPORT ALL DISCREPANCIES
CHECK ALL DIMENSIONS ON SITE
06/01/2008
© Christ & Gantenbein AG

PROJECT		PHASE	
The Swiss Church, London		Listed Building Application	
CONTENT		PLAN NO.	
Proposed roof		1064_02-005	
FORMAT	SCALE	DATE	REV.
84.1/59.4	1:50	14.01.2008	

CHRIST & GANTENBEIN AG, ARCHITEKTEN ETH SIA BSA, SPITALSTRASSE 12, 4056 BASEL, T 061 260 60 20, F 061 260 60 30, mail@christgantenbein.ch

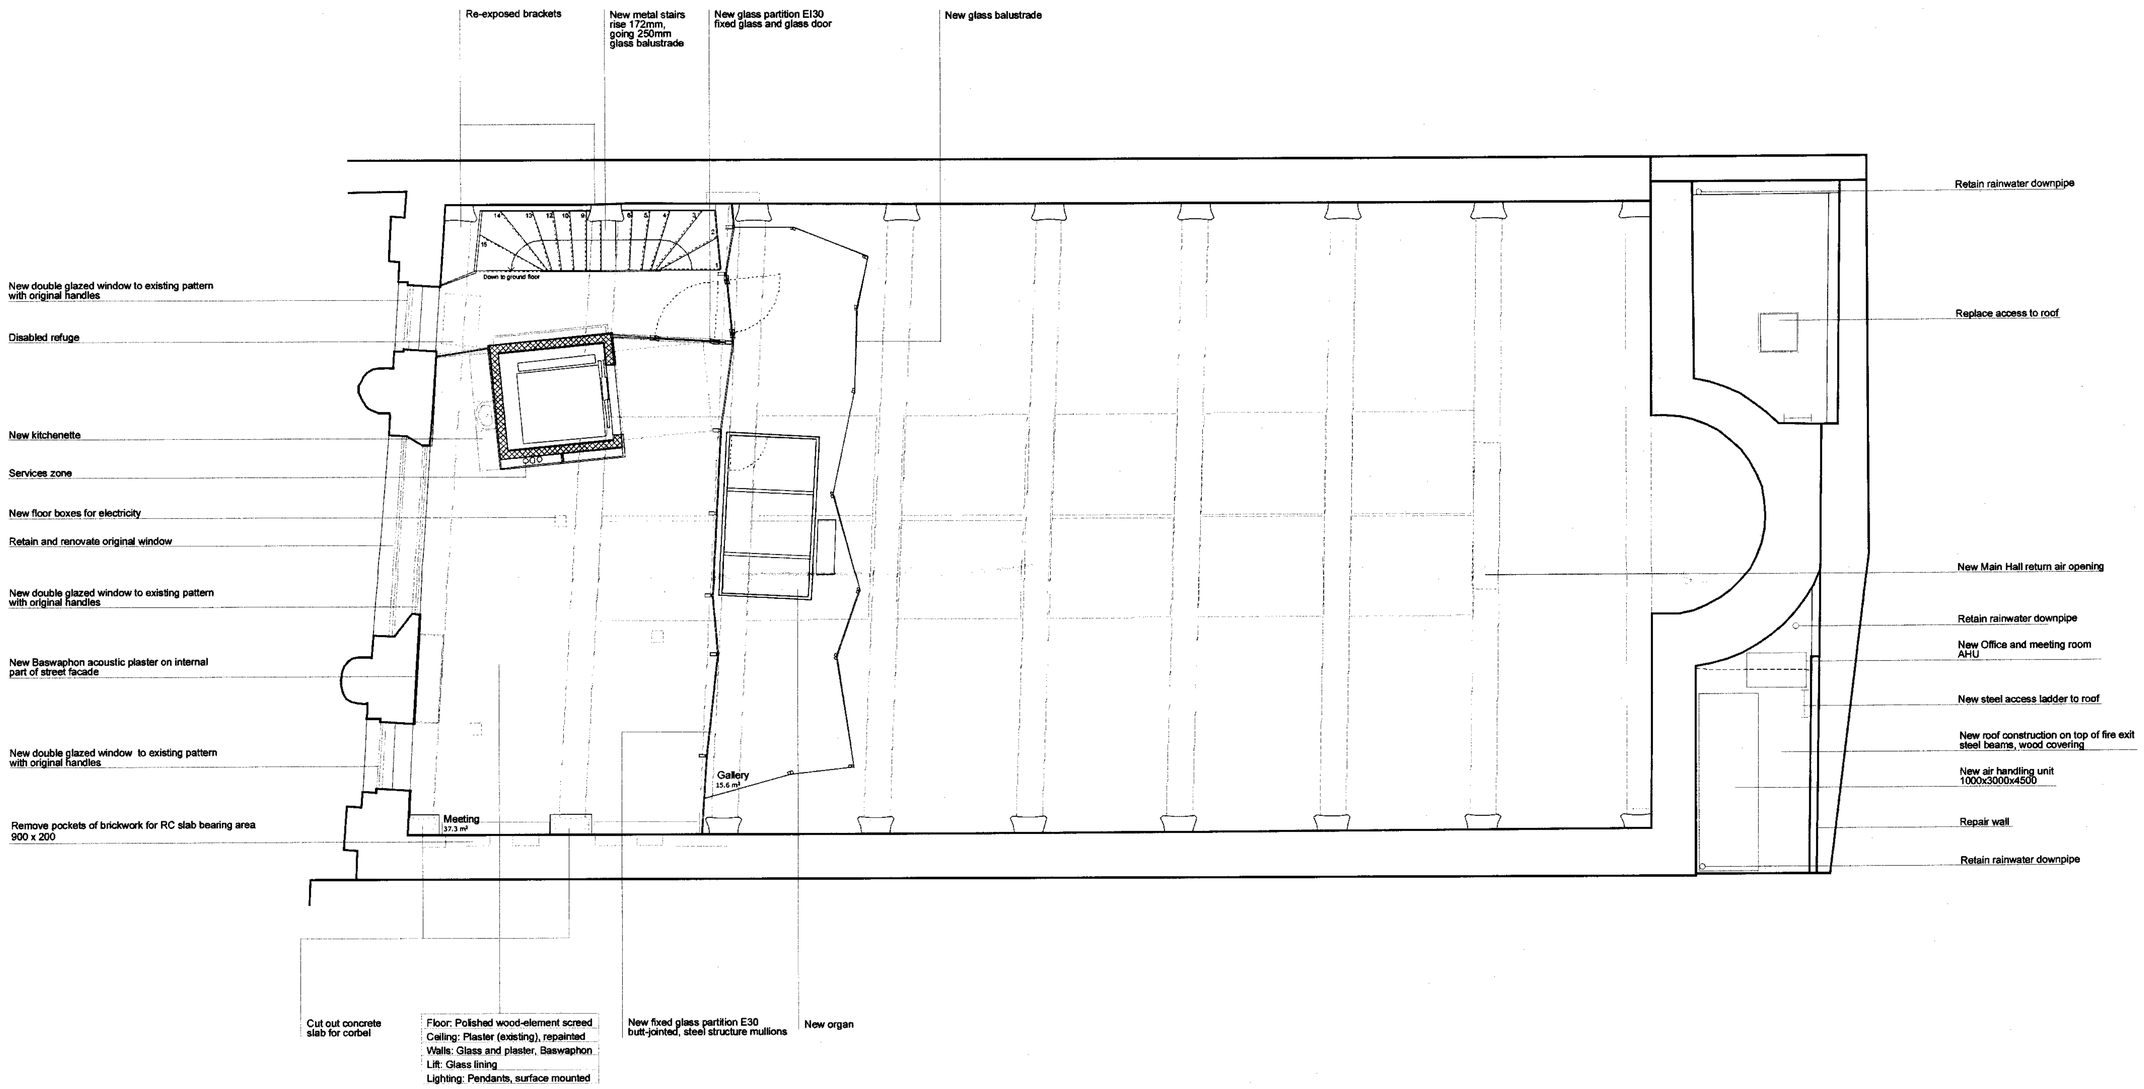

DO NOT SCALE OFF DRAWING
REPORT ALL DISCREPANCIES
CHECK ALL DIMENSIONS ON SITE
06/01/2008
© Christ & Gantenbein AG

PROJECT: The Swiss Church, London	PHASE: Listed Building Application
CONTENT: Proposed gallery floor	PLAN NO: 1064_02-004
FORMAT: 84.1/59.4 / SCALE: 1:50	DATE: 14.01.2008 / REV:

CHRIST & GANTENBEIN AG, ARCHITEKTEN ETH SIA BSA, SPITALSTRASSE 12, 4056 BASEL, T 061 260 60 20, F 061 260 60 30, mail@christgantenbein.ch

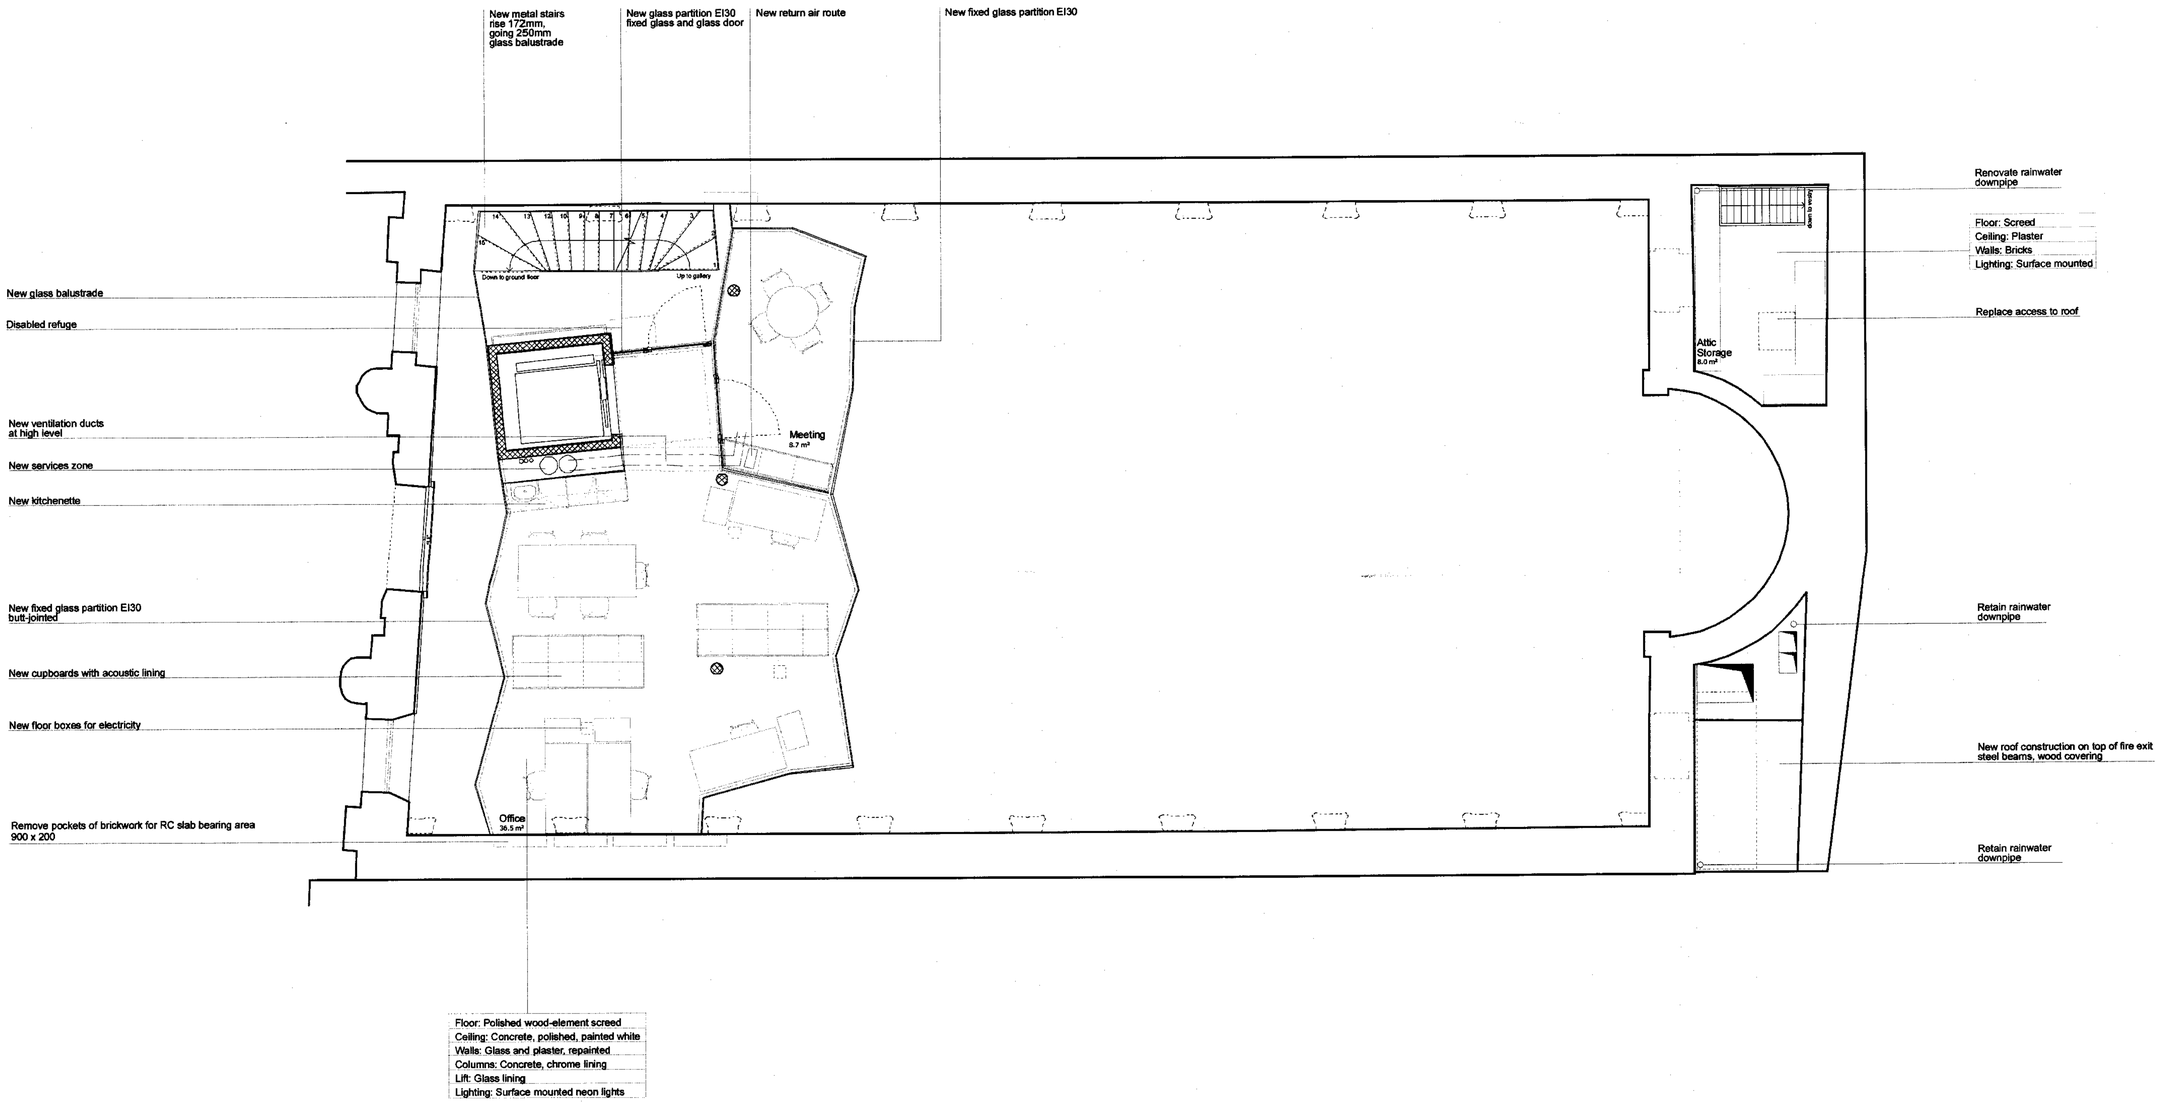

DO NOT SCALE OFF DRAWING
REPORT ALL DISCREPANCIES
CHECK ALL DIMENSIONS ON SITE
06/01/2008
© Christ & Gantenbein AG

PROJECT: The Swiss Church, London	PHASE: Listed Building Application
CONTENT: Proposed mezzanine floor	PLAN NO.: 1064_02-003
FORMAT: 84.1/59.4 — SCALE: 1:50	DATE: 14.01.2008 — REV.

CHRIST & GANTENBEIN AG, ARCHITEKTEN ETH SIA BSA, SPITALSTRASSE 12, 4056 BASEL, T 061 260 90 20, F 061 260 90 30, mail@christgantenbein.ch