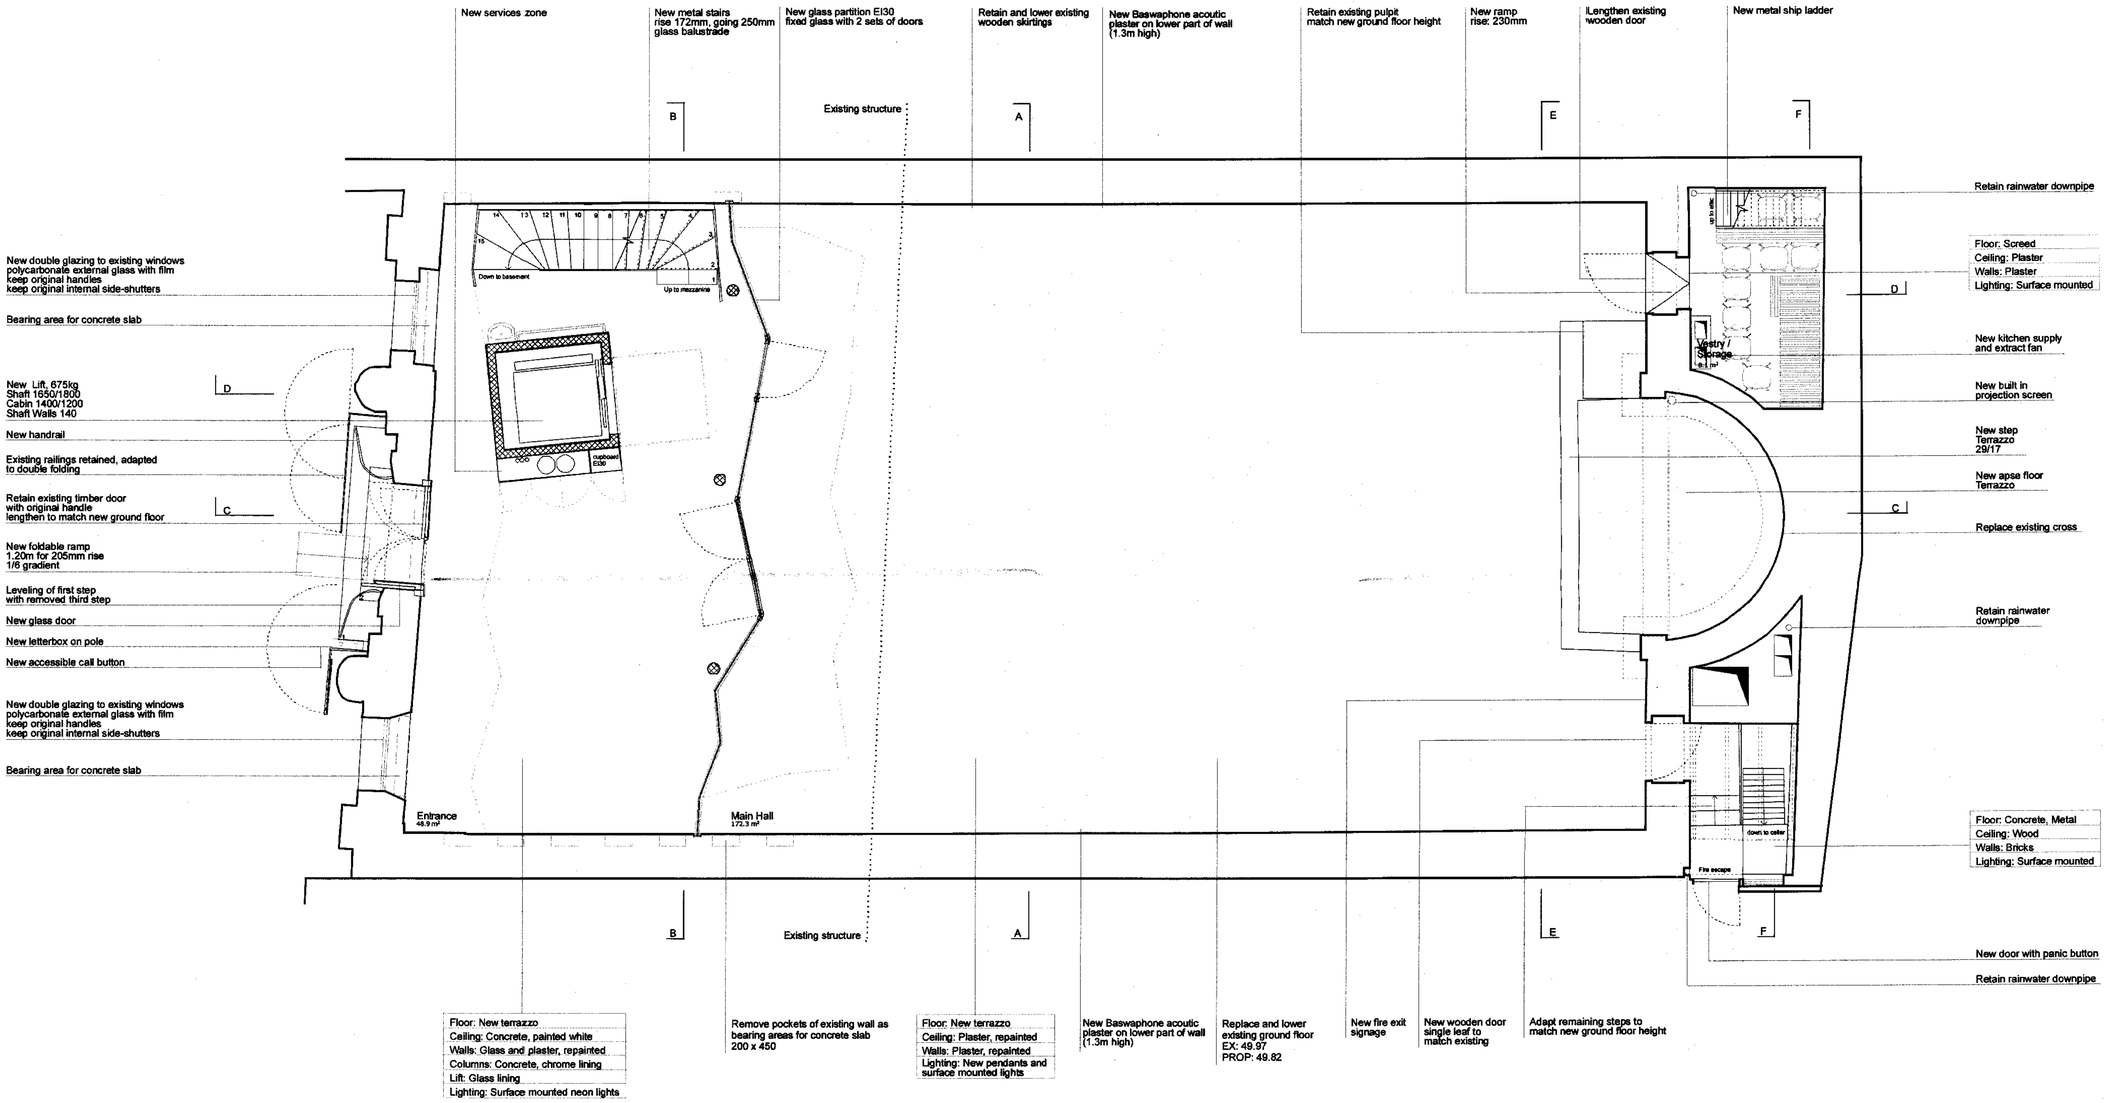

DO NOT SCALE OFF DRAWING
REPORT ALL DISCREPANCIES
CHECK ALL DIMENSIONS ON SITE
06/01/2008
© Christ & Gantenbein AG

PROJECT		PHASE	
The Swiss Church, London		Listed Building Application	
CONTENT		PLAN NO.	
Proposed ground floor		1064_02-002	
FORMAT	SCALE	DATE	REV.
84.1/59.4	1:50	14.01.2008	

CHRIST & GANTENBEIN AG, ARCHITEKTEN ETH SIA BSA, SPITALSTRASSE 12, 4056 BASEL, T 061 260 90 20, F 061 260 90 30, mail@christgantenbein.ch

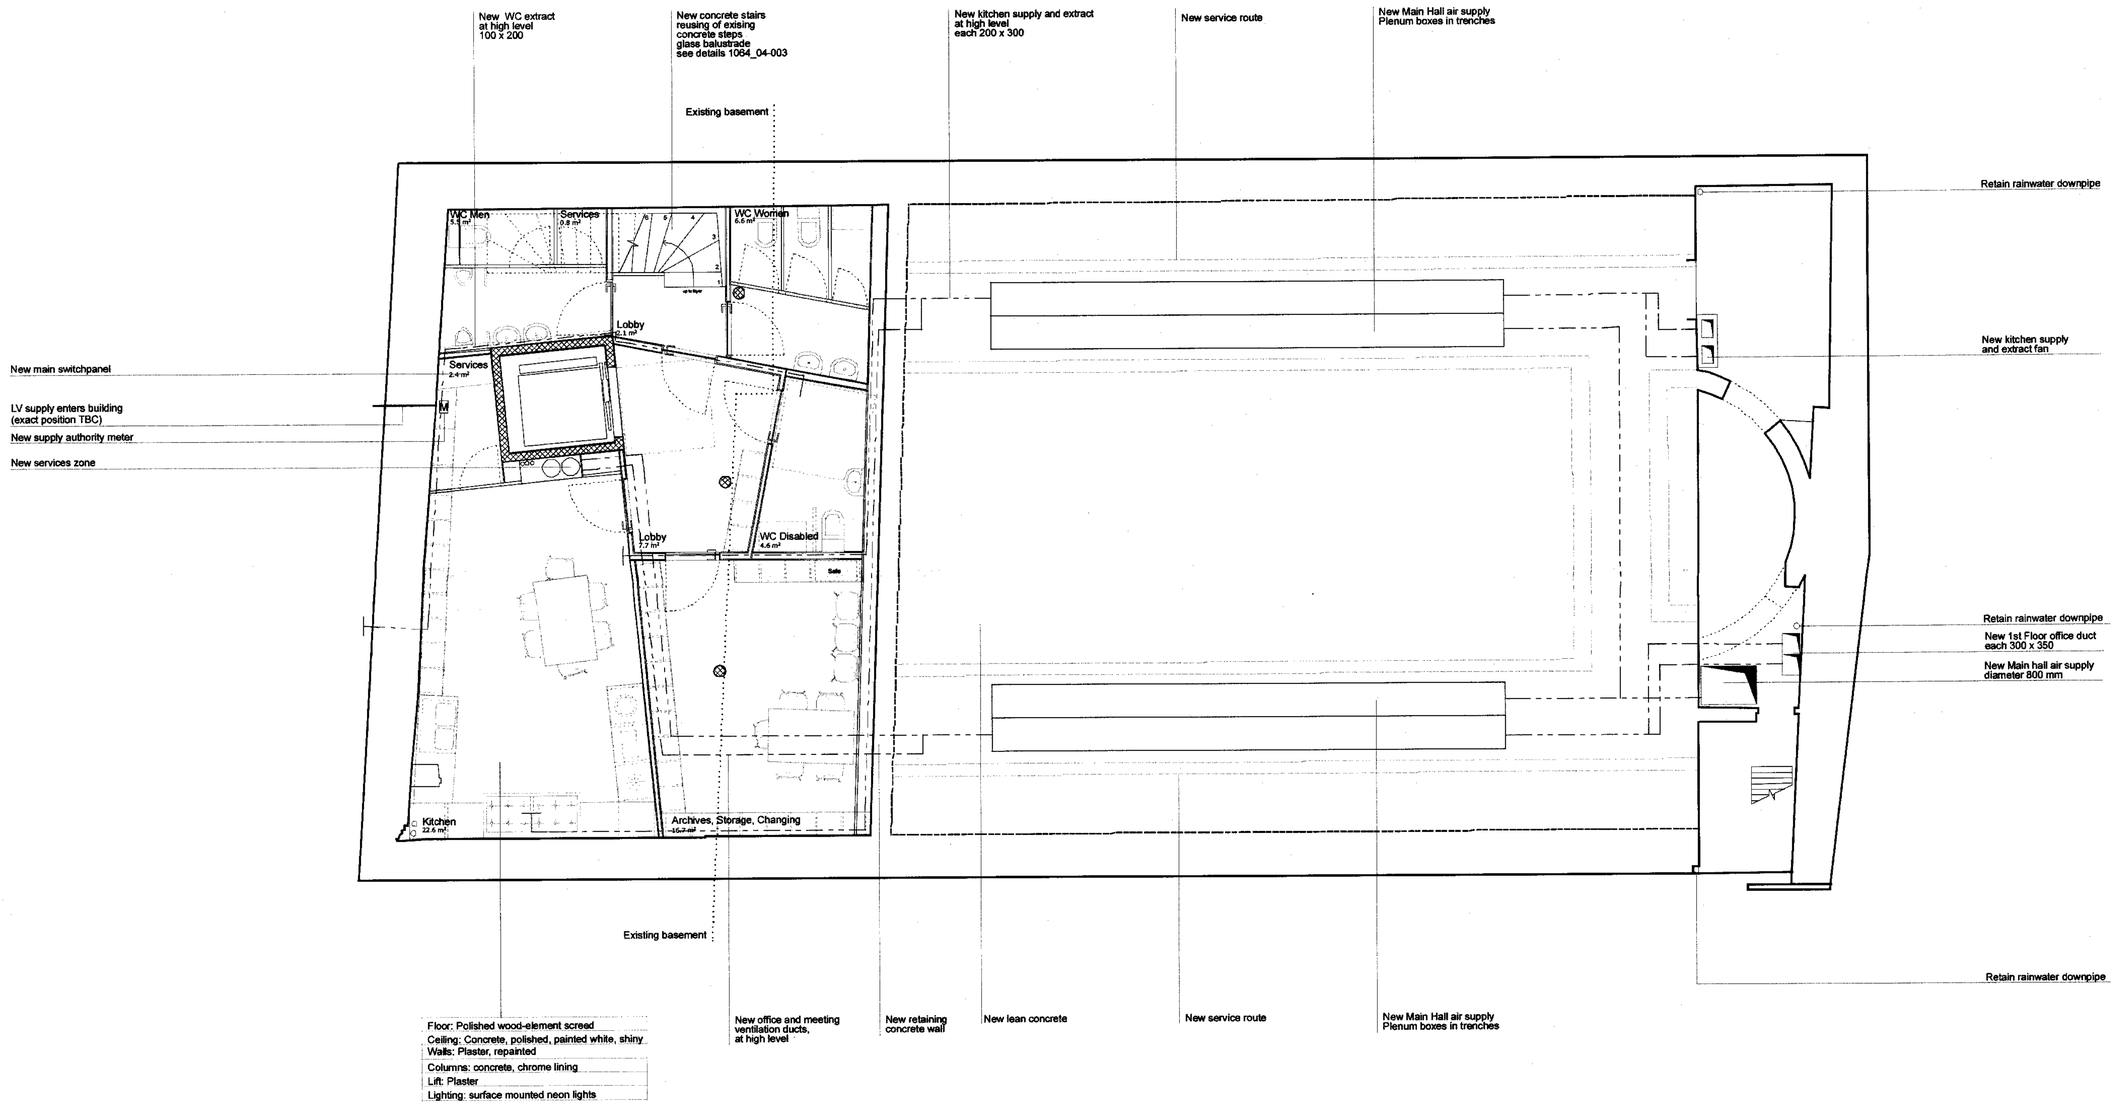

DO NOT SCALE OFF DRAWING
REPORT ALL DISCREPANCIES
CHECK ALL DIMENSIONS ON SITE
06/01/2008
© Christ & Gantenbein AG

PROJECT		PHASE
The Swiss Church, London		Listed Building Application
CONTENT		PLAN NO.
Proposed basement		1064_02-001
FORMAT	SCALE	DATE	REV.
84.1/59.4	1:50	14.01.2008	

CHRIST & GANTENBEIN AG, ARCHITEKTEN ETH SIA BSA, SPITALSTRASSE 12, 4056 BASEL, T 061 269 90 20, F 061 269 90 30, mail@christgantenbein.ch

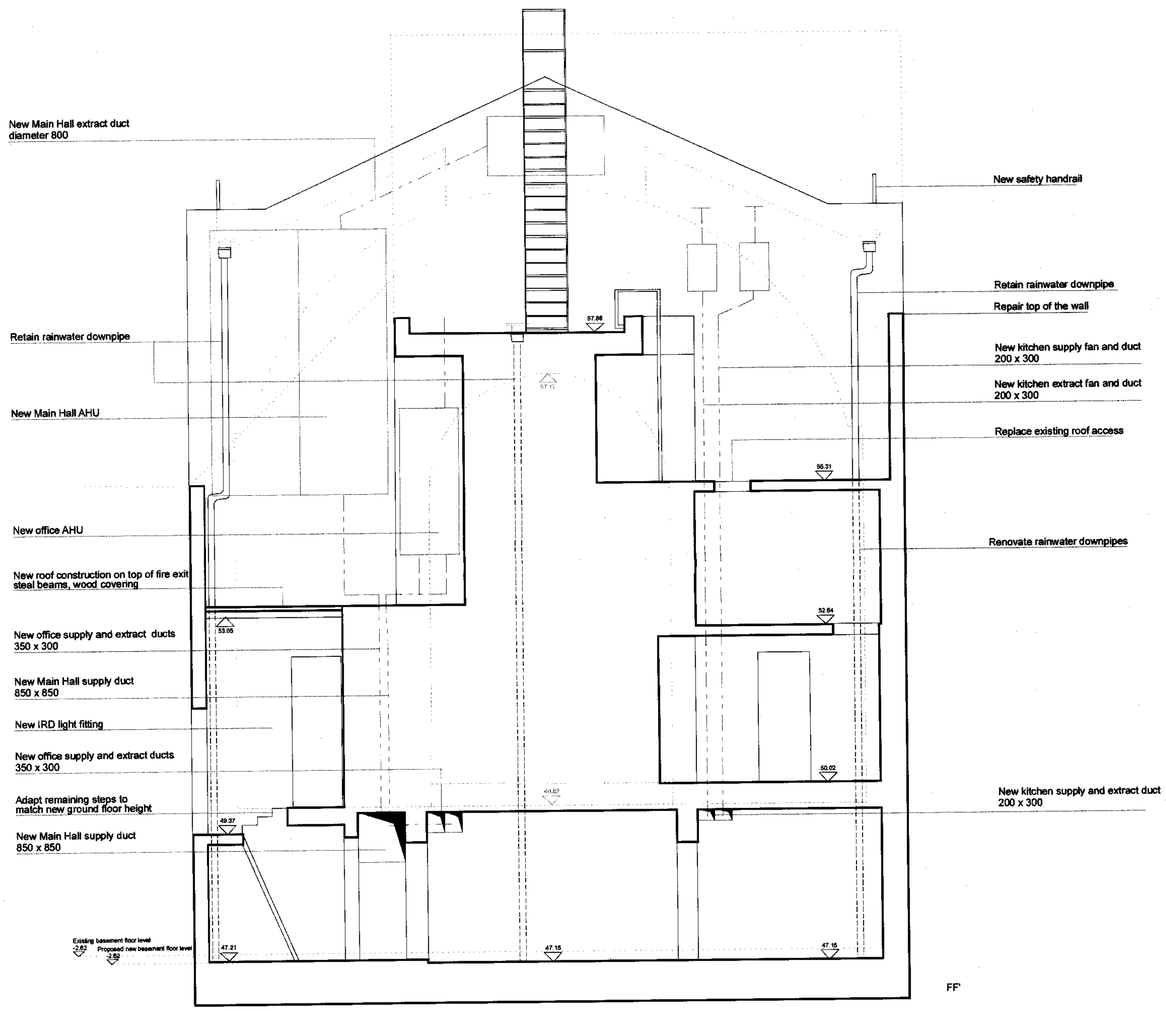

DO NOT SCALE OFF DRAWING
REPORT ALL DISCREPANCIES
CHECK ALL DIMENSIONS ON SITE
06/01/2008
© Christ & Gantenbein AG

N

PROJECT: The Swiss Church, London	PHASE: Planning Application
CONTENT: Proposed section FF' / Street elevation	PLAN NO.: 1064_05-003
FORMAT: 84.1/59.4	SCALE: 1:50
DATE: 14.01.2008	REV.

CHRIST & GANTENBEIN AG, ARCHITEKTEN ETH SIA BSA, SPITALSTRASSE 12, 4055 BASEL, T 061 260 90 20, F 061 260 90 30, mail@christgantenbein.ch

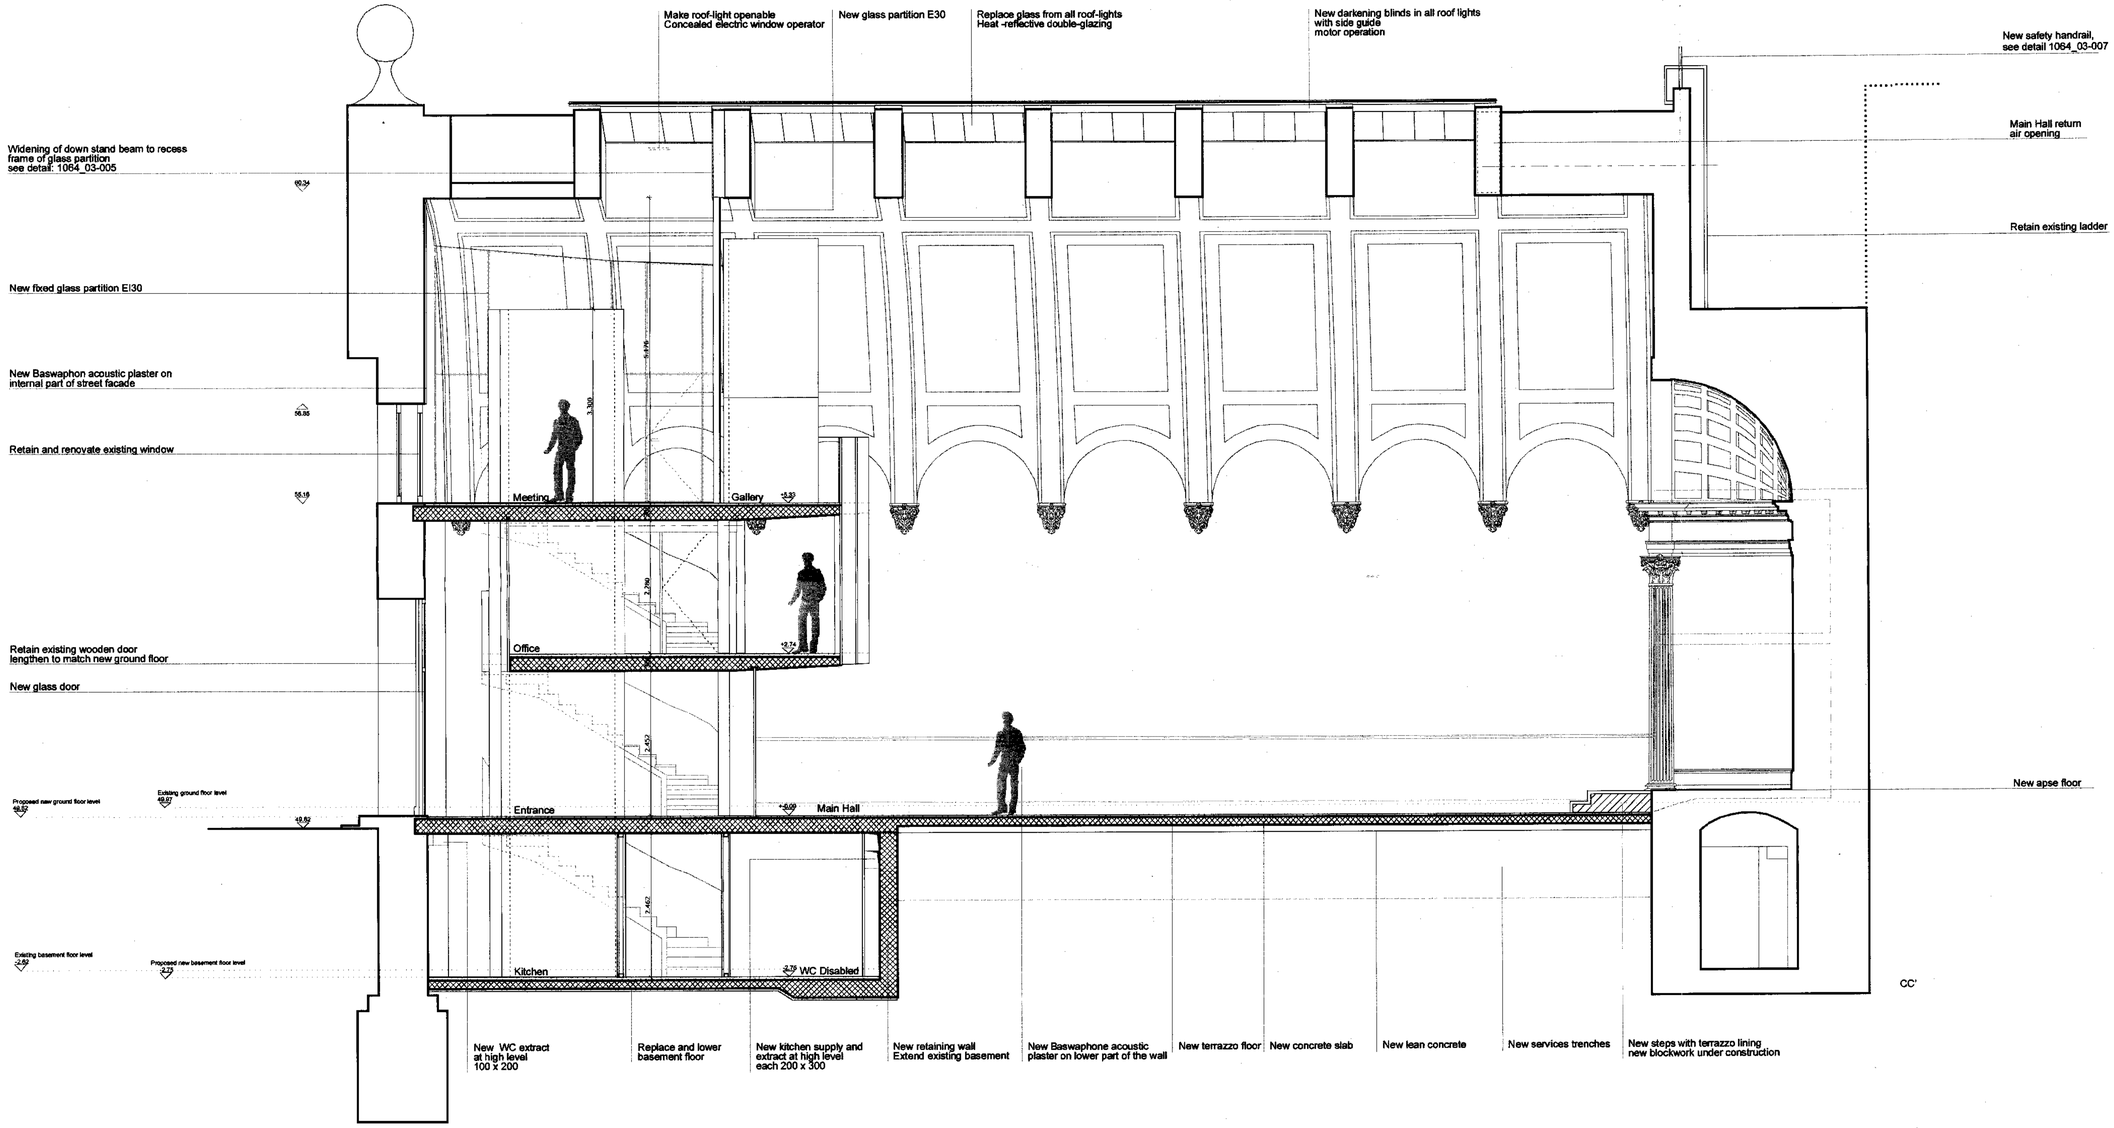

DO NOT SCALE OFF DRAWING
REPORT ALL DISCREPANCIES
CHECK ALL DIMENSIONS ON SITE
06/01/2008
© Christ & Gantenbein AG

PROJECT: The Swiss Church, London	PHASE: Planning Application
CONTENT: Proposed section CC'	PLAN NO.: 1064_05-004
FORMAT: 84.1/59.4 / SCALE: 1:50	DATE: 14.01.2008 / REV.

CHRIST & GANTENBEIN AG, ARCHITEKTEN ETH SIA BSA, SPITALSTRASSE 12, 4056 BASEL, T 061 269 90 20, F 061 269 90 38, mail@christgantenbein.ch

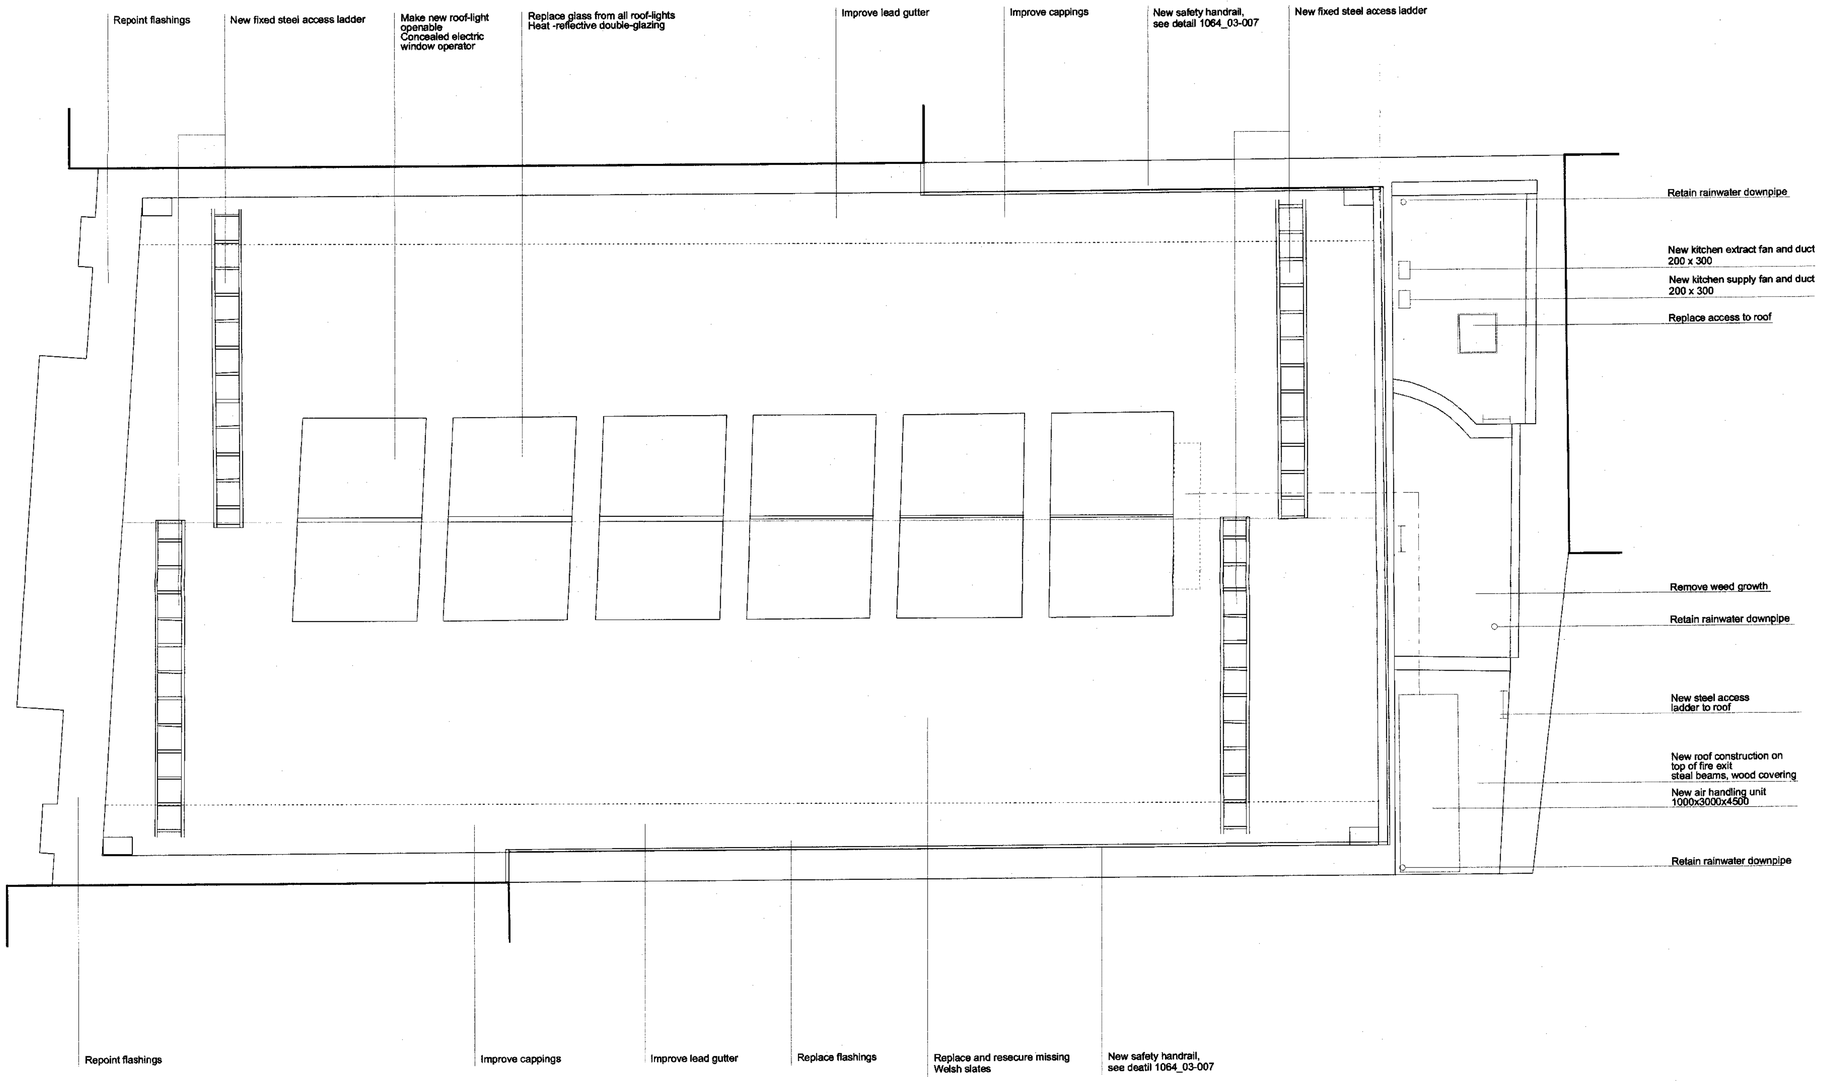

DO NOT SCALE OFF DRAWING
REPORT ALL DISCREPANCIES
CHECK ALL DIMENSIONS ON SITE
06/01/2008
© Christ & Gantenbein AG

PROJECT		PHASE
The Swiss Church, London		Planning Application
CONTENT		PLAN NO.
Proposed roof		1064_05-002
FORMAT	SCALE	DATE / REV
84.1/59.4	1:50	14.01.2008

CHRIST & GANTENBEIN AG, ARCHITEKTEN ETH SIA BSA, SPITALSTRASSE 12, 4056 BASEL, T 061 260 90 20, F 061 260 90 30, mail@christgantenbein.ch