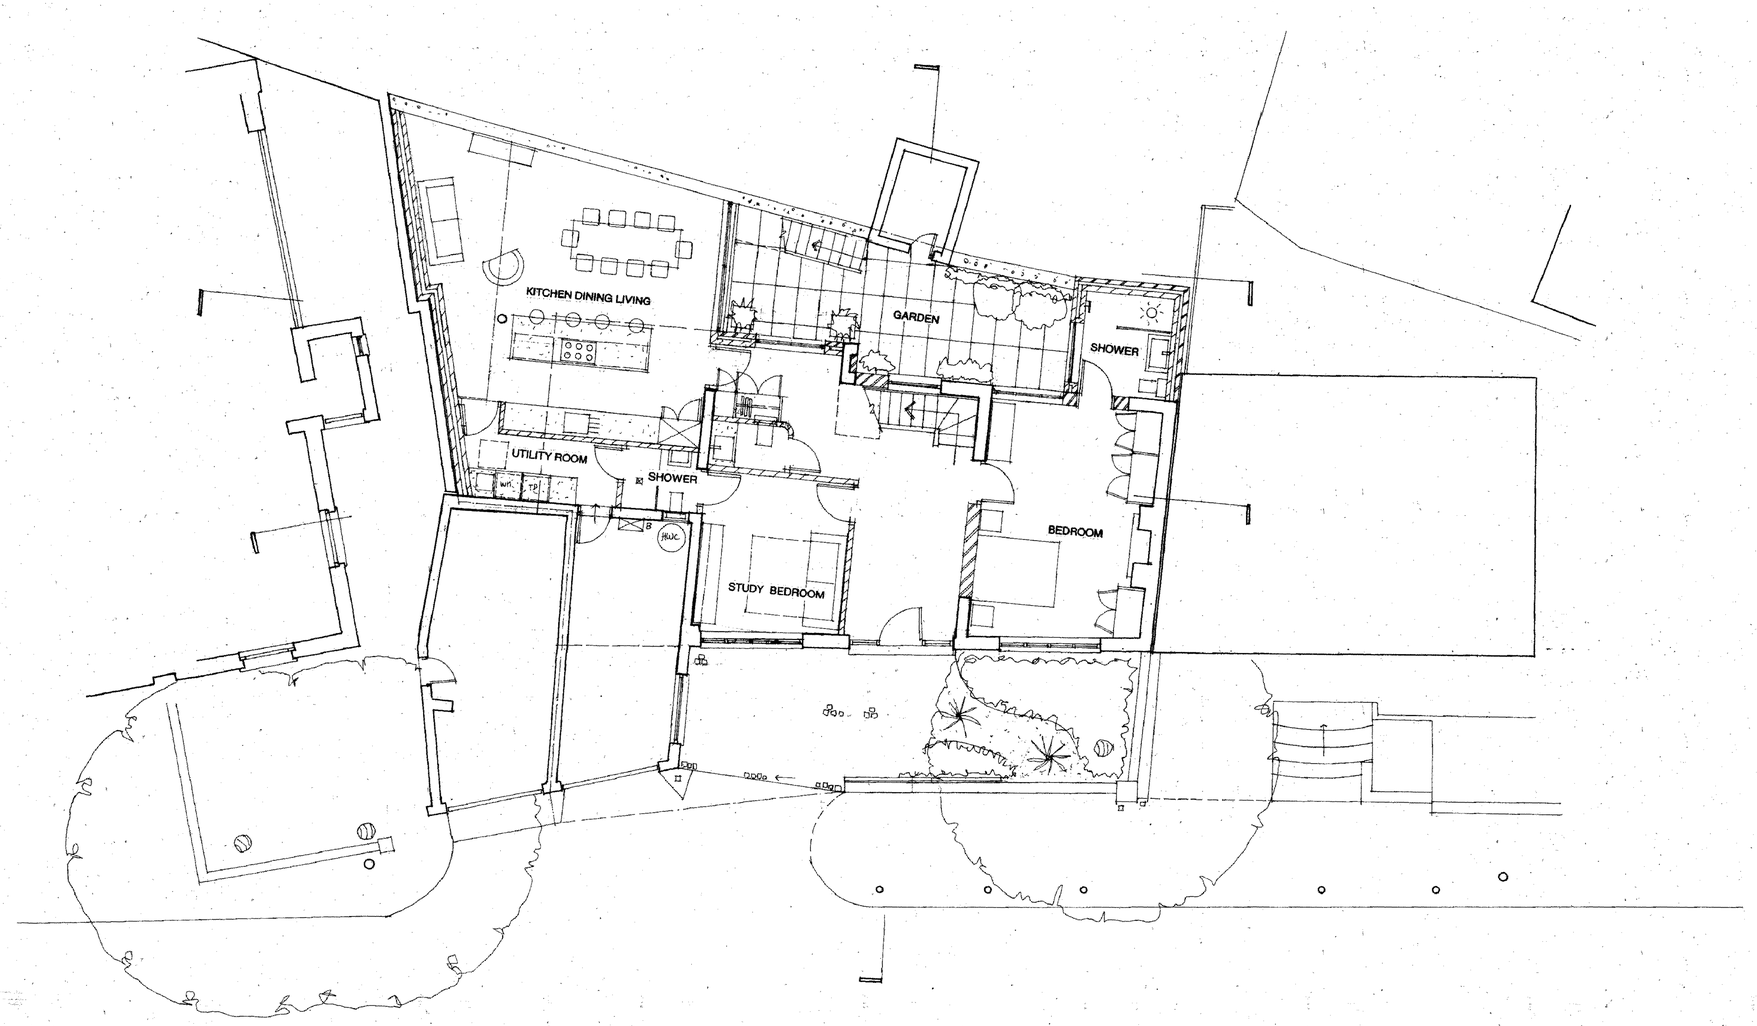

REV D: PERMITTED DEVELOPMENT WORKS OMITTED 12/2/08

REV C: NEW GATE TO ROAD OMITTED 9/1/2008

2007/5935/PR1

0 5 10M

REV B: AMENDED TO PLANNERS COMMENTS. 16 NOV 2007

REV A: EXTERNAL STAIRS ADDED 18/9/07

archplan architects and property management 30 Chalmsley Crescent, London N6 5HA Tel: 020 8340 1747 Fax: 020 8347 0258	Date March 2007 Drawn by Checked by	Scale 1:50	Project 30 Christchurch Hill W London - NW3 Title GROUND FLOOR PLAN AS PROPOSED	Drawing no. CH / 20 D Copyright Archplan 2007

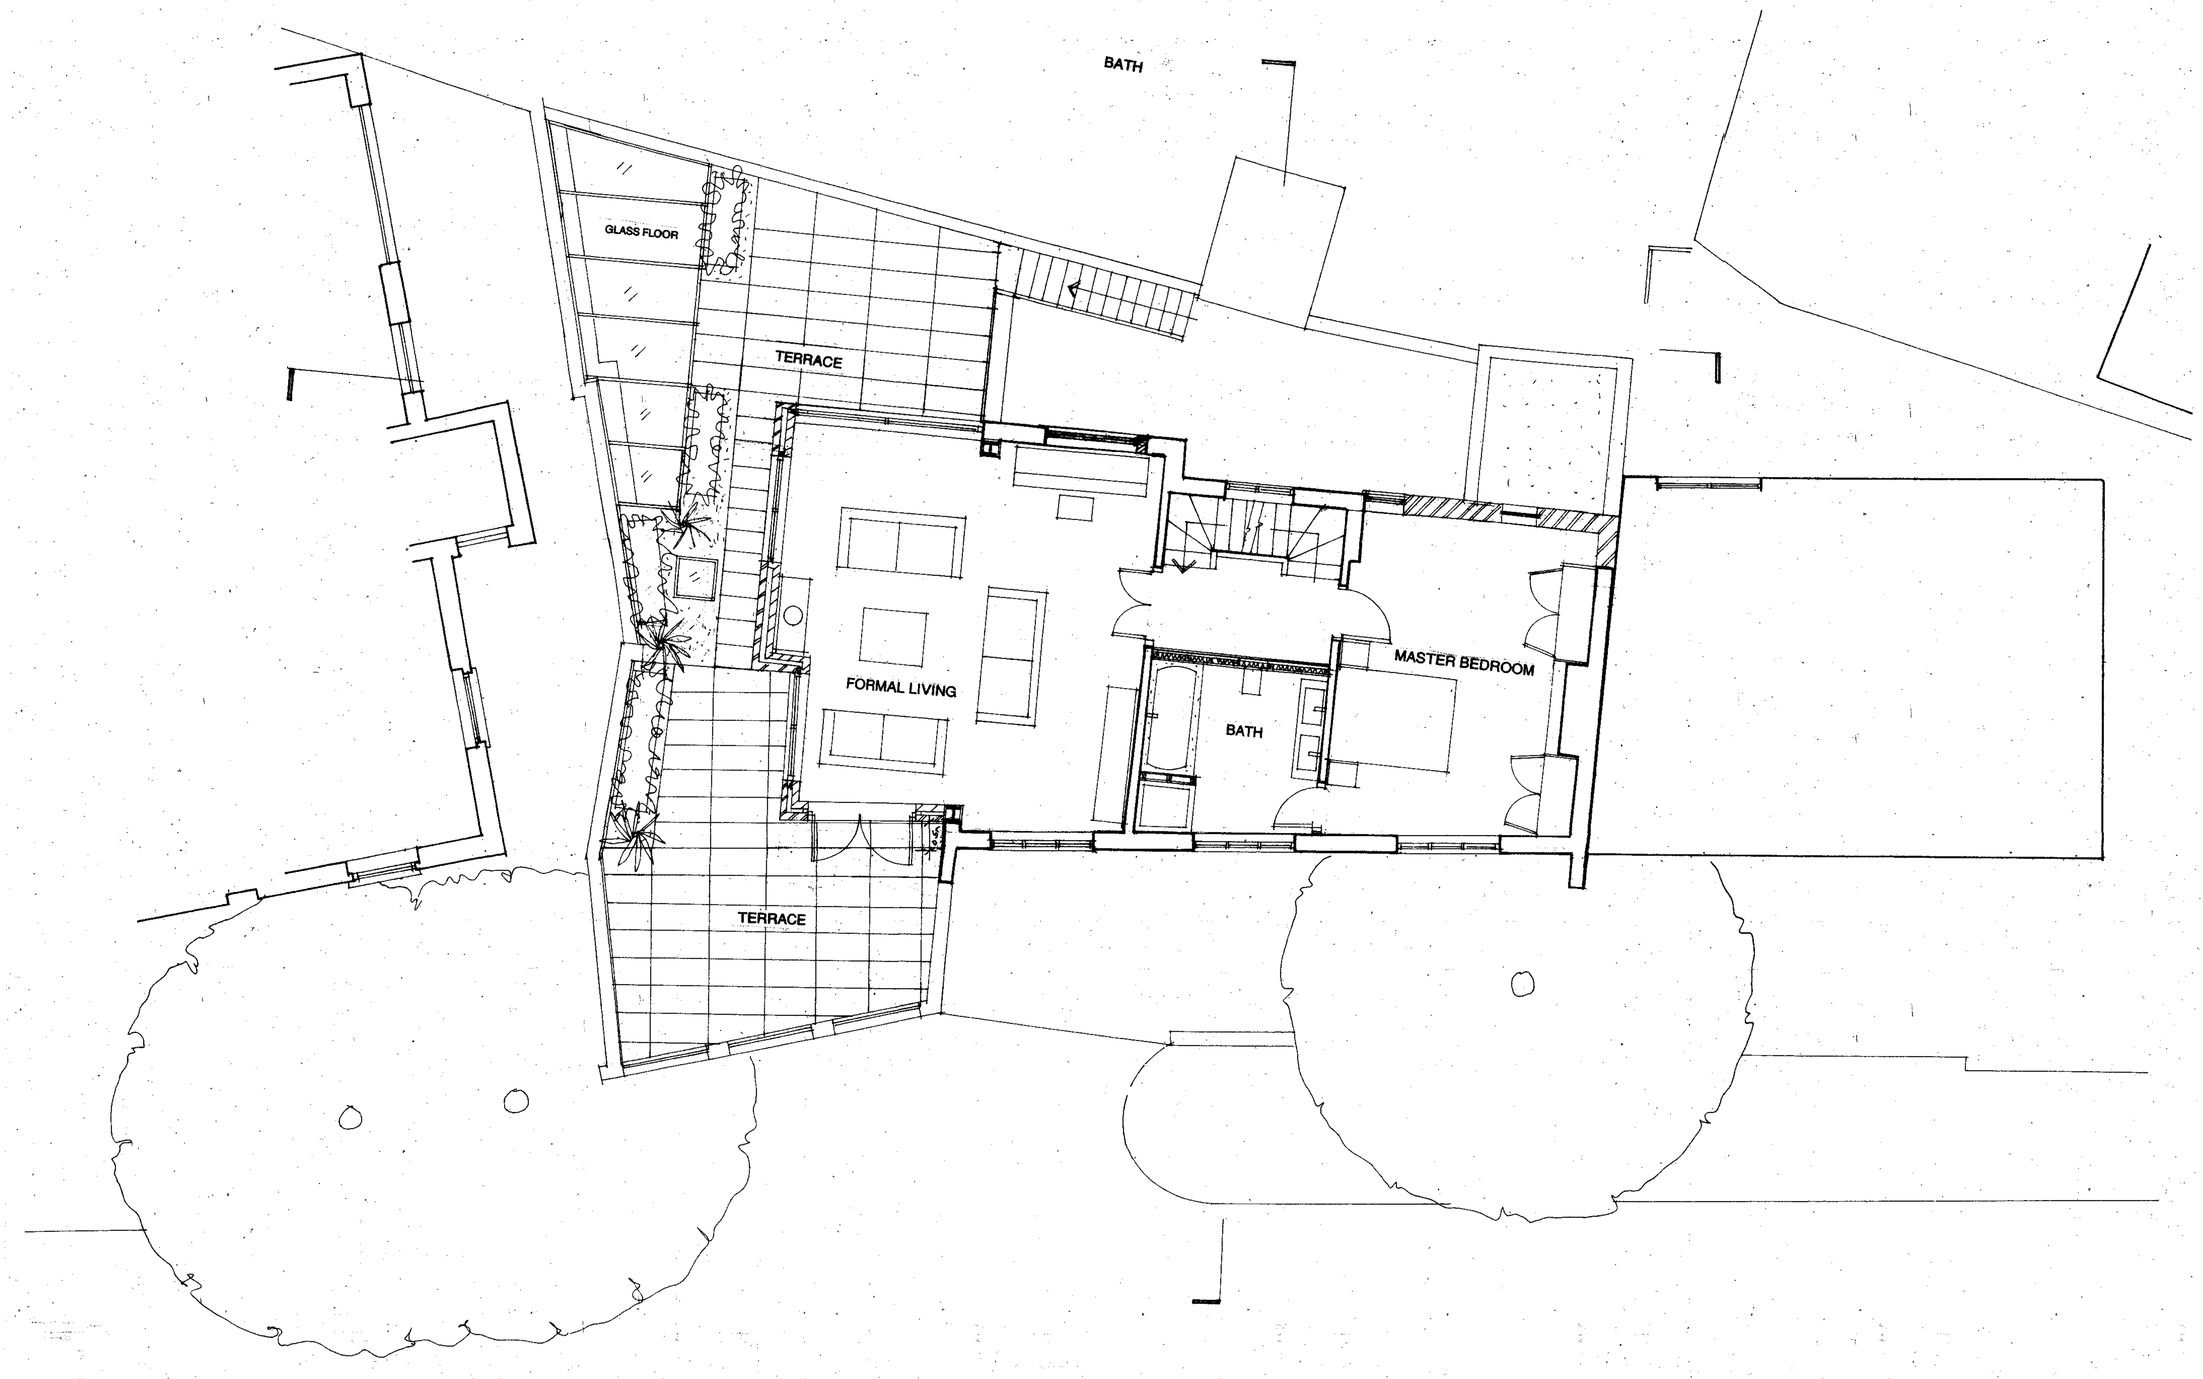

2007/5985/P R1

REV D: PERMITTED DEVELOPMENT WORKS OMMITED 12/2/08

REV C: SIDE EXTENSION SET BACK 500MM FROM FACE OF MAIN HOUSE 9/1/2008

0 5 10M

REV B: AMENDED TO PLANNERS COMMENTS 16 NOV 2007

REV A: EXTERNAL STAIRS ADDED 18/9/07

archplan architects and property management 30 Cholmeley Crescent, London N6 5HA Tel: 020 8340 1747 Fax: 020 8347 0258	Date March 2007 Drawn by Checked by	Scale 1:50	Project 30 Christchurch Hill W London - NW3 Title FIRST FLOOR PLAN AS PROPOSED	Drawing no. CH / 21 D Copyright Archplan 2007

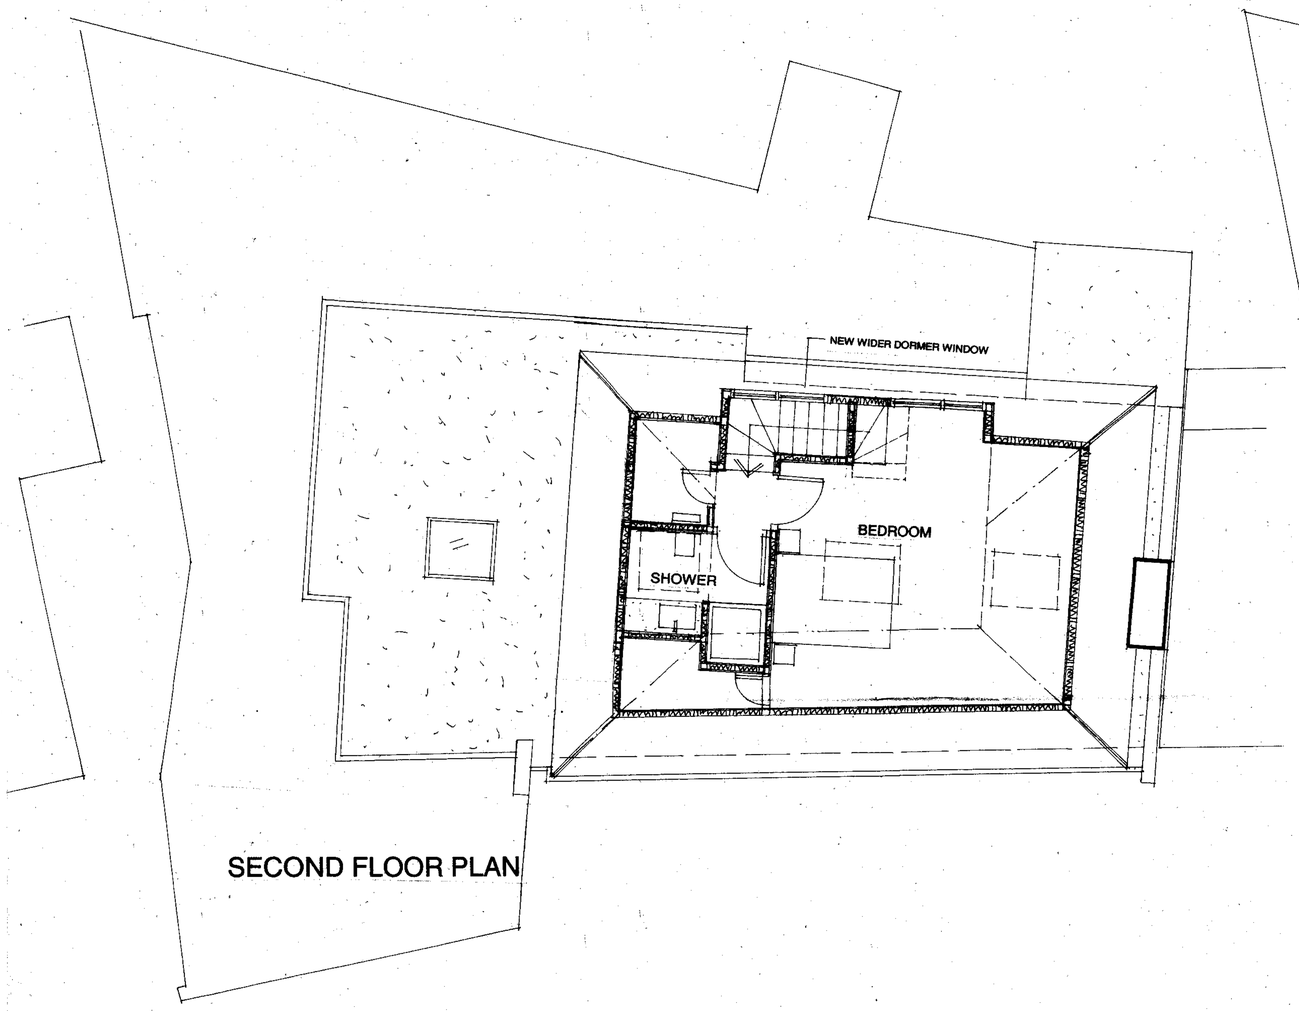

SECOND FLOOR PLAN

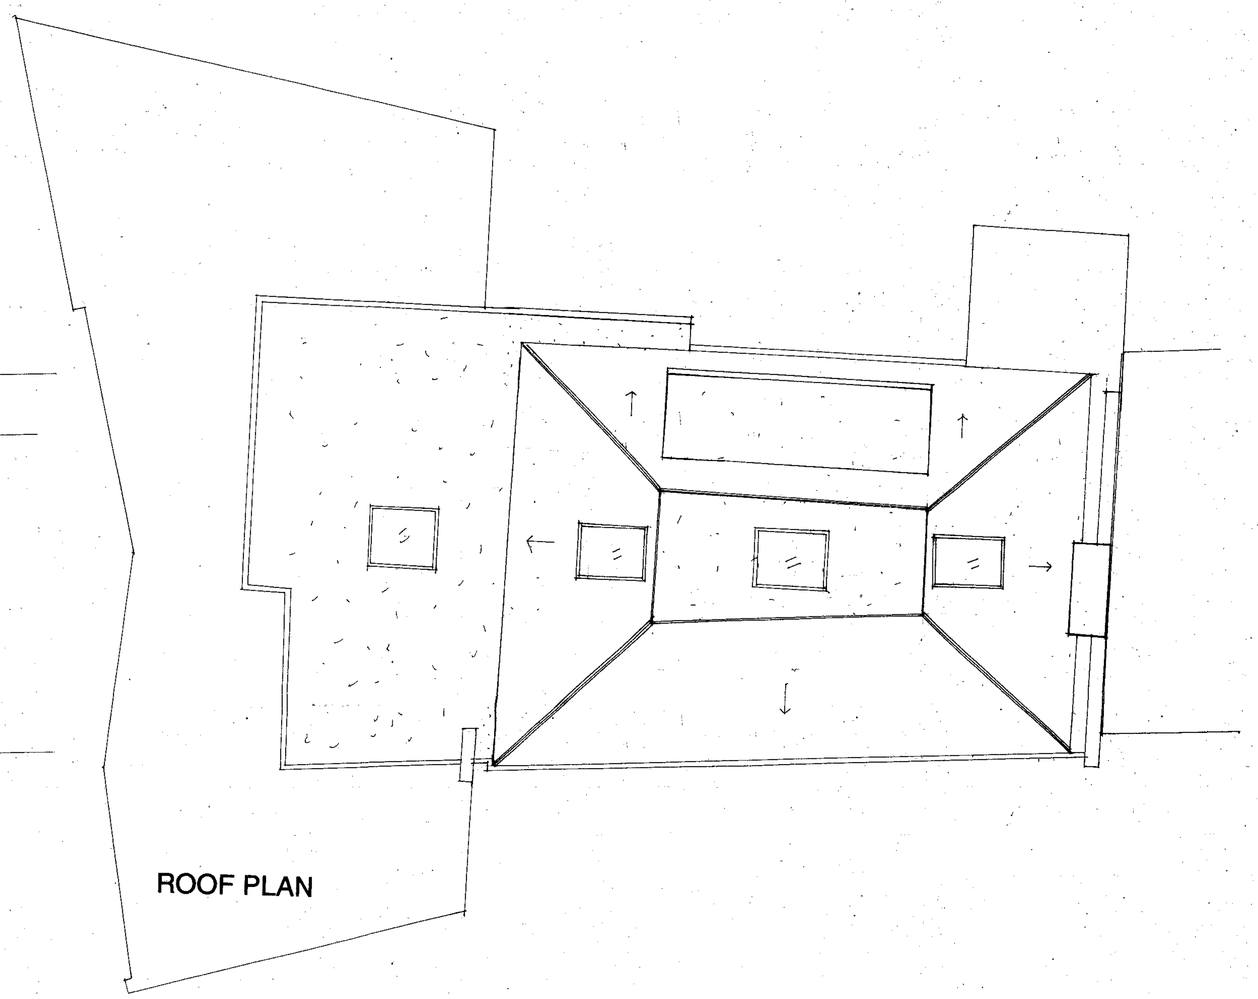

ROOF PLAN

2007/5935/PR1

REV C: SIDE EXTENSION SET BACK 500MM FROM FACE OF MAIN HOUSE 9/1/2008

0 5 10 M

REV B: AMENDED TO PLANNERS COMMENTS 16 NOV 2007

archplan architects and property management 30 Cholmeley Crescent, London N6 5HA Tel: 020 8340 1747 Fax: 020 8347 0258	Date March 2007 Drawn by Checked by	Scale 1:50	Project 30 Christchurch Hill W London - NW3 Title SECOND / ROOF PLAN AS PROPOSED	Drawing no. CH / 22 C Copyright Archplan 2007

ELEVATION TO CHRISTCHURCH HILL

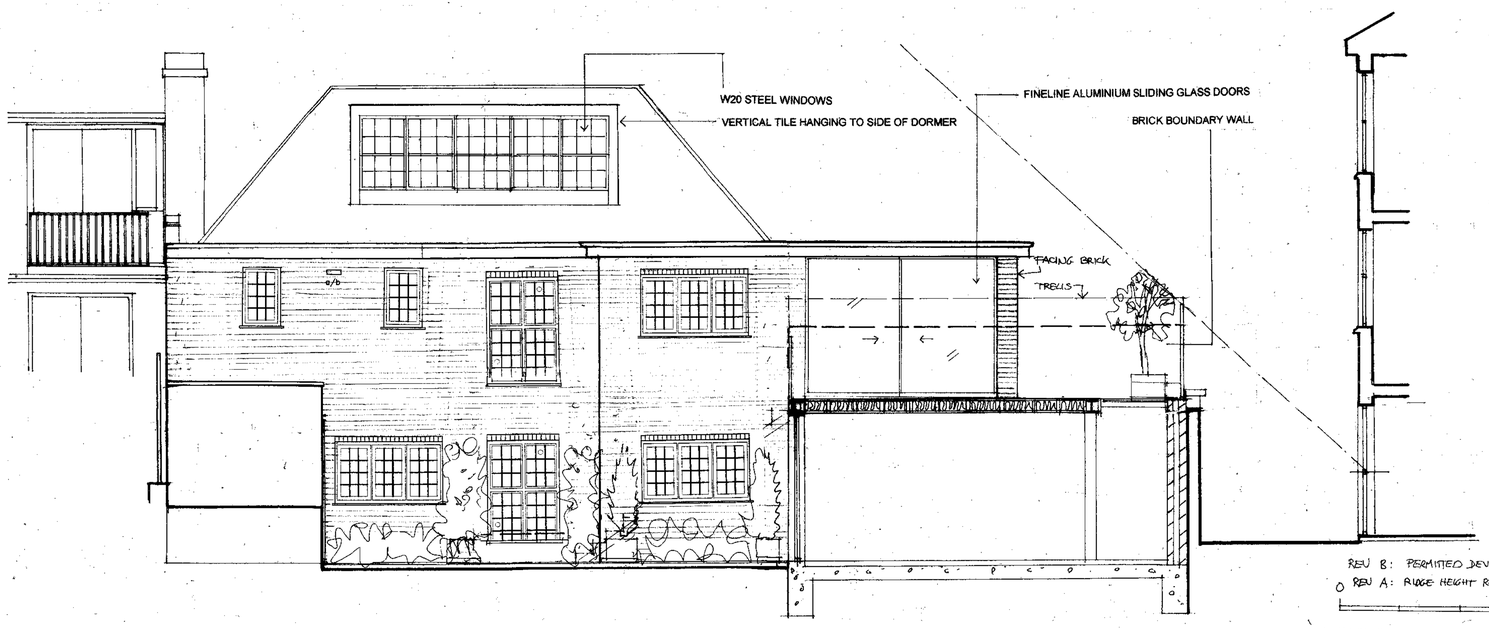

ELEVATION TO REAR

2007/5935/PR

REV B: PERMITTED DEVELOPMENT WORKS OMITTED 12/2/08

REV A: RIDGE HEIGHT REDUCED, WINDOW HEAD TO EXTENSION LOWERED, GATE TO BOUNDARY WALL REMOVED 9/1/08

REV B: AMENDED TO PLANNERS COMMENTS 16 NOV 2007

REV A: EXTERNAL STAIRS ADDED 18/9/2007

archplan **architects and property management** 30 Cholmeley Crescent, London N6 5HA Tel: 020 8340 1747 Fax: 020 8347 0258	Date March 2007 Drawn by Checked by	Scale 1:50	Project 30 Christchurch Hill W London - NW3 Title **ELEVATIONS AS PROPOSED**	Drawing no. CH / 23 B Copyright Archplan 2007

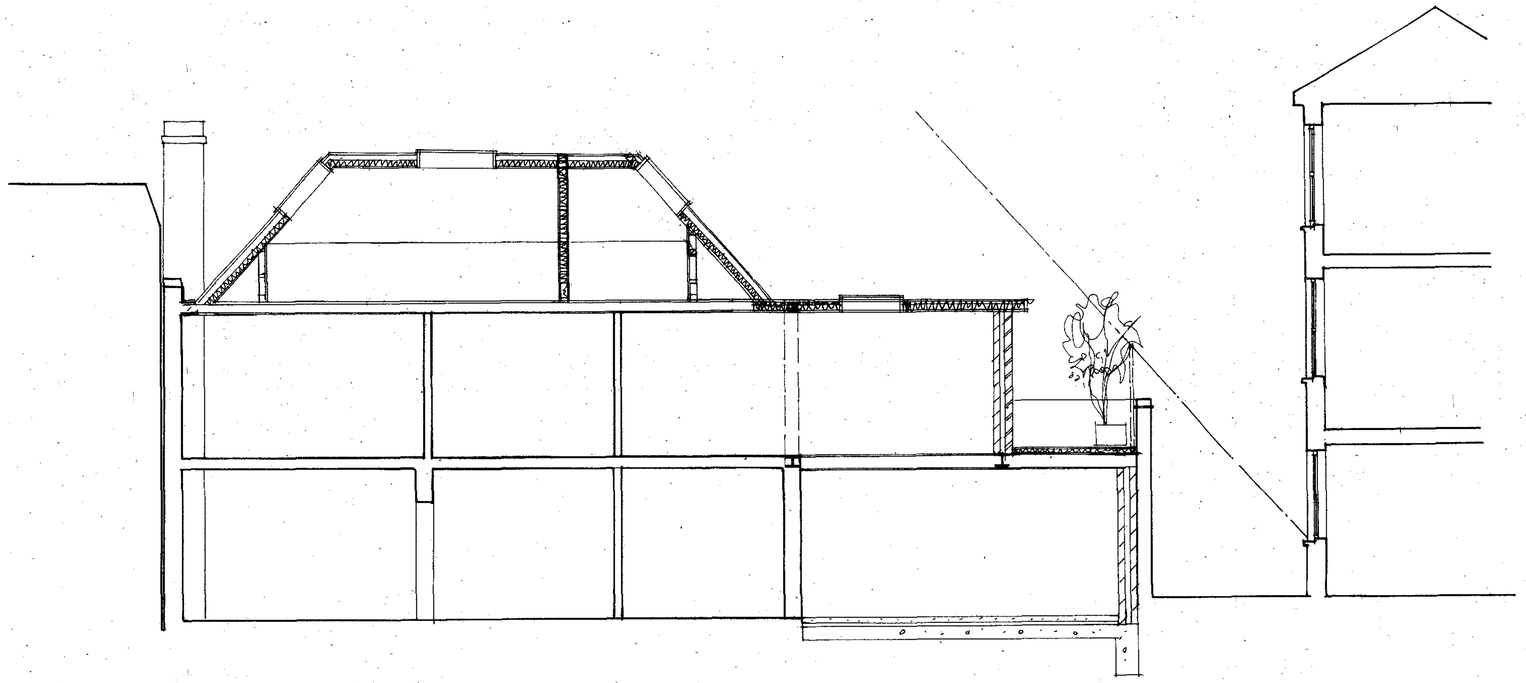

SECTION A-A

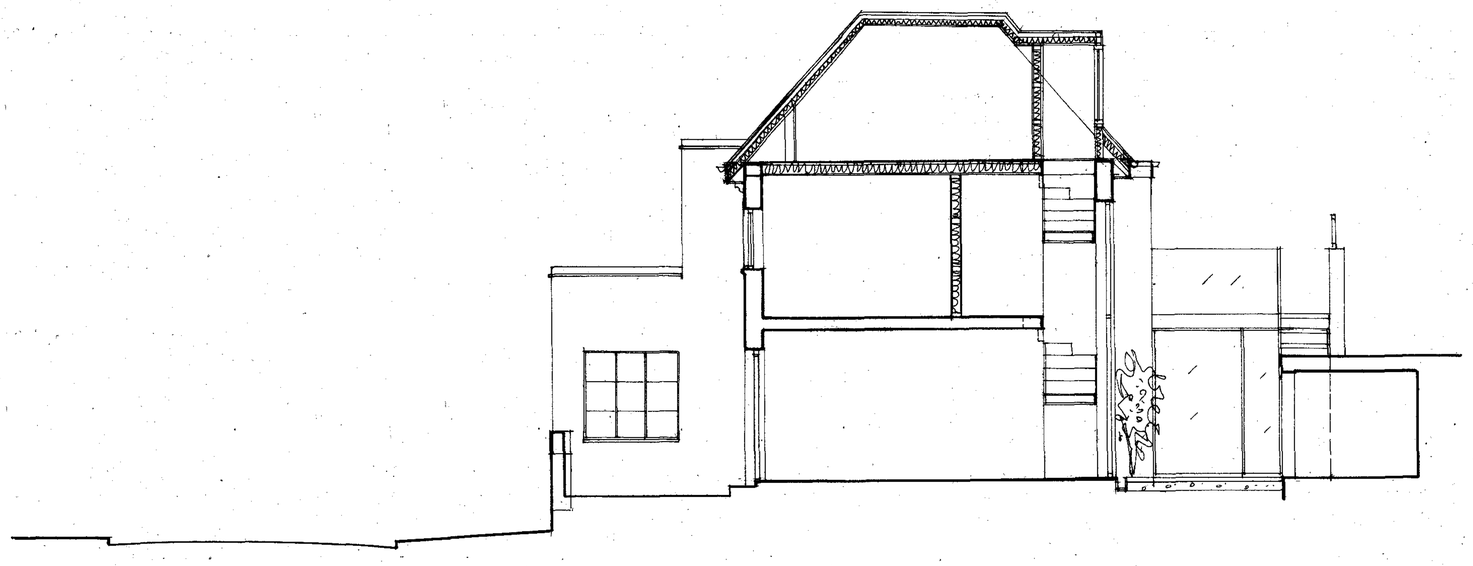

SECTION B-B

2007/5935/PR1

REV C: RIDGE HEIGHT REDUCED 9/1/2008

0 5 10M

REV B: AMENDED TO PLANNERS COMMENTS 16 NOV 2007

archplan architects and property management 30 Cholmeley Crescent, London N6 5HA Tel: 020 8340 1747 Fax: 020 8347 0258	Date March 2007 Drawn by Checked by	Scale 1:50	Project 30 Christchurch Hill W London - NW3 Title SECTION A-A, B-B AS PROPOSED	Drawing no. CH / 24 C Copyright Archplan 2007

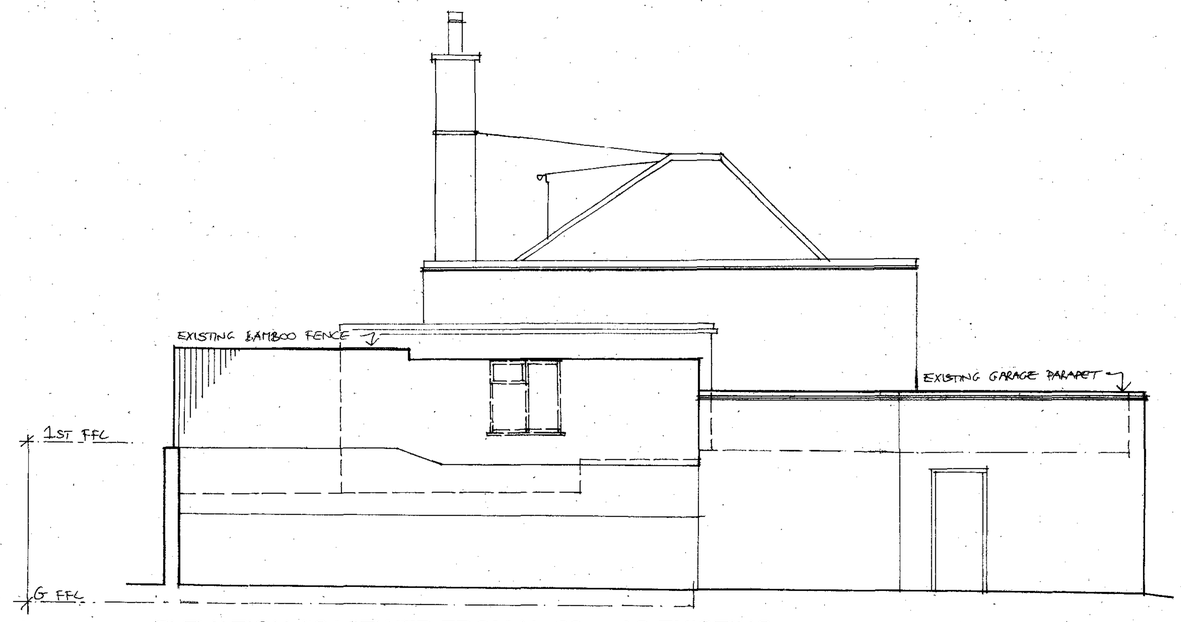

ELEVATION AS VIEWED FROM No 32 - AS EXISTING

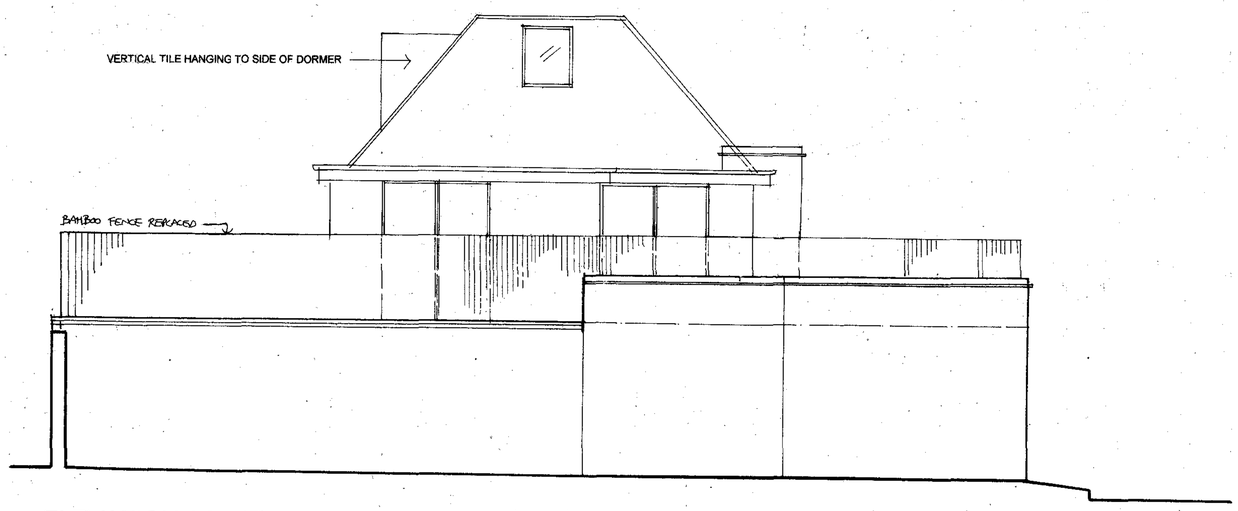

ELEVATION AS VIEWED FROM No 32 - AS PROPOSED

2007/5935/PR1

REV C: HEIGHT OF RIDGE REDUCED / SIDE EXTENSION SET BACK FROM FRONT

0 5 10M

REV B: AMENDED TO PLANNERS COMMENTS 16 NOV 2007

archplan architects and property management 30 Cholmeley Crescent, London N6 5HA Tel: 020 8340 1747 Fax: 020 8347 0258	Date March 2007 Drawn by Checked by	Scale 1:50	Project 30 Christchurch Hill W London - NW3 Title ELEVATION FROM No 32 AS EXISTING AND AS PROPOSED	Drawing no. CH / 25 C Copyright Archplan 2007