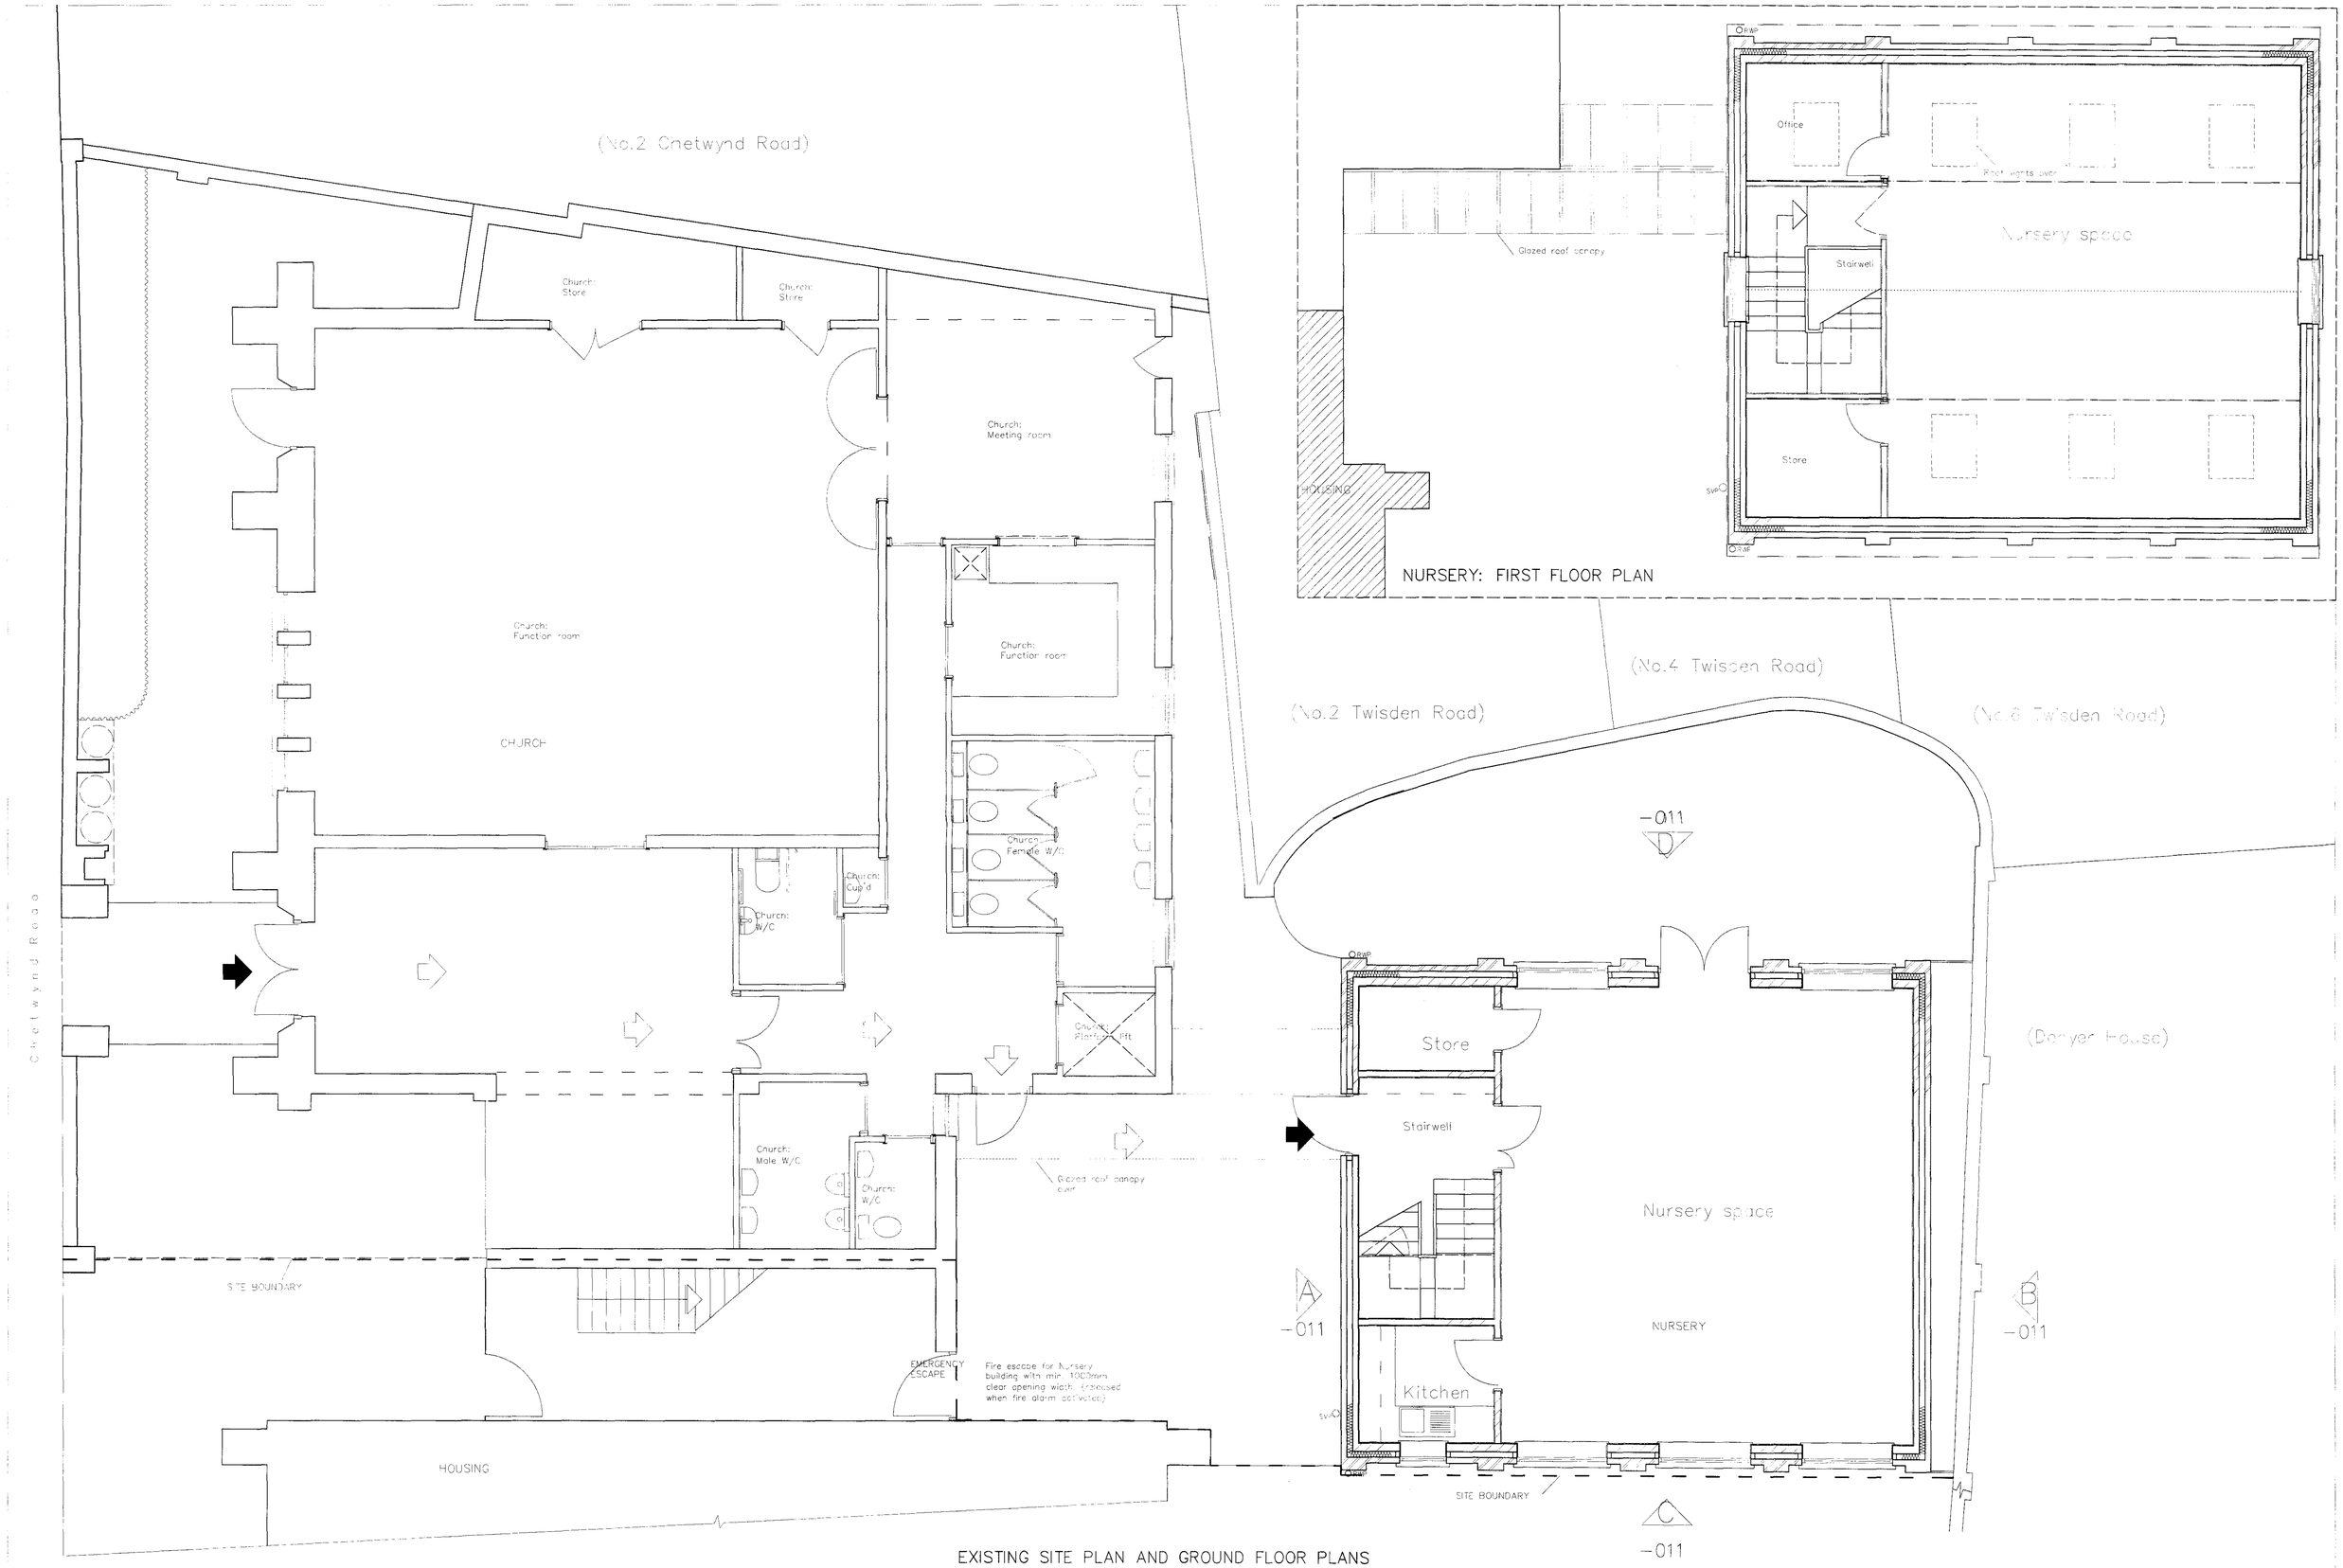

EXISTING SITE PLAN AND GROUND FLOOR PLANS

NB!; All dimensions to be confirmed on site.

CHANGE OF USE – NURSERY BUILDING TO PROPOSED MANSE

Drawing Title: Church/Nursery : EXISTING PLANS; Site plan; Ground floor and Nursery First floor plans

Project: Highgate Road Baptist Church

Sewell and Hawkins architects

Drawing No: 716–010

6 Offord Road Islington London N1 1DL 0207 609 9496

Scale: 1:50

Date/Initials: 05.09.07 gm

Elevation A–A

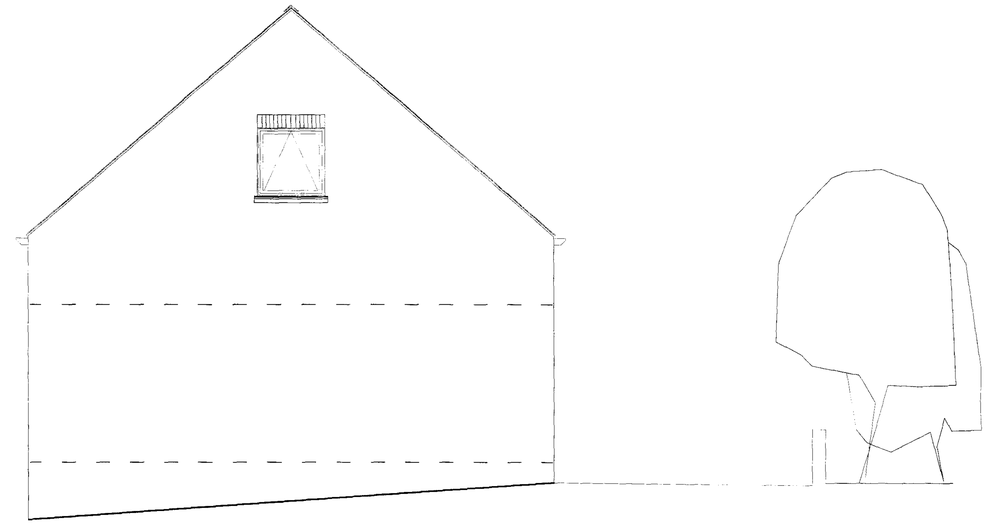

Elevation B–B

Elevation C–C

Elevation D–D

NB!; All dimensions to be confirmed on site.

CHANGE OF USE – NURSERY BUILDING TO PROPOSED MANSE

Nursery : EXISTING ELEVATIONS

Highgate Road Baptist Church

Sewell and Hawkins

716–011

6 Offord Road Islington London N1 1DL 0207 609 9496

Scale: 1:50

Date Drawn: 05.09.07 gm

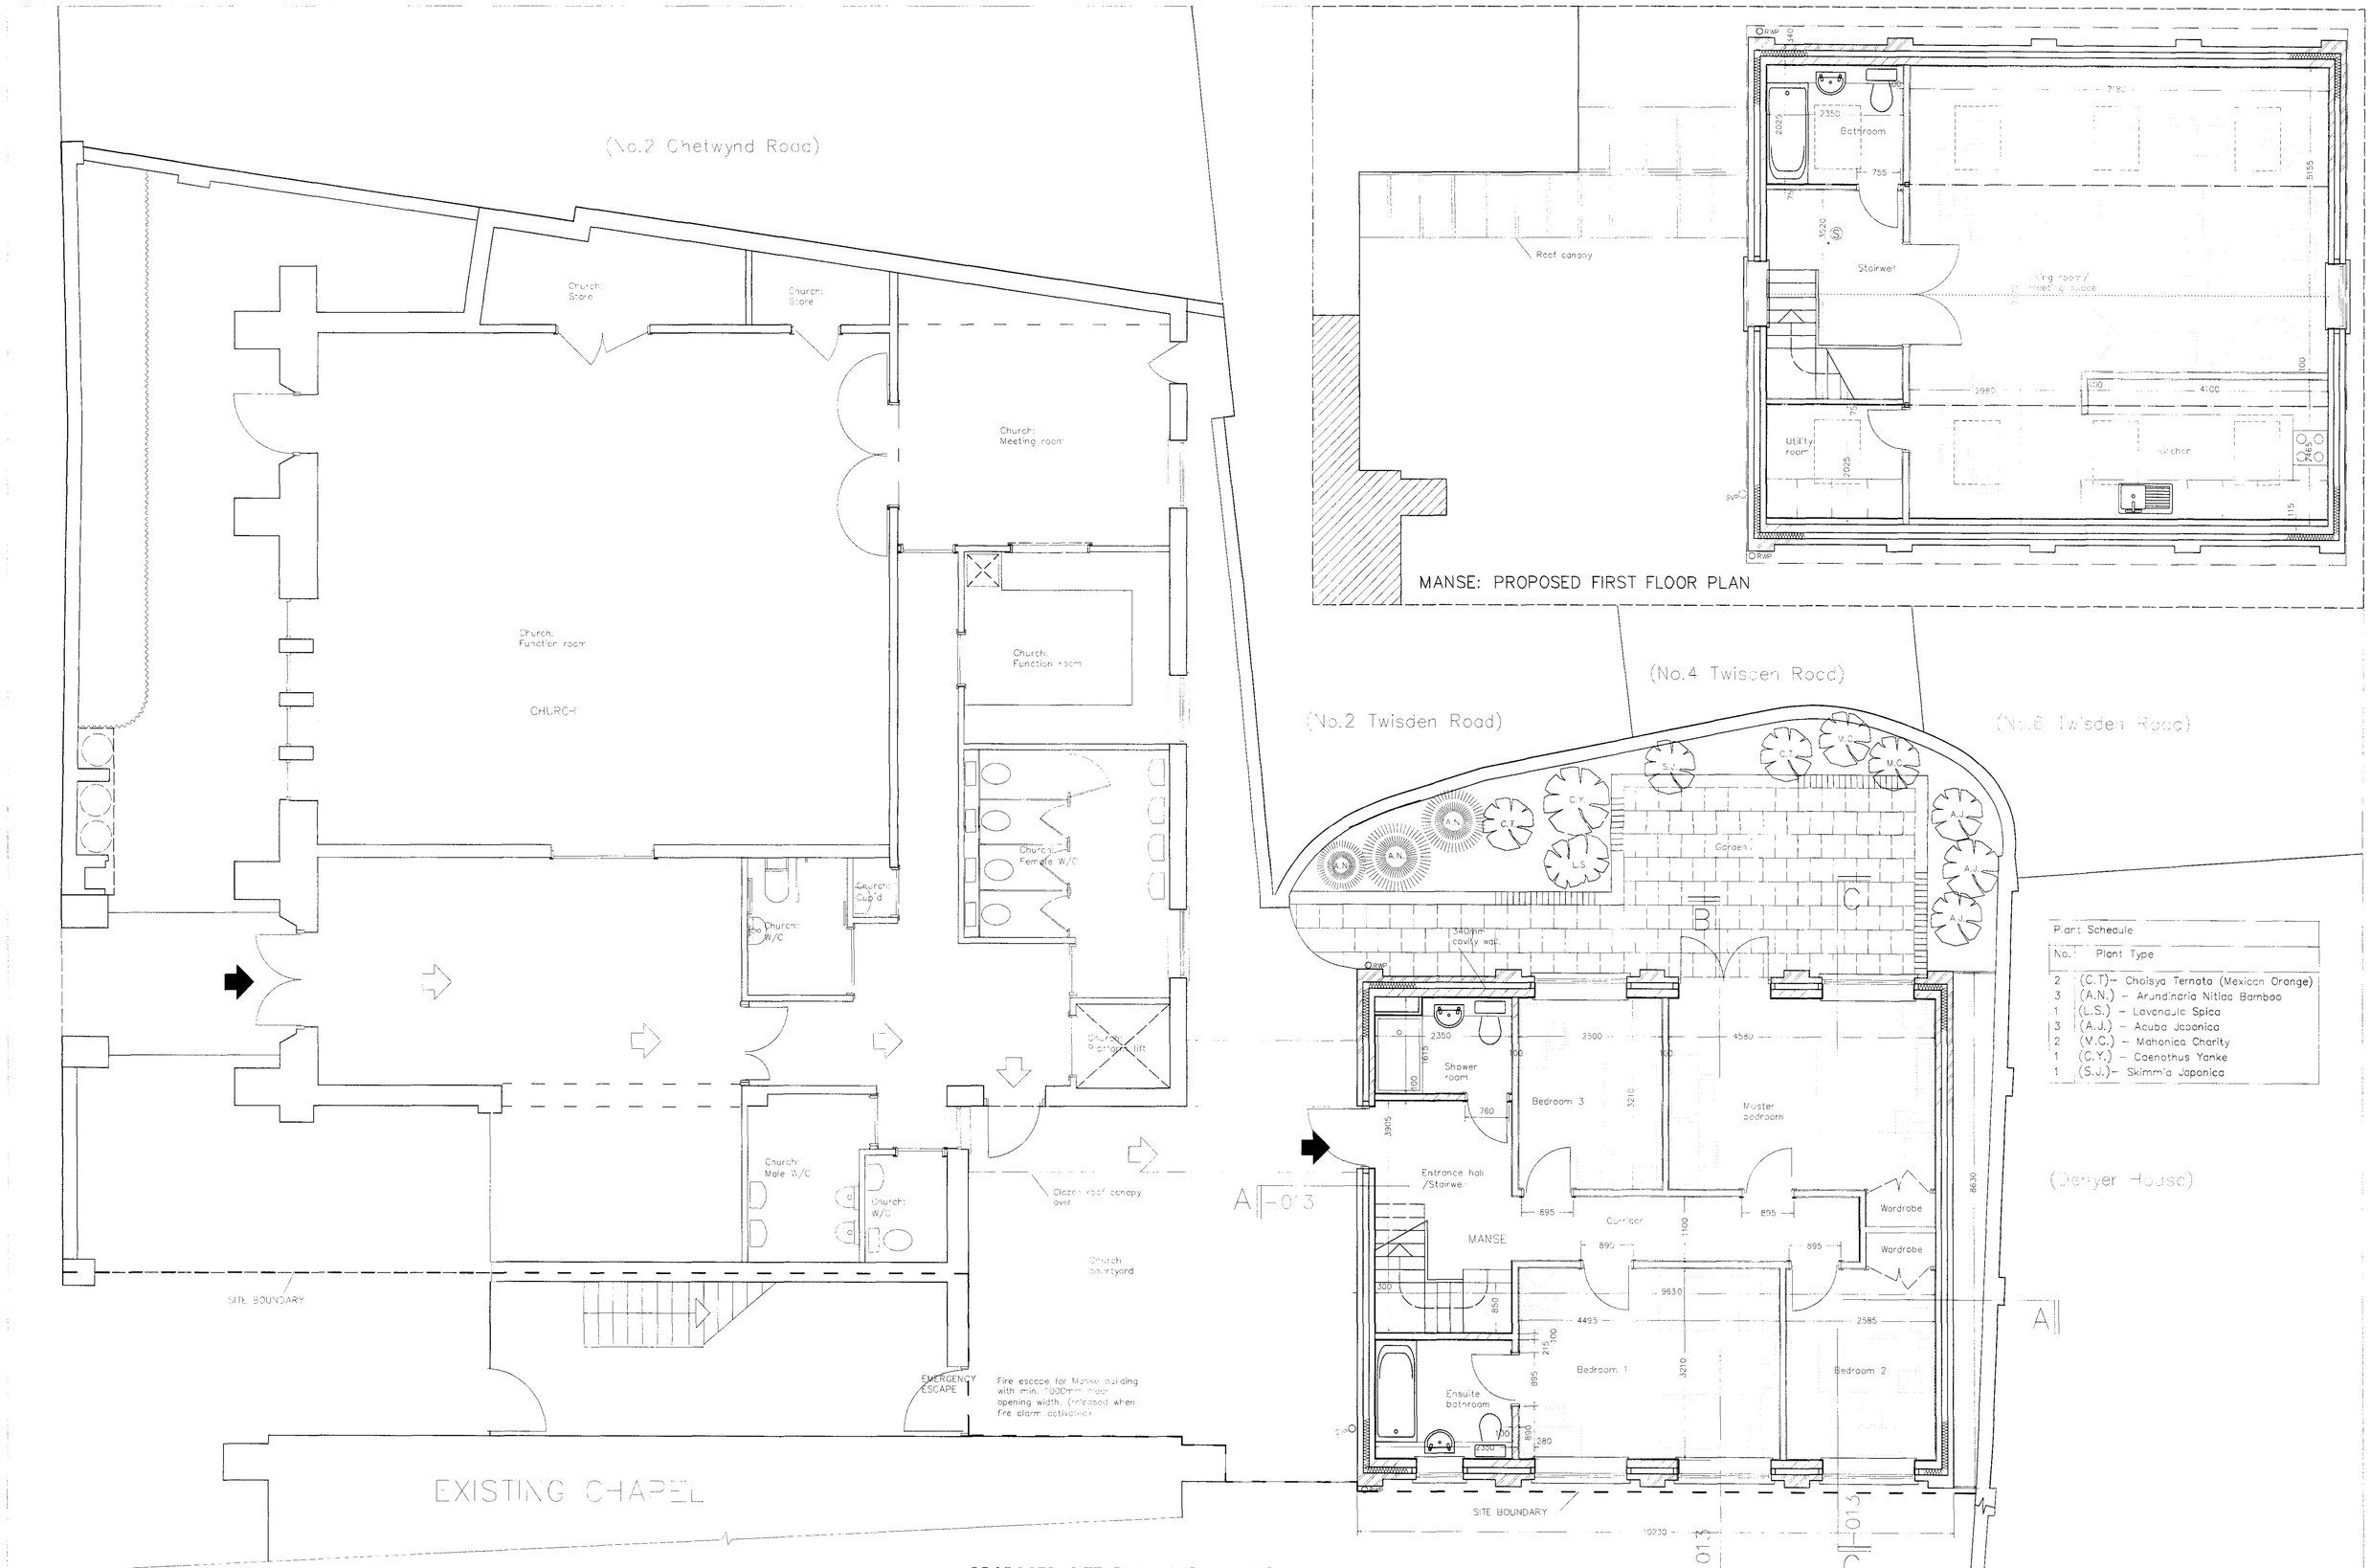

PROPOSED SITE PLAN AND GROUND FLOOR PLANS

NB:; All dimensions to be confirmed on site.

CHANGE OF USE – NURSERY BUILDING TO PROPOSED MANSE

Drg Title: Church/Nursery :PROPOSED PLANS;
Site plan; Ground floor and Nursery First floor plans

Highgate Road Baptist Church

Drg No: 716–012

Sowell and Hawkins architects

6 Offord Road Islington London N1 1DL 0207 609 9496

Scale: 1:50

Date/Rev: 05.09.07 gm

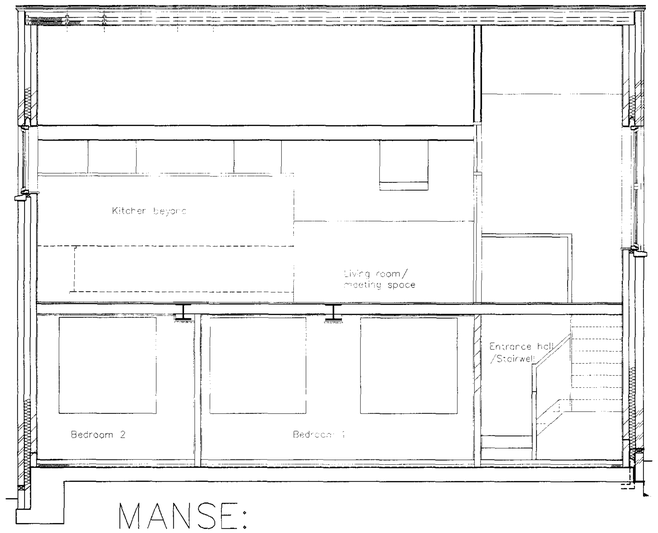

MANSE:
Proposed section A–A

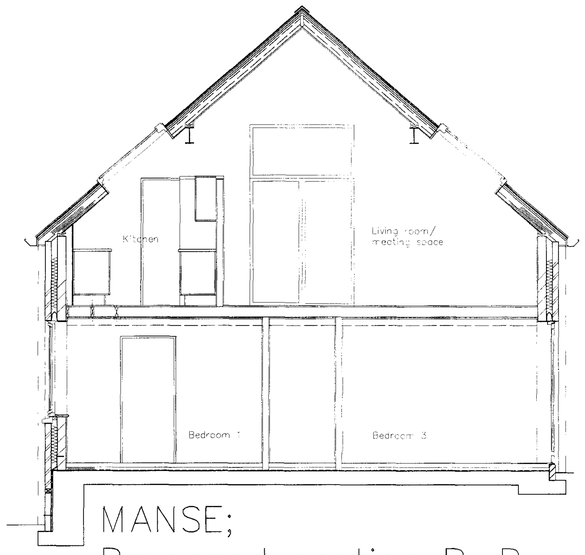

MANSE;
Proposed section B–B

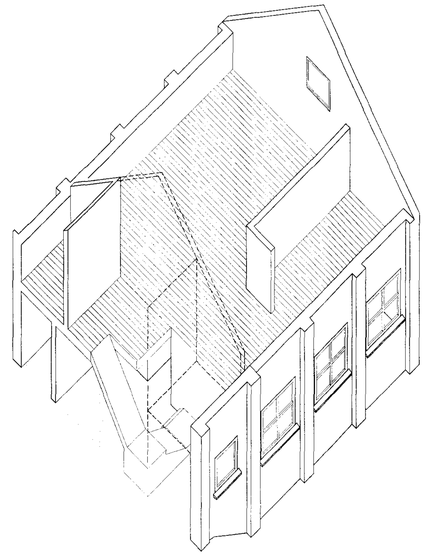

Manse 3D study

1:100

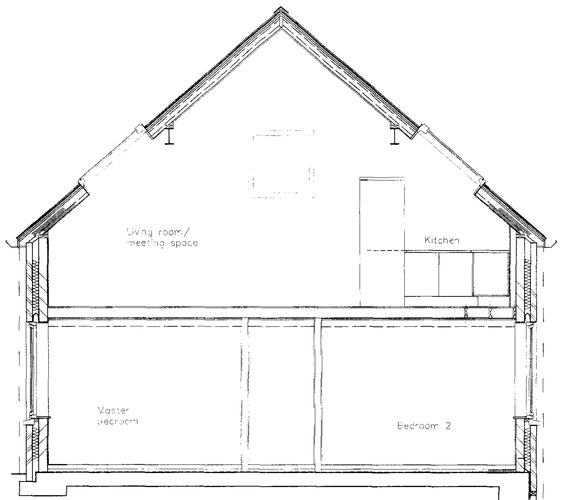

MANSE:
Proposed section C–C

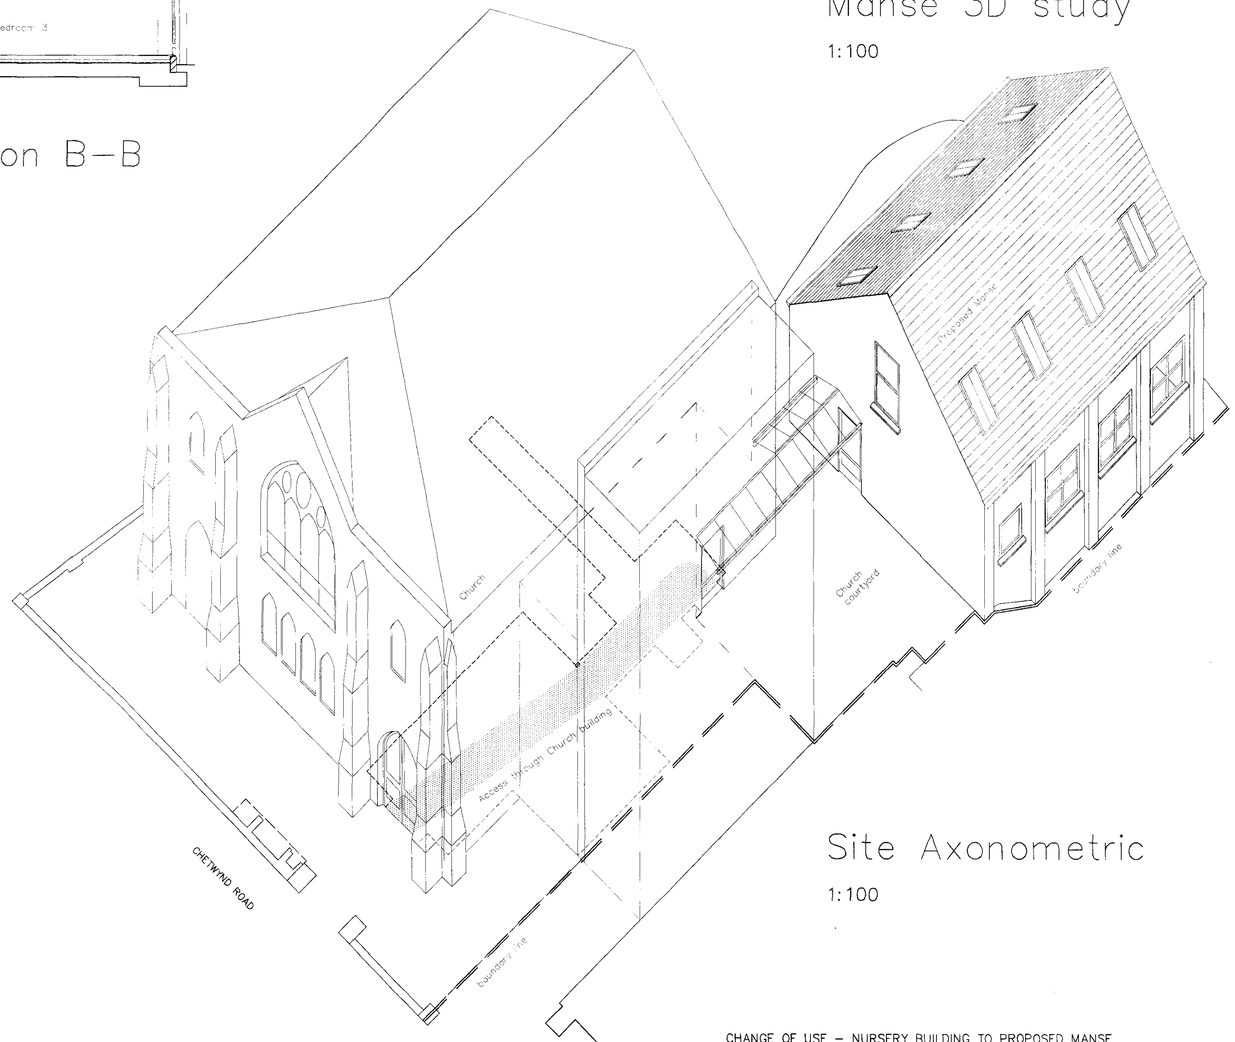

Site Axonometric

1:100

NB!; All dimensions to be confirmed on site.

CHANGE OF USE – NURSERY BUILDING TO PROPOSED MANSE

Manse :PROPOSED SECTIONS and 3D STUDIES; Highgate Road Baptist Church

Sowell and Hawkins architects 716–013

6 Offord Road Islington London N1 1DL 0207 609 9496 1:50 05.09.07 gm