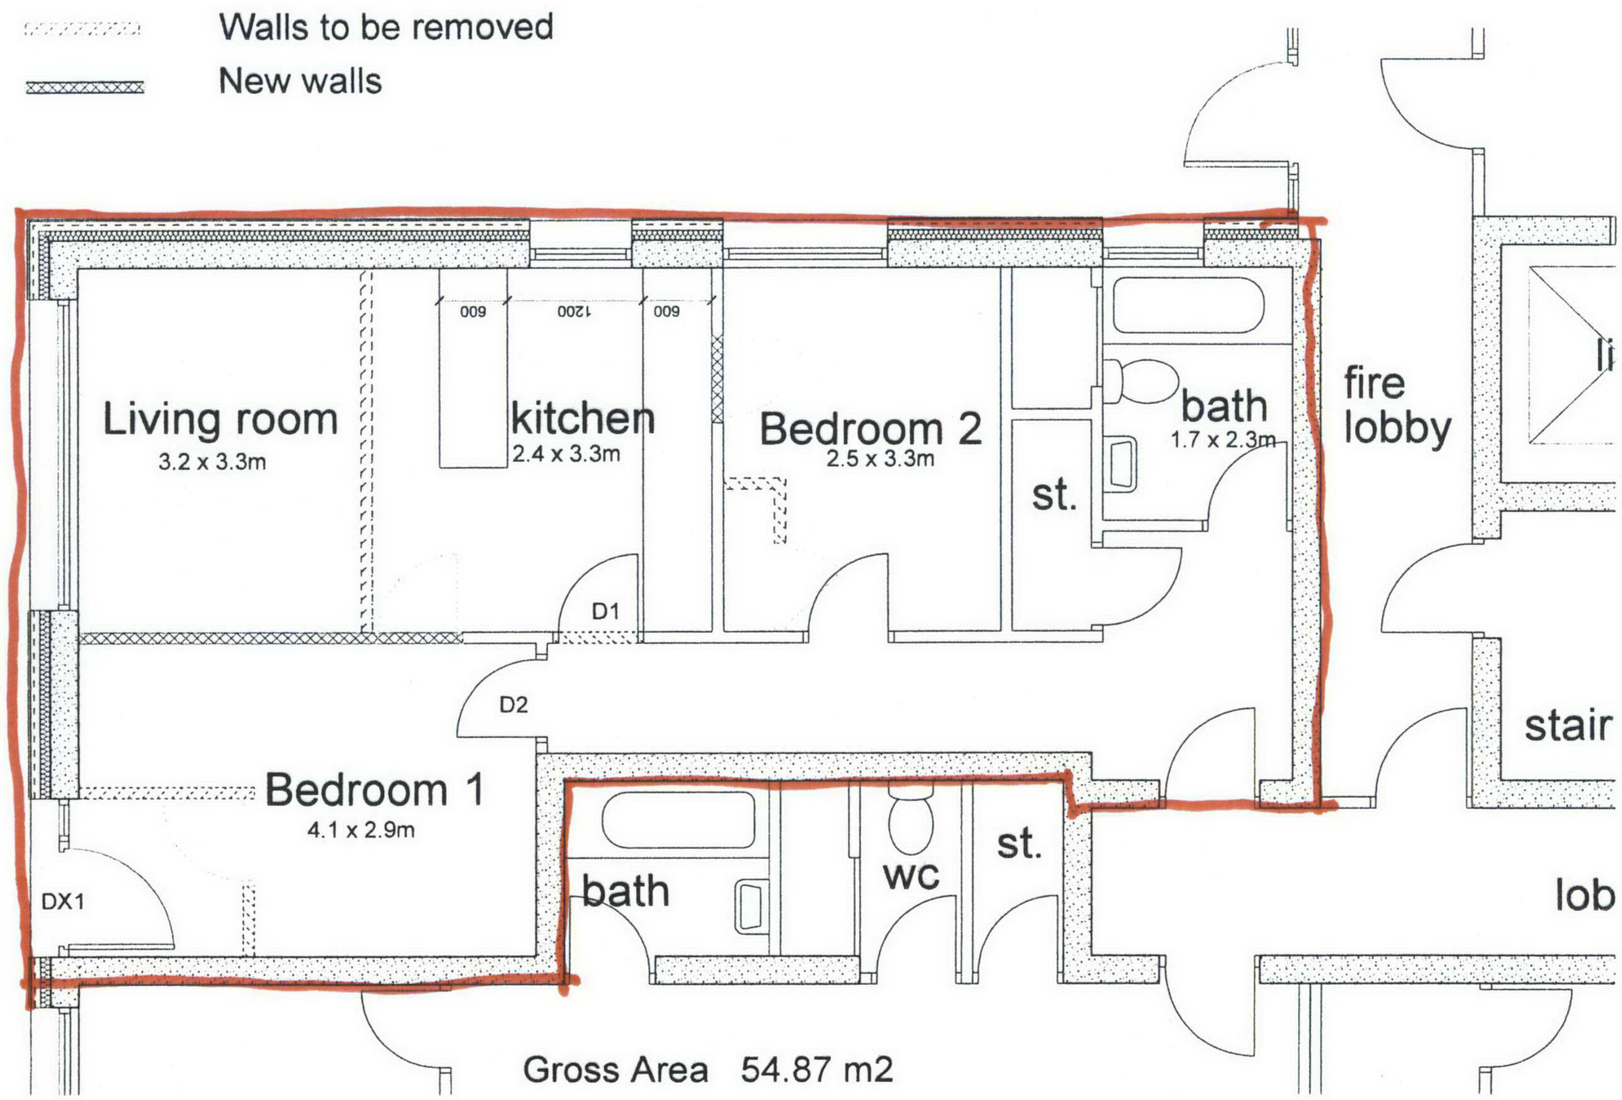

Block Title

No 5 Bray Fellows Rd NW3 3JR. Proposed Conversion of Doctors Surgery into Ground Floor Flat.

1:50@A3 24.10.07

AL (0) 7151

UH.LBC.PFI

Chalcots Estate PFI
Unitary

HTA Architects Limited

79 Parkway London NW1 7PP
Tel (020) 7485 8555 hta@hta-arch.co.uk