(A) 0510 SITE SECTION TO SOUTH
1:250

0 2 4 6 10m

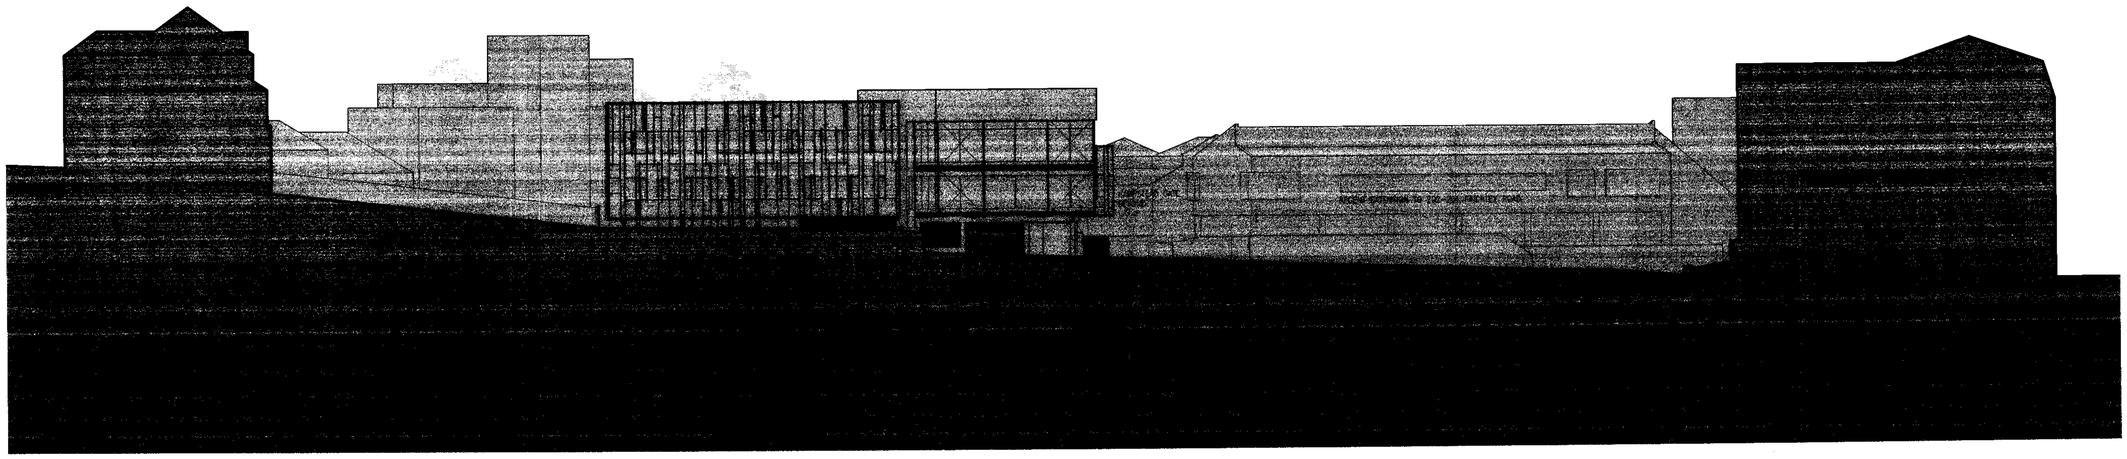

(B) 0510 SITE SECTION TO NORTH
1:250

0 2 4 6 10m

DO NOT SCALE OFF THIS DRAWING
ALL DIMENSIONS MUST BE CHECKED ON SITE
INFORM THE ARCHITECT OF ANY
DISCREPANCIES PRIOR TO CONSTRUCTION

PLOT SIZE: A1
PLOT FILE REF:
F:\CAD\2069\PAPER\0500-0999\2069-0510
X-REF FILES:
F:\cad\2069\Model\Elev\2069-e-n.dwg
F:\cad\2069\Model\Elev\2069-e-s.dwg

NOTES:

REV	DATE	DESCRIPTION	DRN	CHK
P2	21.12.07	ISSUED FOR PLANNING APPLICATION: PROPOSED ELEVATION REDESIGNED	CM	AC
P1	01.06.07	ISSUED FOR PLANNING APPLICATION	CM	AC

REVISION HISTORY

©

JESTICO + WHILES

1 Cobourg Street, London NW1 2HP
Tel:+44 20 7380 0382
Fax:+44 20 7380 0511
E mail: jw@jesticowhiles.com
ARCHITECTS LONDON + PRAGUE

PROJECT:
PROJECT OASIS
PRIME HOUSE REAR SITE

CLIENT:
TINDALL OVERSEAS

DRAWING TITLE:
LONGITUDINAL SITE SECTIONS

SCALE @ A1: 1:250
DRAWING NO: 2069-0510
REV: P2