A 0512 EAST ELEVATION
1:100

0 2 4 6m

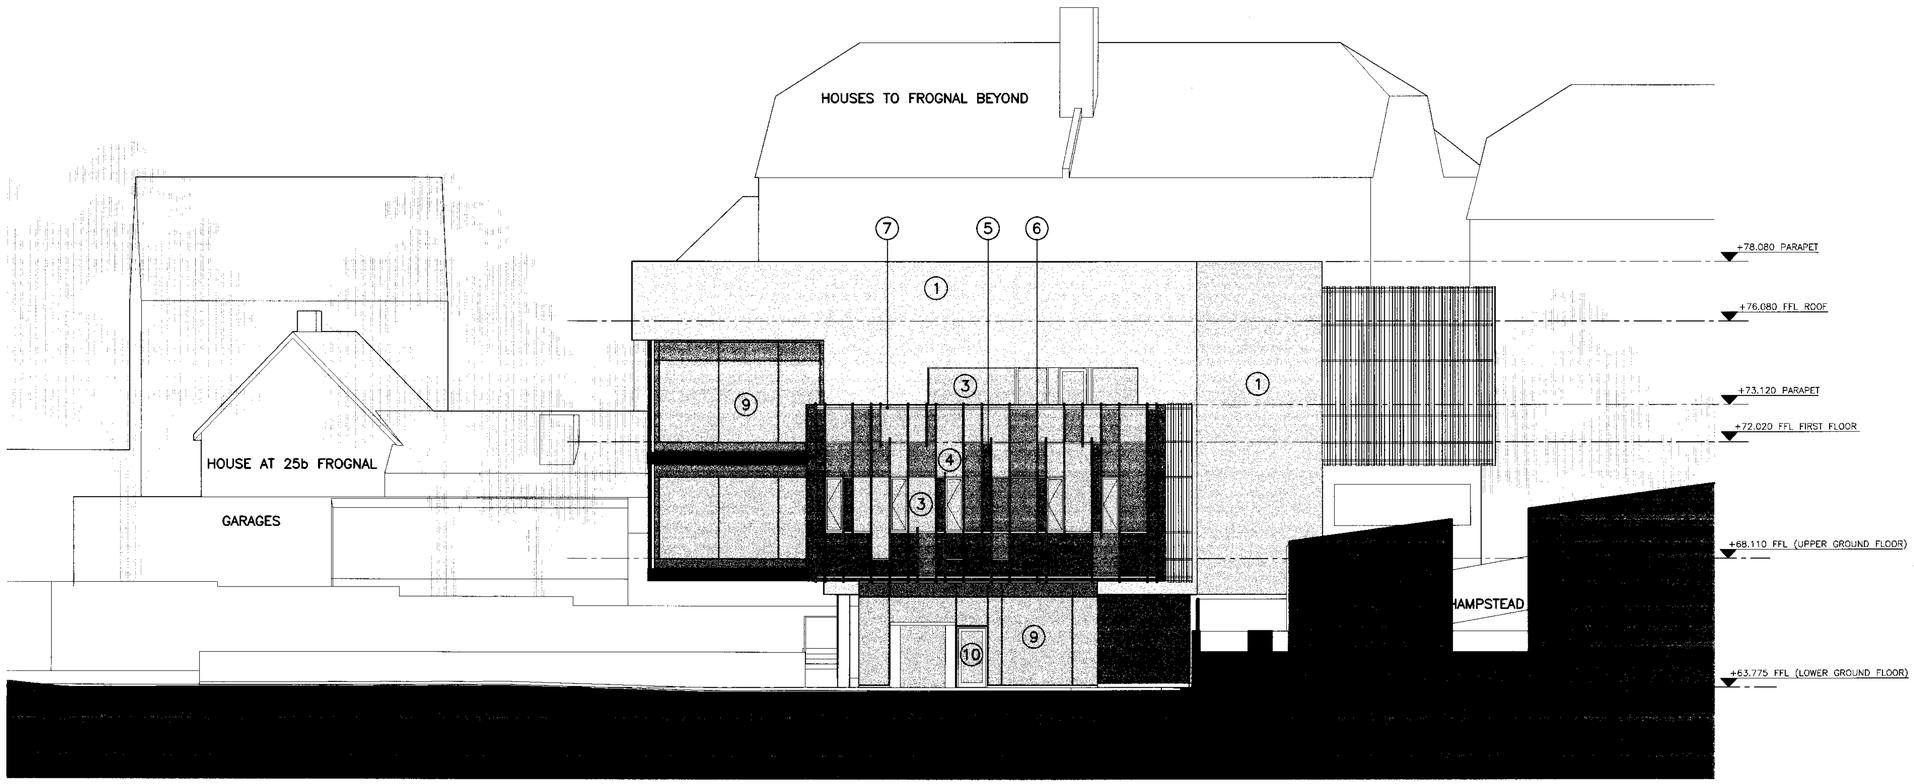

B 0512 WEST ELEVATION
1:100

0 2 4 6m

1. OYSTER WHITE COLOURED RENDER
2. TRANSLUCENT INSULATED GLAZING
3. CLEAR GLAZING
4. OPAQUE GLAZING COLOURED 3 SHADES OF GREEN
5. TIMBER INFILL PANELS – EUROPEAN LARCH
6. CURTAIN WALLING MULLIONS WITH EXTENDED TIMBER COVER-CAPS.
7. CURTAIN WALLING TRANSOMS COLOURED TERRA BROWN
8. BOARD-ON-BOARD TIMBER CLADDING – EUROPEAN LARCH
9. "FRAMELESS" SSG CURTAIN WALLING WITH CLEAR GLASS
10. POLYESTER POWDER COATED ALUMINIUM DOORS COLOURED TERRA BROWN WITH CLEAR GLASS
11. THROUGH COLOURED RENDER – PALE BROWN

DO NOT SCALE OFF THIS DRAWING
ALL DIMENSIONS MUST BE CHECKED ON SITE
INFORM THE ARCHITECT OF ANY DISCREPANCIES PRIOR TO CONSTRUCTION

PLOT SIZE: A1
PLOT FILE REF:
F:\cad\2069\PAPER\0500-0999\2069-0512
X-REF FILES:
F:\cad\2069\Model\Dwg\2069-e-e.dwg
F:\cad\2069\Model\Dwg\2069-s-s.dwg

NOTES:

REV	DATE	DESCRIPTION	DRN	CHK
P3	21.12.07	ISSUED FOR PLANNING APPLICATION: ELEVATION REDESIGNED	CM	AC
P2	01.06.07	ISSUED FOR PLANNING APPLICATION: COLOUR, SHADING AND NOTES ADDED	CM	AC
P1	27.04.07	PRELIMINARY ISSUE	CM	AC

REVISION HISTORY

©

JESTICO + WHILES
1 Cobourg Street, London NW1 2HP
Tel:+44 20 7380 0382
Fax:+44 20 7380 0511
E mail: jw@jesticowhiles.com
ARCHITECTS LONDON + PRAGUE

PROJECT:
PROJECT OASIS
PRIME HOUSE REAR SITE

CLIENT:
TINDALL OVERSEAS

DRAWING TITLE:
WEST ELEVATION
EAST ELEVATION

SCALE @ A1: 1:100
DRAWING NO: 2069-0512
REV: P3