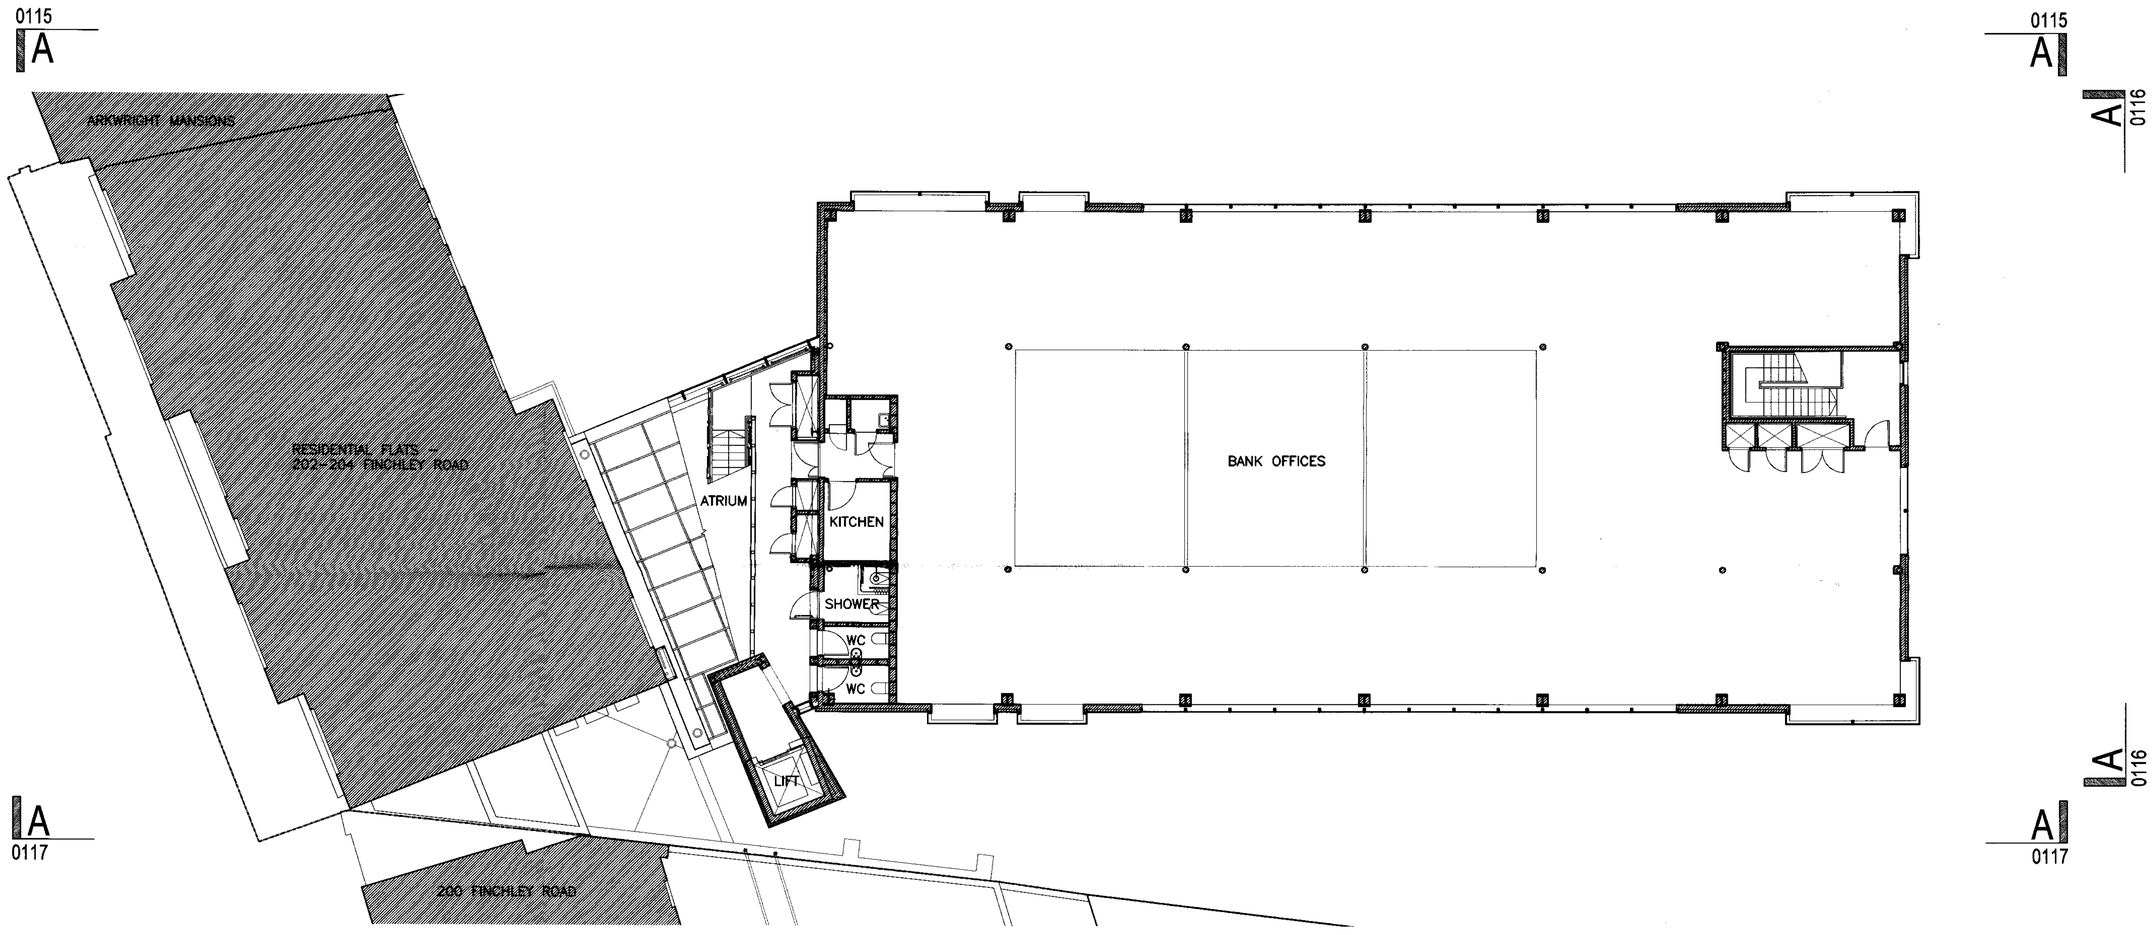

A 0105 EXISTING FIRST FLOOR PLAN 202 – 204 FINCHLEY ROAD
1:100

N

0 2 4 6m

REV	DATE	DESCRIPTION	DRN	CHK
P2	21.12.07	ISSUED FOR PLANNING APPLICATION	CM	AC
P1	20.07.07	ISSUED FOR PLANNING APPLICATION	CM	AC

REVISION HISTORY

©

JESTICO + WHILES

1 Cobourg Street, London NW1 2HP
Tel:+44 20 7380 0382
Fax:+44 20 7380 0511
E mail: jw@jesticowhiles.com
ARCHITECTS LONDON + PRAGUE

PROJECT:
PROJECT OASIS
PRIME HOUSE REAR SITE

CLIENT:
TINDALL OVERSEAS

DRAWING TITLE:
202–204 FINCHLEY ROAD
FIRST FLOOR
PLAN

SCALE @ A1: 1:100

DRAWING NO: **2069–0107**

REV: **P2**