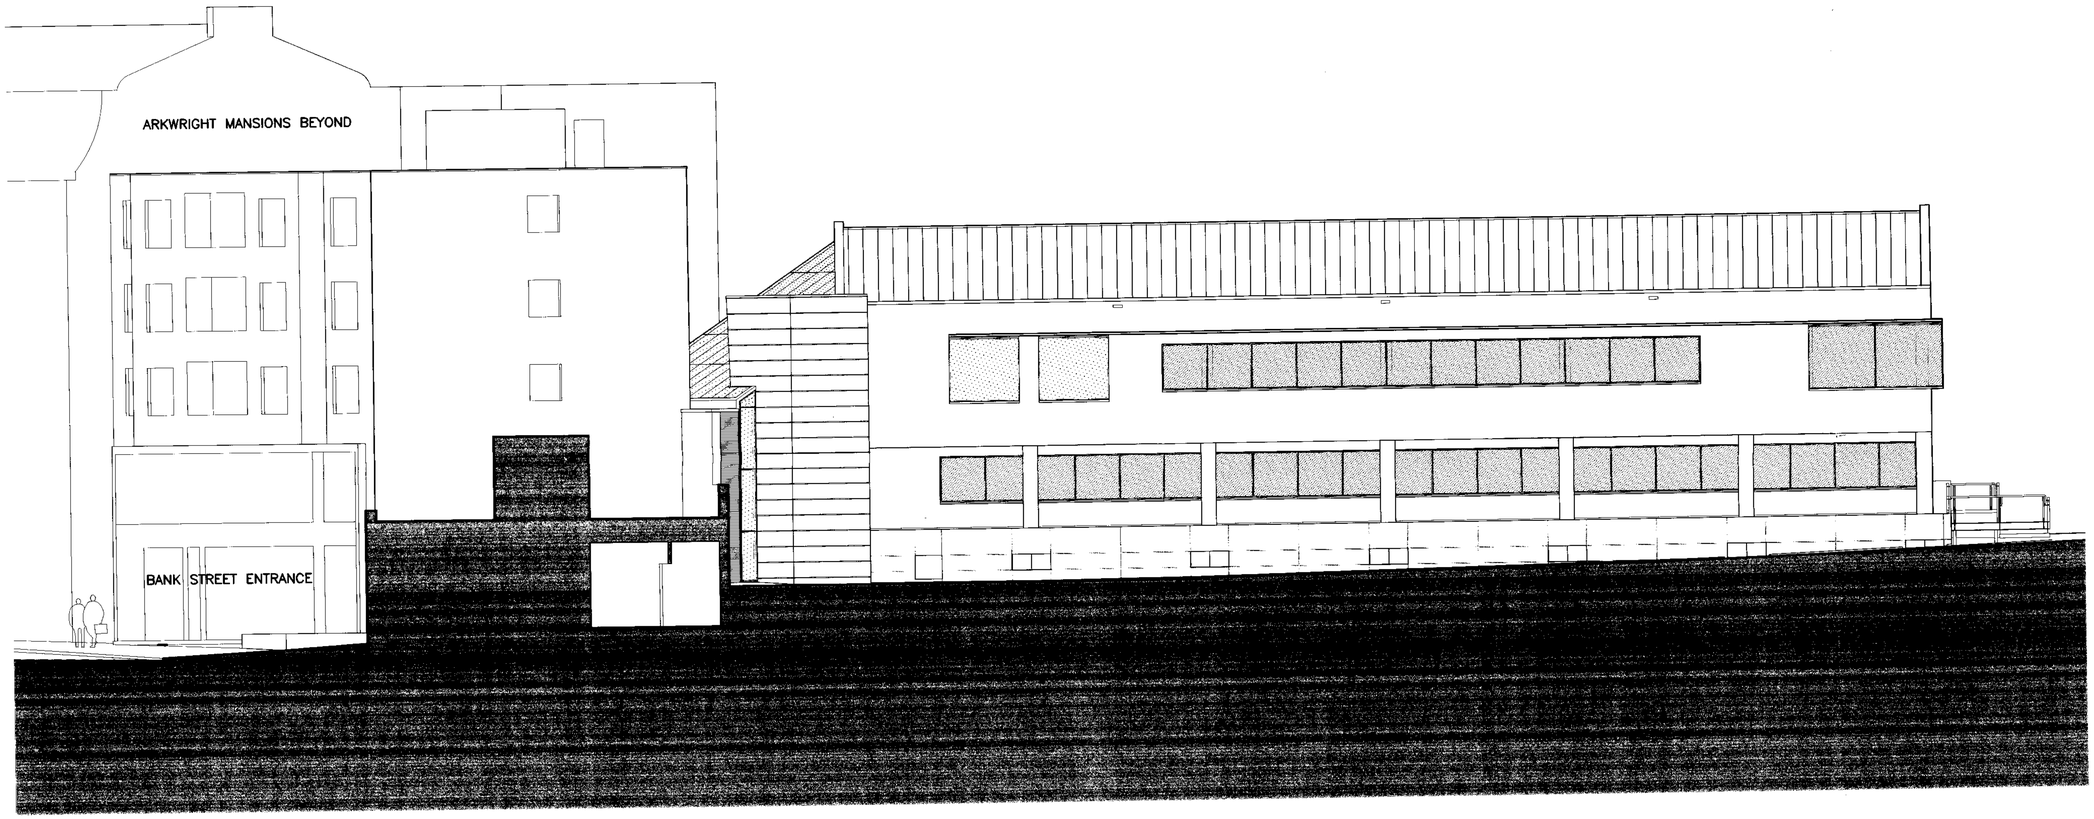

A 0117 EXISTING SOUTH ELEVATION 202 – 204 FINCHLEY ROAD
1:100

0 2 4 6m

DO NOT SCALE OFF THIS DRAWING
ALL DIMENSIONS MUST BE CHECKED ON SITE
INFORM THE ARCHITECT OF ANY
DISCREPANCIES PRIOR TO CONSTRUCTION

PLOT SIZE: A1
PLOT FILE REF:
F:\CAD\2069\PAPER\0001-0499\2069-0117
X-REF FILES:
F:\cad\2069\Absdwl\Elev\2069-PH-e-sx.dwg

NOTES:

REV	DATE	DESCRIPTION	DRN	CHK
P2	21.12.07	ISSUED FOR PLANNING APPLICATION	CM	AC
P1	20.07.07	ISSUED FOR PLANNING APPLICATION	CM	AC

REVISION HISTORY

©

JESTICO + WHILES

1 Cobourg Street, London NW1 2HP
Tel:+44 20 7380 0382
Fax:+44 20 7380 0511
E mail: jw@jesticowhiles.com
ARCHITECTS LONDON + PRAGUE

PROJECT:
PROJECT OASIS
PRIME HOUSE REAR SITE

CLIENT:
TINDALL OVERSEAS

DRAWING TITLE:
202–204 FINCHLEY ROAD
SOUTH
ELEVATION

SCALE @ A1: 1:100

DRAWING NO: 2069–0117

REV: P2

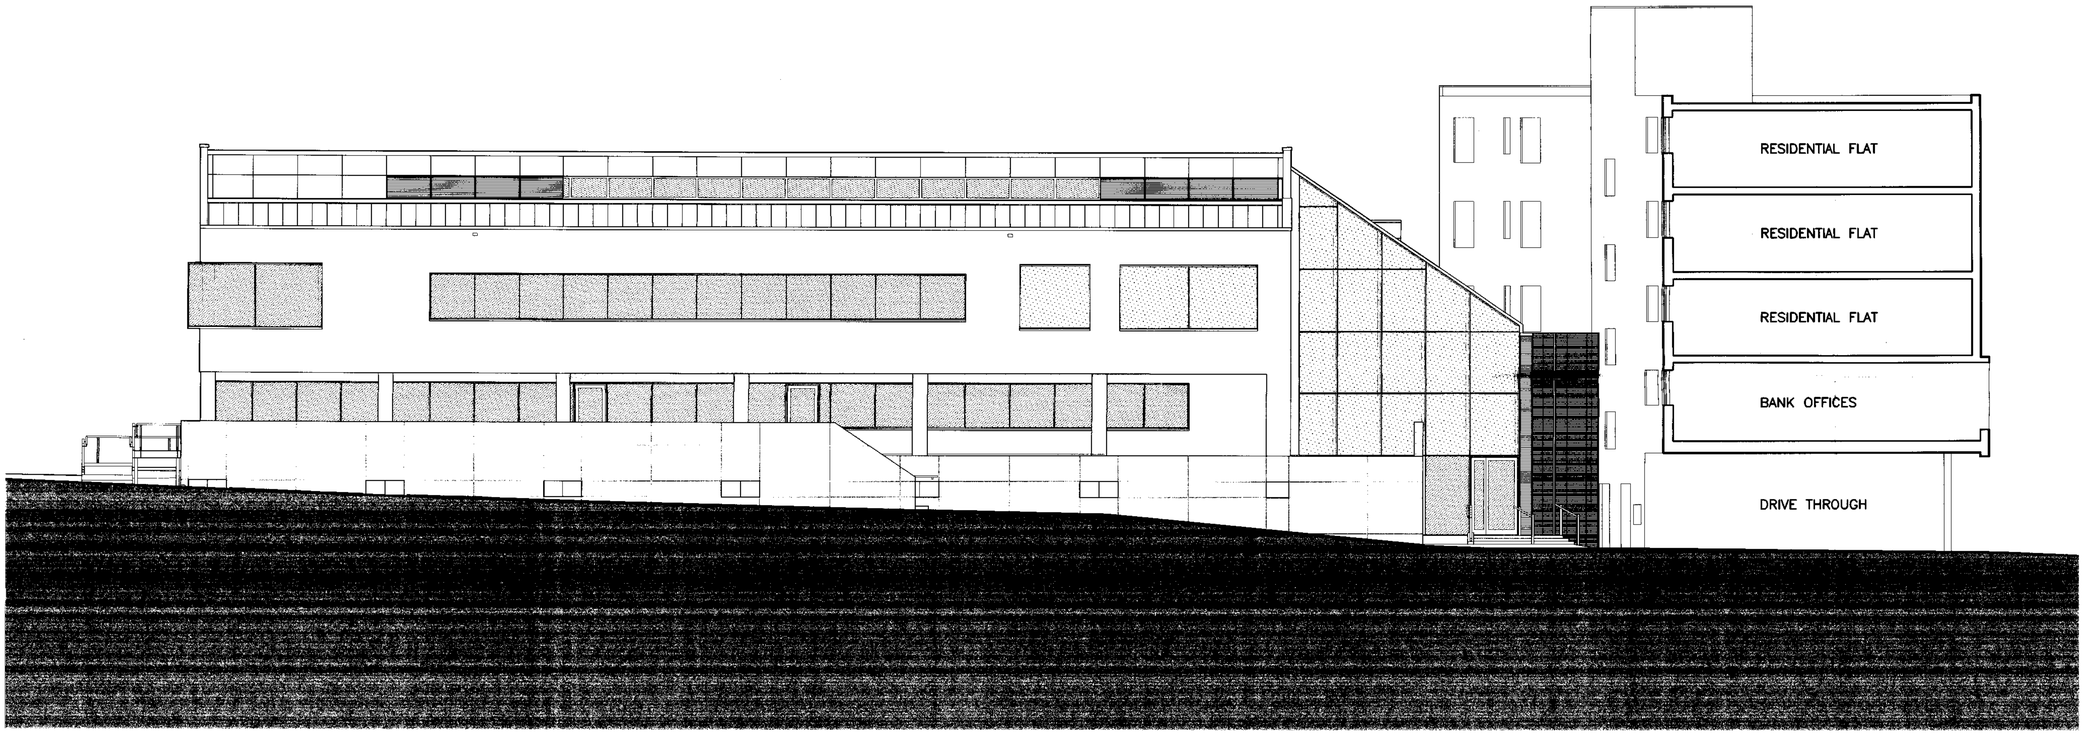

A 0115 EXISTING NORTH ELEVATION 202 – 204 FINCHLEY ROAD
1:100

0 2 4 6m

DO NOT SCALE OFF THIS DRAWING
ALL DIMENSIONS MUST BE CHECKED ON SITE
INFORM THE ARCHITECT OF ANY
DISCREPANCIES PRIOR TO CONSTRUCTION

PLOT SIZE: A1
PLOT FILE REF:
F:\CAD\2069\PAPER\0001-0499\2069-0115
X-REF FILES:
F:\cad\2069\Model\Dev\2069-PH-e-nx.dwg

NOTES:

REV	DATE	DESCRIPTION	DRN	CHK
P2	21.12.07	ISSUED FOR PLANNING APPLICATION	CM	AC
P1	20.07.07	ISSUED FOR PLANNING APPLICATION	CM	AC

REVISION HISTORY

©

JESTICO + WHILES

1 Cobourg Street, London NW1 2HP
Tel: +44 20 7380 0382
Fax: +44 20 7380 0511
E mail: jw@jesticowhiles.com
ARCHITECTS LONDON + PRAGUE

PROJECT:
PROJECT OASIS
PRIME HOUSE REAR SITE

CLIENT:
TINDALL OVERSEAS

DRAWING TITLE:
202–204 FINCHLEY ROAD
NORTH
ELEVATION

SCALE @ A1: 1:100

DRAWING NO: **2069–0115**

REV: **P2**

A 0116 EXISTING EAST ELEVATION 202 – 204 FINCHLEY ROAD
1:100

0 2 4 5m

NOTES:

REV	DATE	DESCRIPTION	DRN	CHK
P2	21.12.07	ISSUED FOR PLANNING APPLICATION	CM	AC
P1	20.07.07	ISSUED FOR PLANNING APPLICATION	CM	AC

REVISION HISTORY

©

JESTICO + WHILES

1 Cobourg Street, London NW1 2HP
Tel:+44 20 7380 0382
Fax:+44 20 7380 0511
E mail: jw@jesticowhiles.com
ARCHITECTS LONDON + PRAGUE

PROJECT:
PROJECT OASIS
PRIME HOUSE REAR SITE

CLIENT:
TINDALL OVERSEAS

DRAWING TITLE:
202–204 FINCHLEY ROAD
EAST
ELEVATION

SCALE @ A1: 1:100

DRAWING NO: 2069–0116

REV: P2