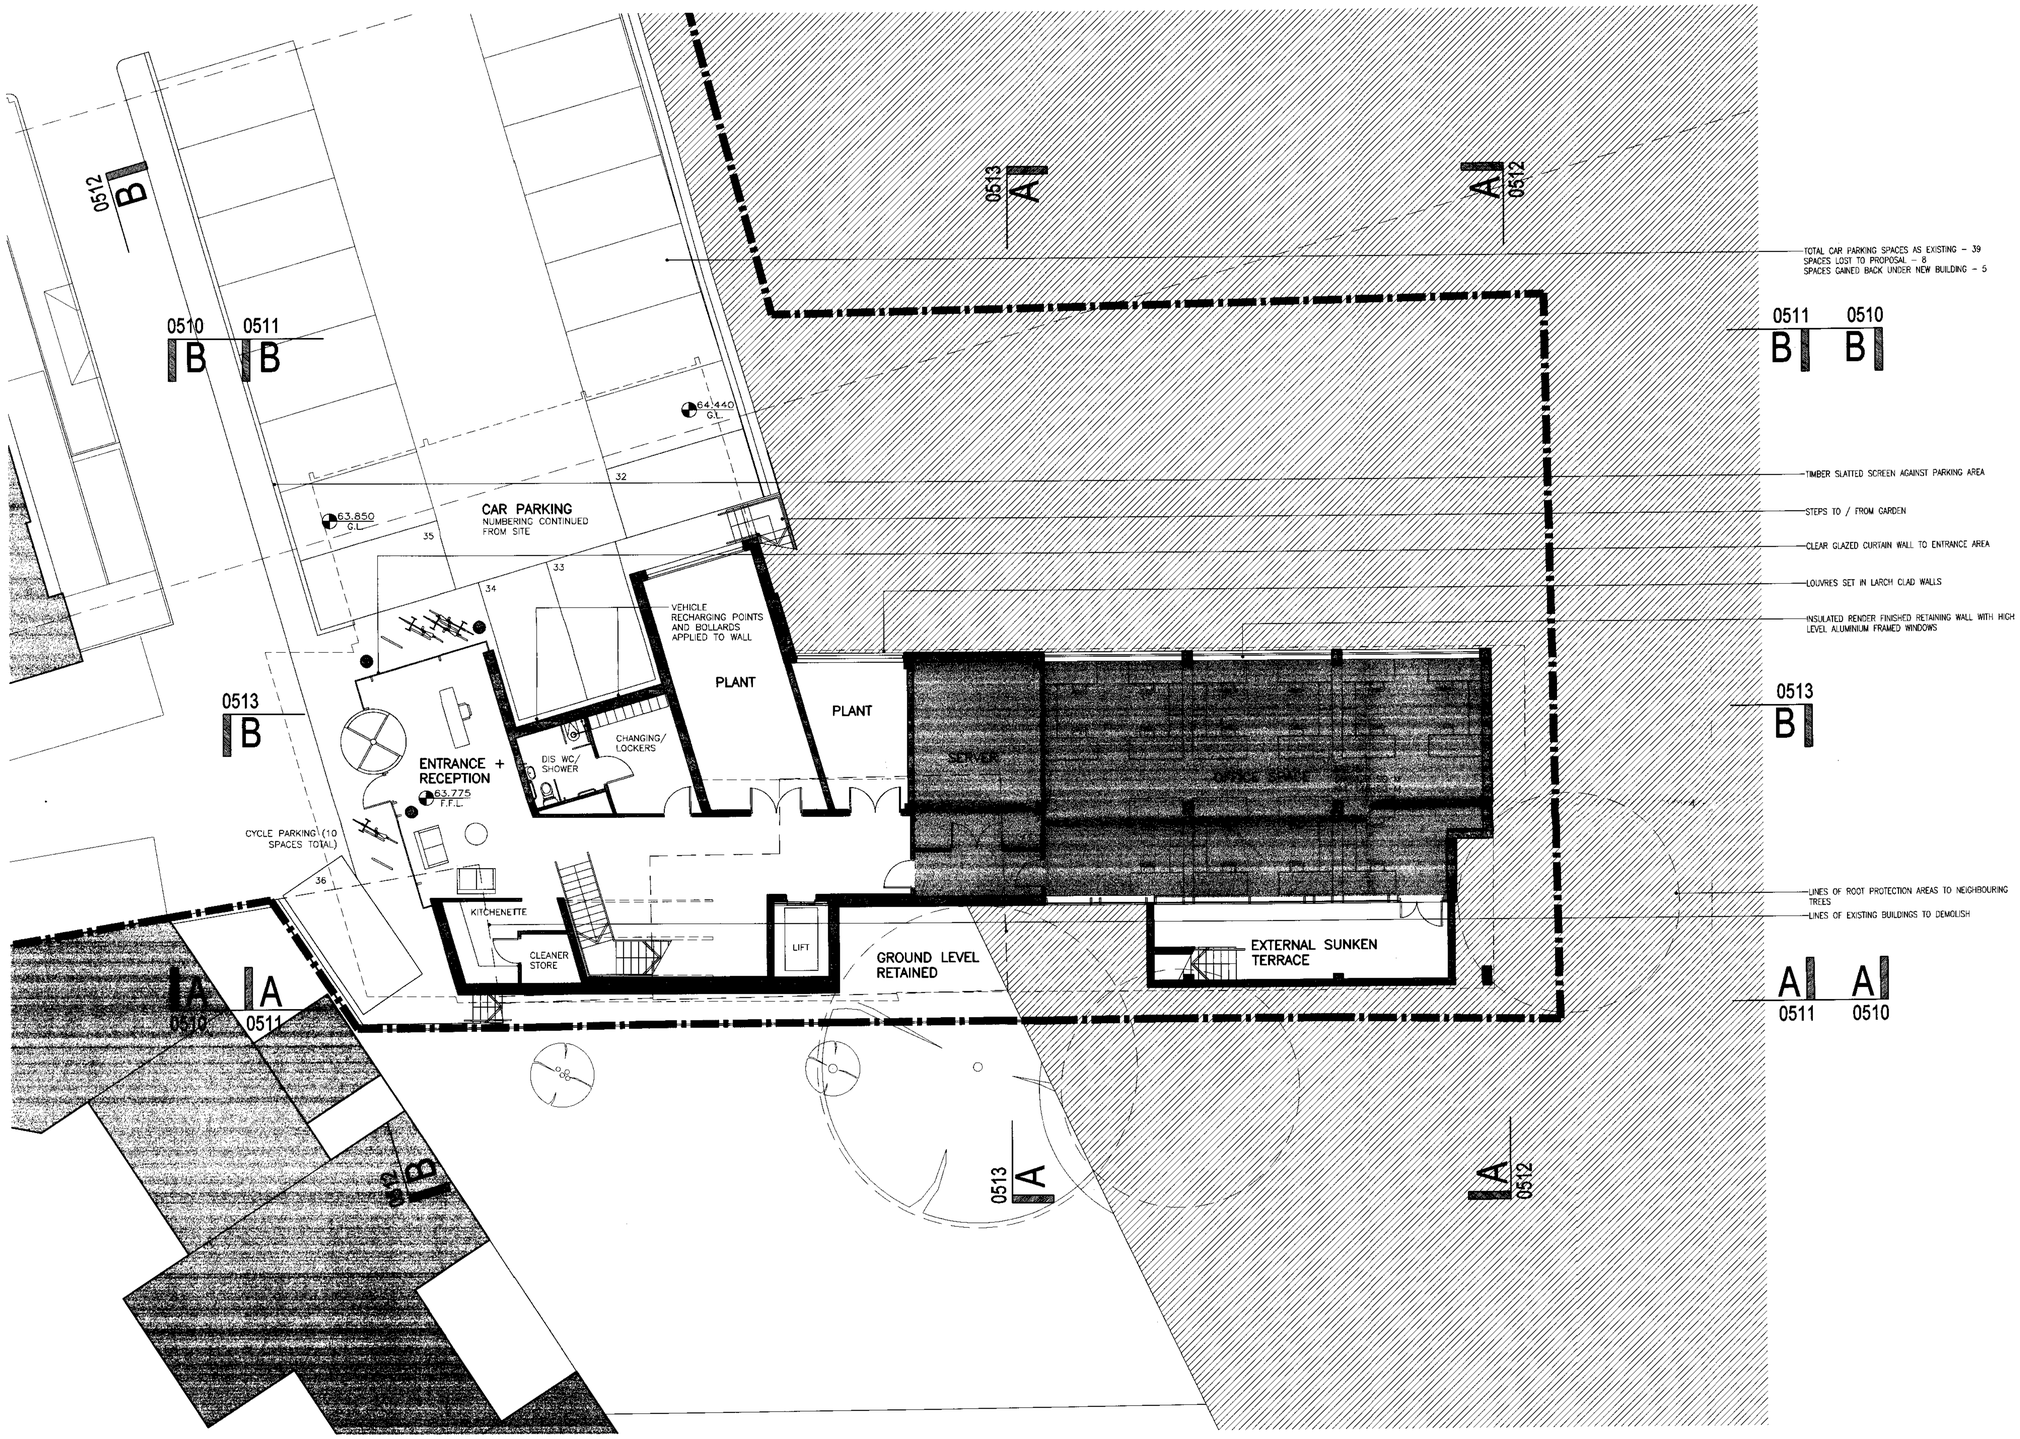

A 0501 LOWER GROUND FLOOR PLAN
1:100

N

0 2 4 6m

DO NOT SCALE OFF THIS DRAWING
ALL DIMENSIONS MUST BE CHECKED ON SITE
INFORM THE ARCHITECT OF ANY DISCREPANCIES PRIOR TO CONSTRUCTION

PLOT SIZE: A1
PLOT FILE REF:
F:\cad\2069\PAPER\0500-0999\2069-0501
X-REF FILES:
F:\cad\2069\Model\Plan\2069-p-g.dwg
F:\cad\2069\Model\Plan\2069-p-site.dwg

NOTES:

REV	DATE	DESCRIPTION	DRN	CHK
P8	21.12.07	ISSUED FOR PLANNING APPLICATION: NOTES AND MATCH ADDED EXTERNAL TERRACE AMENDED	CM	AC
P7	10.12.07	PRE-PLANNING ISSUE FOR INFORMATION / COMMENT: LAYOUT REDESIGNED.	CM	AC
P6	01.06.07	ISSUED FOR PLANNING APPLICATION: NOTES AND SECTION REFERENCES ADDED	CM	AC
P5	22.05.07	CYCLE PARKING ADJACENT TO ENTRANCE REARRANGED	CM	AC
P4	21.05.07	CORE REARRANGED AND STRUCTURE RECONFIGURED. GRAPHIC ADDED. DETAIL INFORMATION REMOVED FOR CLARITY	CM	AC
P3	02.05.07	PLANT AREA ADJUSTED TO PROVIDE INCREASED RISER SPACE. STRUCTURE AMENDED. GRID ADDED. DIM. CAR PARK SPACE REMOVED TO ALLOW FOR POTENTIAL STACKING SYSTEM	CM	AC
P2	13.04.07	ISSUED FOR COMMENT / APPROVAL	CM	AC
P1	28.03.07	PRELIMINARY ISSUE	CM	AC

REVISION HISTORY

©

JESTICO + WHILES

1 Cobourg Street, London NW1 2HP
Tel:+44 20 7380 0382
Fax:+44 20 7380 0511
E mail: jw@jesticowhiles.com
ARCHITECTS LONDON + PRAGUE

PROJECT:
PROJECT OASIS
PRIME HOUSE REAR SITE

CLIENT:
TINDALL OVERSEAS

DRAWING TITLE:
LOWER GROUND FLOOR PLAN

SCALE @ A1: 1:100
DRAWING NO: 2069-0501
REV: P8

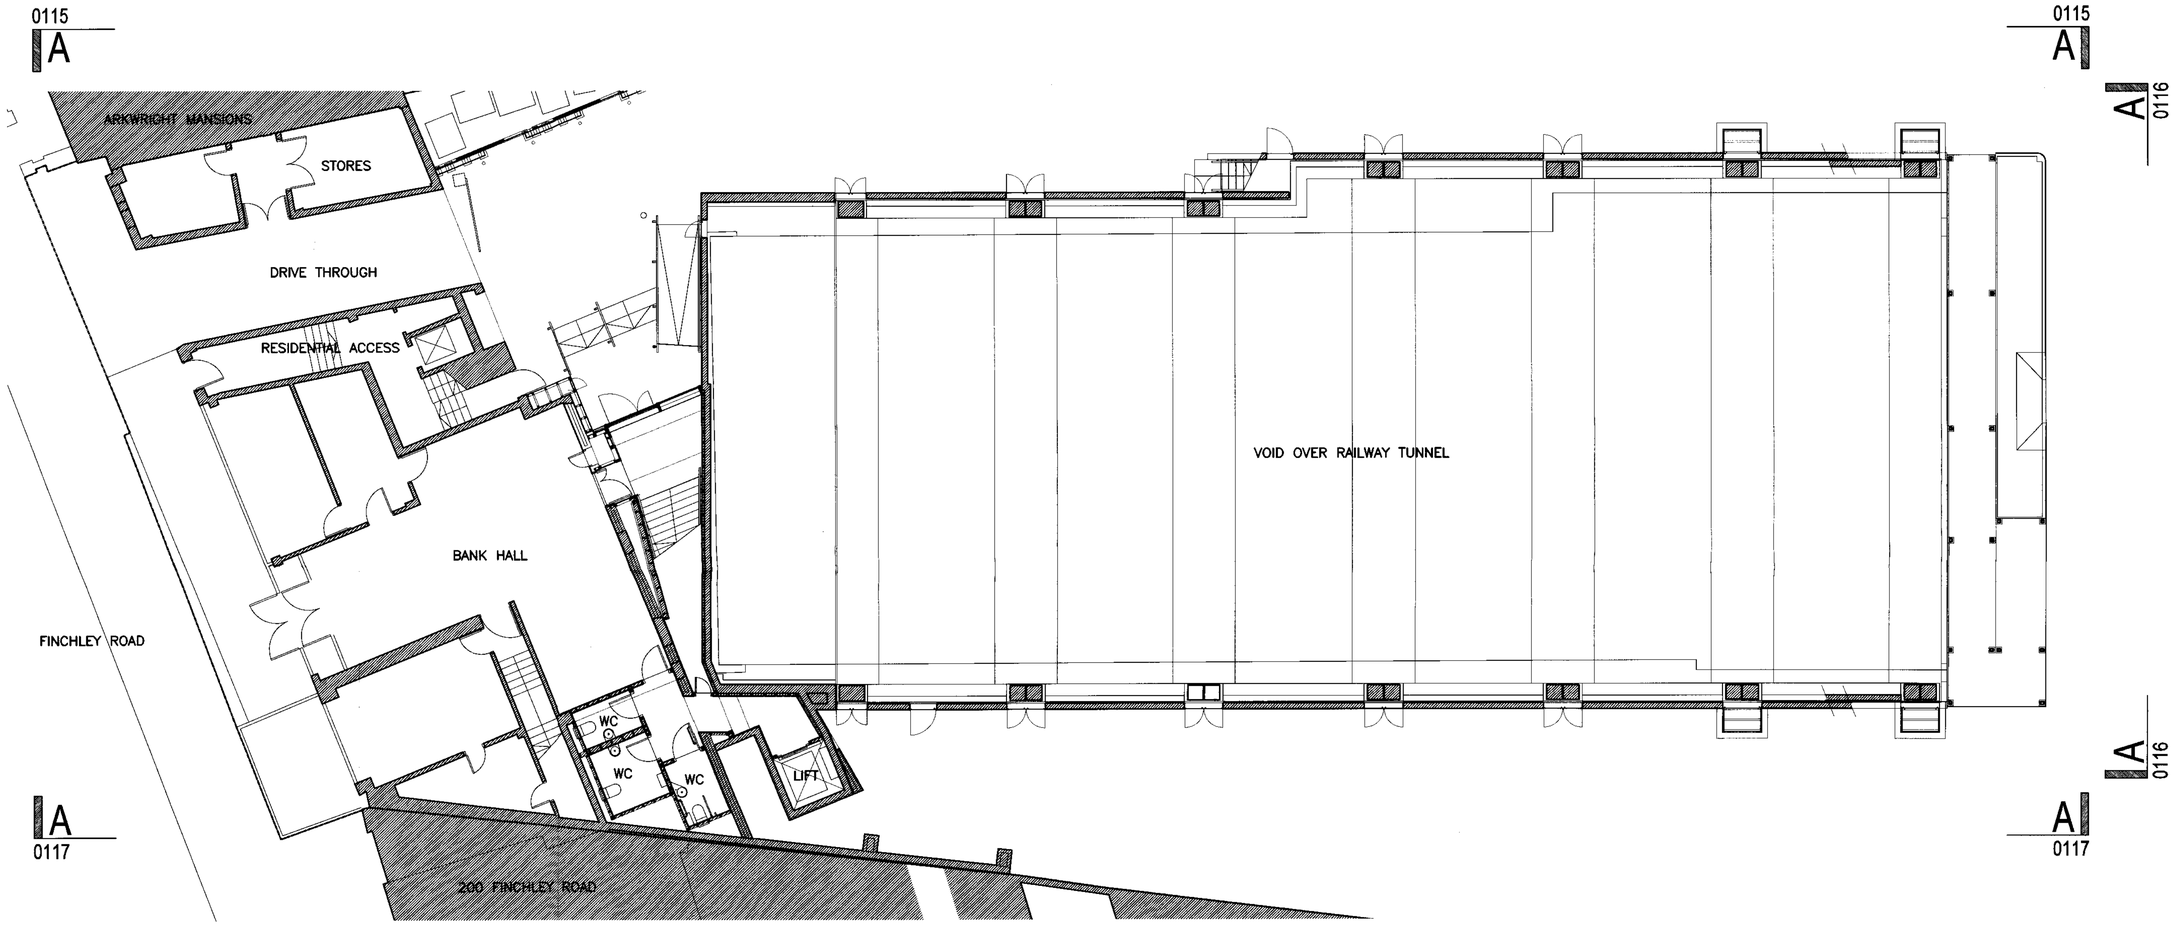

A 0105 EXISTING LOWER GROUND FLOOR PLAN 202 – 204 FINCHLEY ROAD
1:100

DO NOT SCALE OFF THIS DRAWING
ALL DIMENSIONS MUST BE CHECKED ON SITE
INFORM THE ARCHITECT OF ANY
DISCREPANCIES PRIOR TO CONSTRUCTION

PLOT SIZE: A1
PLOT FILE REF:
F:\CAD\2069\PAPER\0001-0499\2069-0105
X-REF FILES:
F:\cad\2069\Model\Plan\2069-p-bergr.dwg

NOTES:

REV	DATE	DESCRIPTION	DRN	CHK
P2	21.12.07	ISSUED FOR PLANNING APPLICATION	CM	AC
P1	20.07.07	ISSUED FOR PLANNING APPLICATION	CM	AC

REVISION HISTORY

©

JESTICO + WHILES

1 Cobourg Street, London NW1 2HP
Tel: +44 20 7380 0382
Fax: +44 20 7380 0511
E mail: jw@jesticowhiles.com
ARCHITECTS LONDON + PRAGUE

PROJECT:
PROJECT OASIS
PRIME HOUSE REAR SITE

CLIENT:
TINDALL OVERSEAS

DRAWING TITLE:
202–204 FINCHLEY ROAD
LOWER GROUND FLOOR
PLAN

SCALE @ A1: 1:100

DRAWING NO: 2069–0105

REV: P2