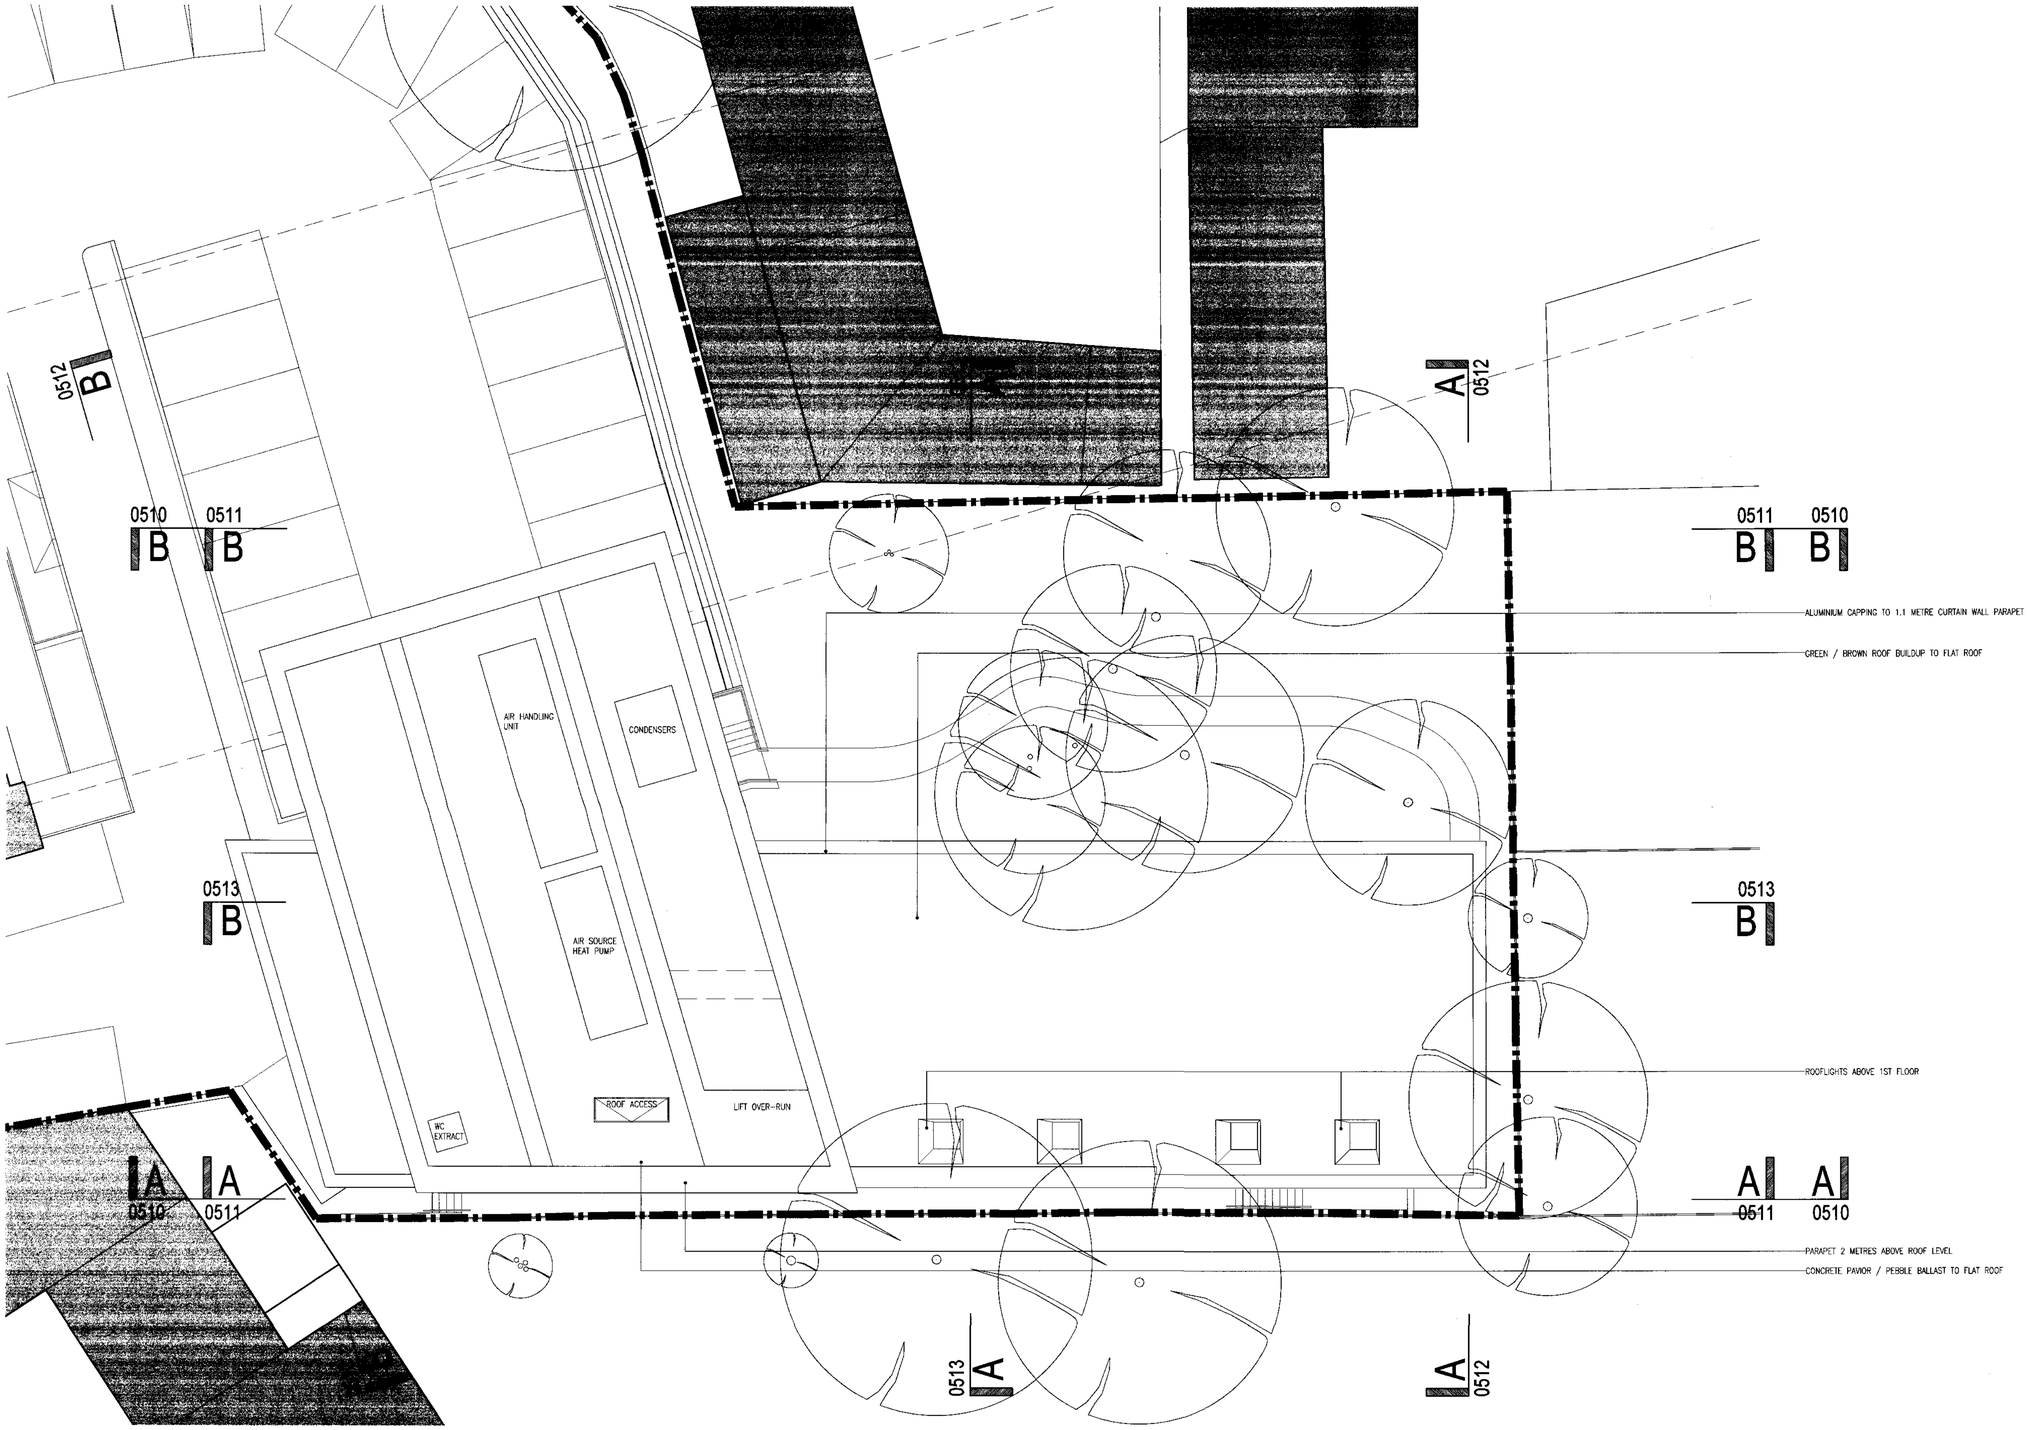

A 0505 ROOF PLAN
1:100

N

0 2 4 6m

DO NOT SCALE OFF THIS DRAWING
ALL DIMENSIONS MUST BE CHECKED ON SITE
INFORM THE ARCHITECT OF ANY DISCREPANCIES PRIOR TO CONSTRUCTION

PLOT SIZE: A1
PLOT FILE REF:
F:\CAD\2069\PAPER\0500-0999\2069-0505
X-REF FILES:
F:\cad\2069\Model\Plan\2069-p-r.dwg
F:\cad\2069\Model\Plan\2069-p-site.dwg

NOTES:

REV	DATE	DESCRIPTION	DRN	CHK
P4	21.12.07	ISSUED FOR PLANNING APPLICATION: ROOF PLANT SHOWN	CM	AC
P3	05.12.07	PROPOSED ROOF AND IMMEDIATE ENVIRONS AMENDED	CM	AC
P2	01.06.07	ISSUED FOR PLANNING APPLICATION: NOTES AND SECTION REFERENCES ADDED	CM	AC
P1	02.05.07	PRELIMINARY ISSUE	CM	AC

REVISION HISTORY

©

JESTICO + WHILES

1 Cobourg Street, London NW1 2HP
Tel:+44 20 7380 0382
Fax:+44 20 7380 0511
E mail: jw@jesticowhiles.com
ARCHITECTS LONDON + PRAGUE

PROJECT:
PROJECT OASIS
PRIME HOUSE REAR SITE

CLIENT:
TINDALL OVERSEAS

DRAWING TITLE:
ROOF PLAN

SCALE @ A1: 1:100

DRAWING NO: 2069-0505

REV: P4